PROJECT TITLE: PROPOSED GROUP HOUSING PROJECT AT PLOT NO. A/GH-3, MADHUBAN BAPUDHAM, GHAZIABAD, UP BY M/S BLACK OPAL VENTURES LLP

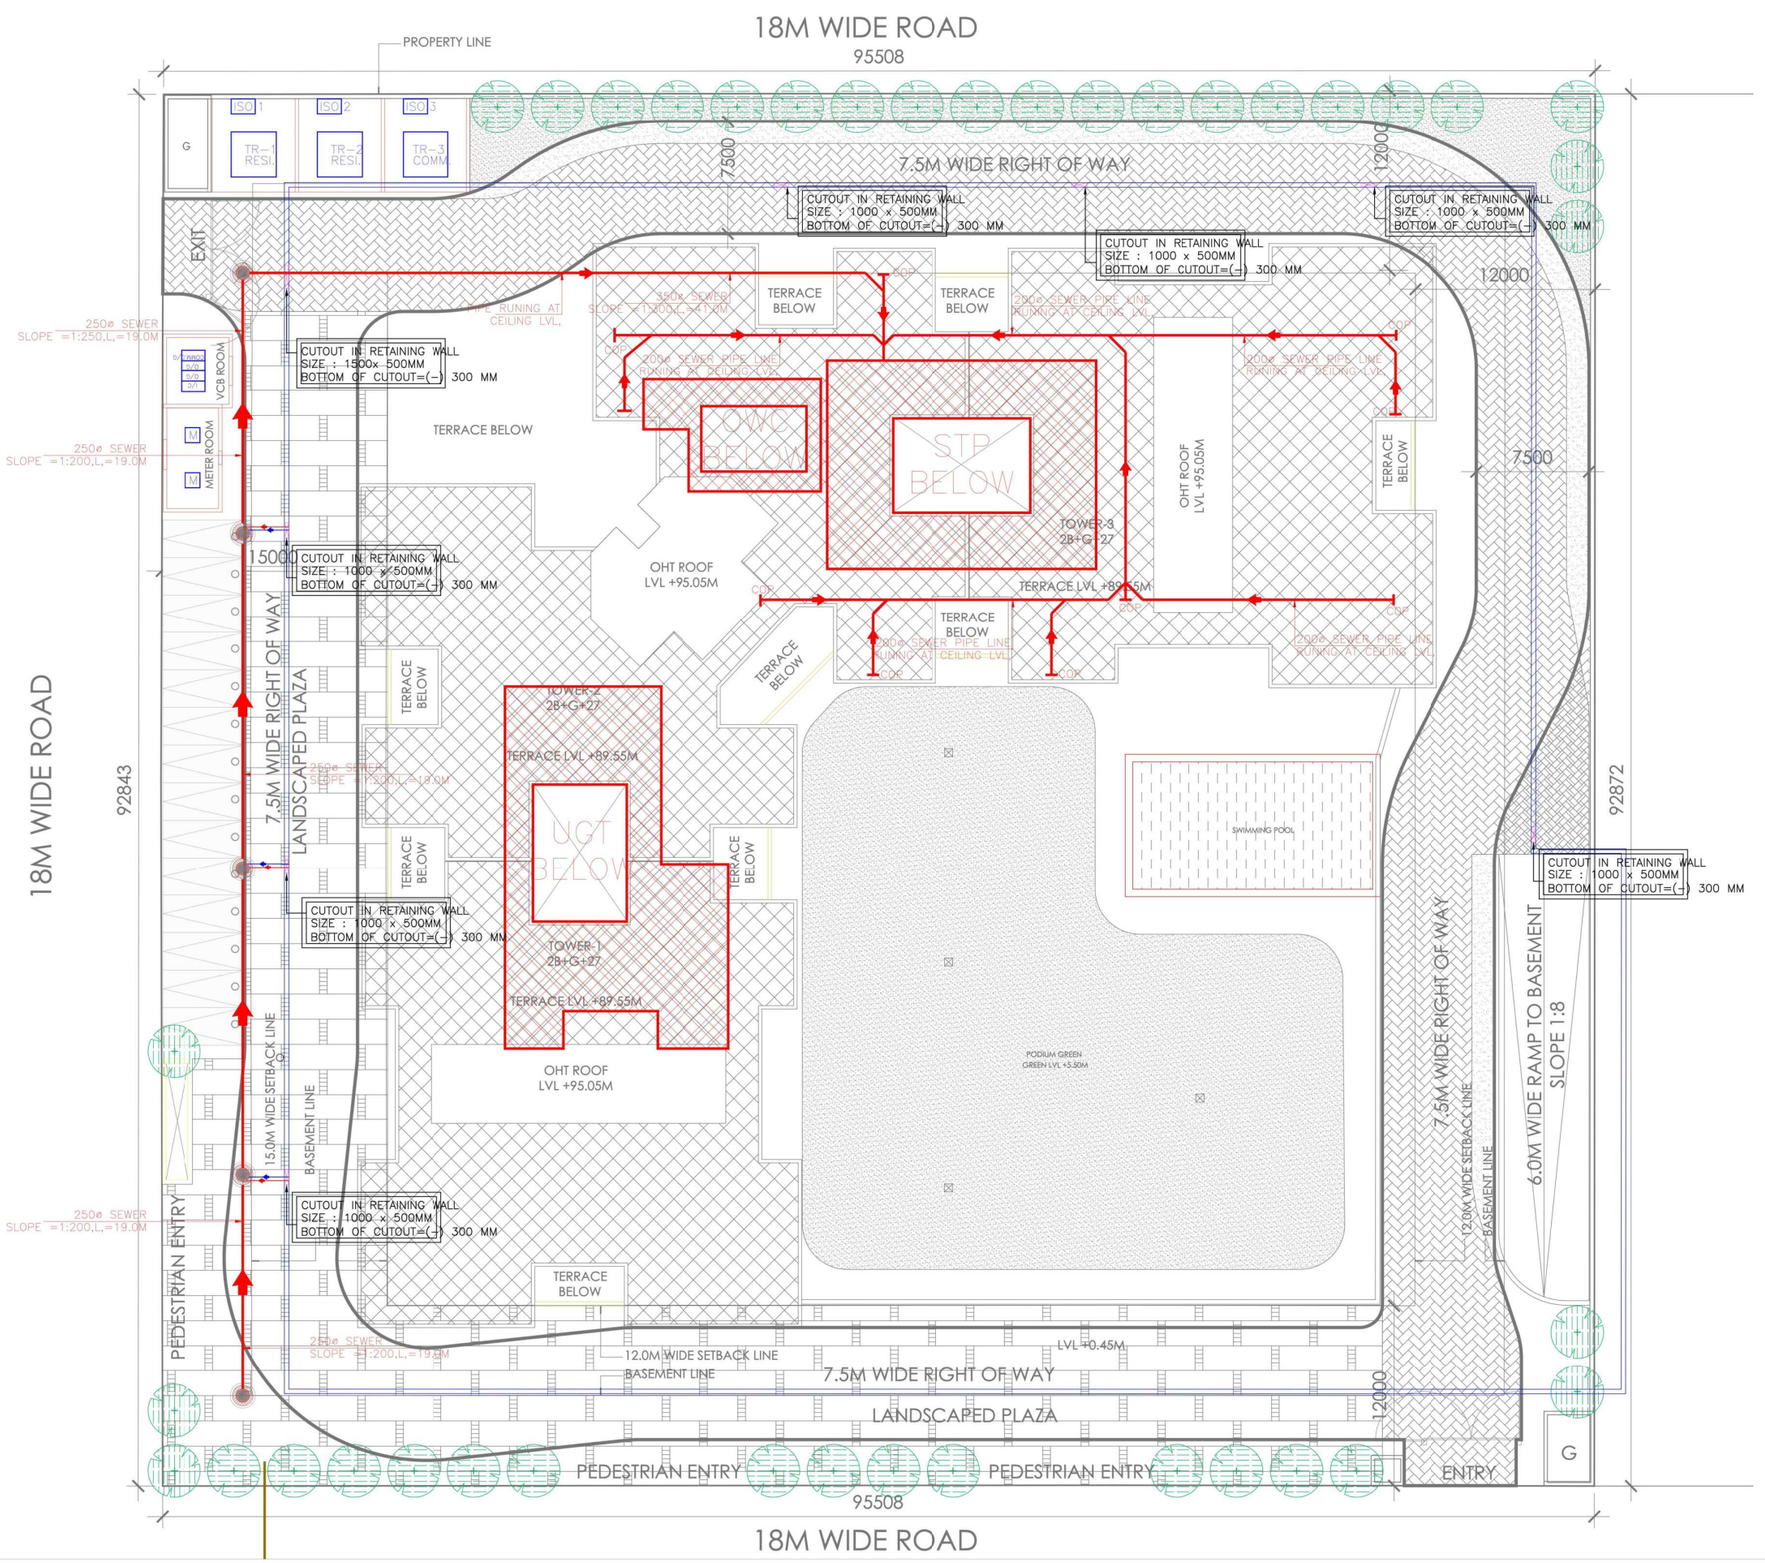

PLUMBING SERVICES LEGEND :

	SEWER MANHOLE WITH 600ø FRP MANHOLE COVER
	STORM WATER MANHOLE WITH 600ø FRP MANHOLE COVER
	CATCH BASIN (450 x 450) MM WITH 450 x 450 MM FRP M
	CATCH BASIN (600 x 600) MM WITH 600 x 600 MM FRP M
	EXTERNAL SEWER LINE (DIA AS/DESIGN CHART)
	INTERNAL STORM WATER BRANCH LINE, SLOPE=1:190
	110 OD PLANTER DRAIN PIPE AS PER LANDSCAPE, SLOPE=
	STORM WATER LINE (DIA AS/DESIGN CHART)
	DOMESTIC WATER SUPPLY LINE (DIA AS/LAYOUT PLAN)
	FLUSHING WATER SUPPLY LINE (DIA AS/LAYOUT PLAN)
	GARDEN IRRIGATION LINE (DIA AS/LAYOUT PLAN)
	160 OD SUB-SOIL DRAINAGE PIPE
GH	GARDEN HYDRANT WITH 300 x 300 MM CHAMBER
R.P.	RECHARGE PIT, MANHOLE COVER
D.C.	DESILTING CHAMBER DIA FRP MANHOLE COVER
	EXTERNAL FIRE HYDRANT LINE
EFH	EXTERNAL FIRE HYDRANT

SHEET NO.-1

DRAWING TITLE:-

SITE PLAN
SEWER LAYOUT

SING. OF OWNER :-

Black Opal Ventures LLP
Authorised Signatory

SING. OF LTP :-

CONSULTING LTP :-

YASH ASSOCIATES
PROJECTS:- ARCHITECTURE, INTERIOR DESIGN CONSTRUCTION,VALUATION
STUDIO 1 : SHOP 437,FOURTH FLOOR, ADITYA HIGH STREET COMPLEX, LAL KUAN,GHAZIABAD-201009
STUDIO 2:-B NO. 56, MANSAROVER COLONY BULANDSHAHR-203001
E-Mail:- er.yashassociates@gmail.com
Mob.- +91-9058882476