NOTES:-

1. ALL DIMENSIONS ARE IN MILLIMETERS UNLESS NOTED OTHERWISE.
2. WRITTEN DIMENSIONS ARE TO BE FOLLOWED, DRAWINGS ARE NOT TO BE SCALED.
3. ANY DISCREPANCY IN THE DRAWINGS SHALL BE BROUGHT TO THE NOTICE OF THE ARCHITECTS.
4. THIS DRAWING SHALL BE READ IN CONJUNCTION WITH OTHER RELEVANT DRAWINGS.

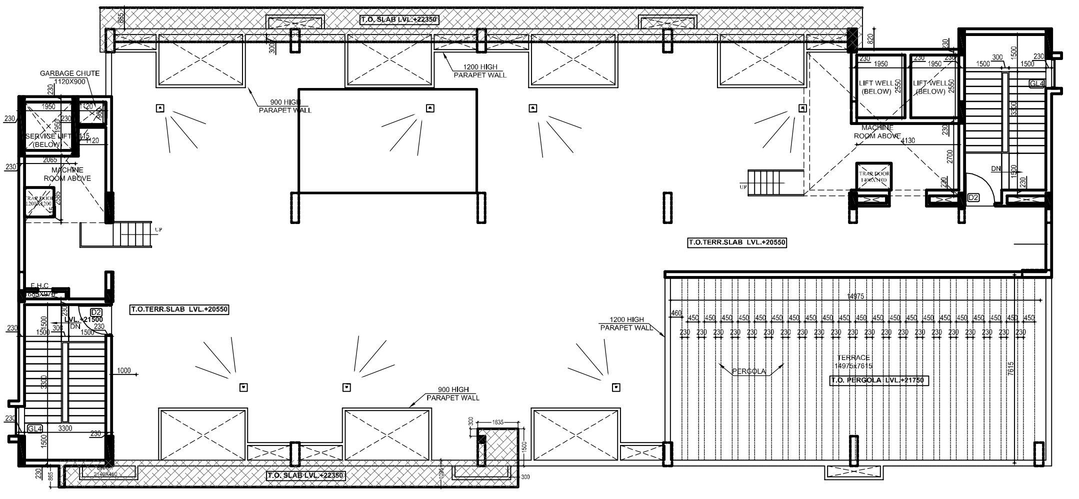

TERRACE PLAN

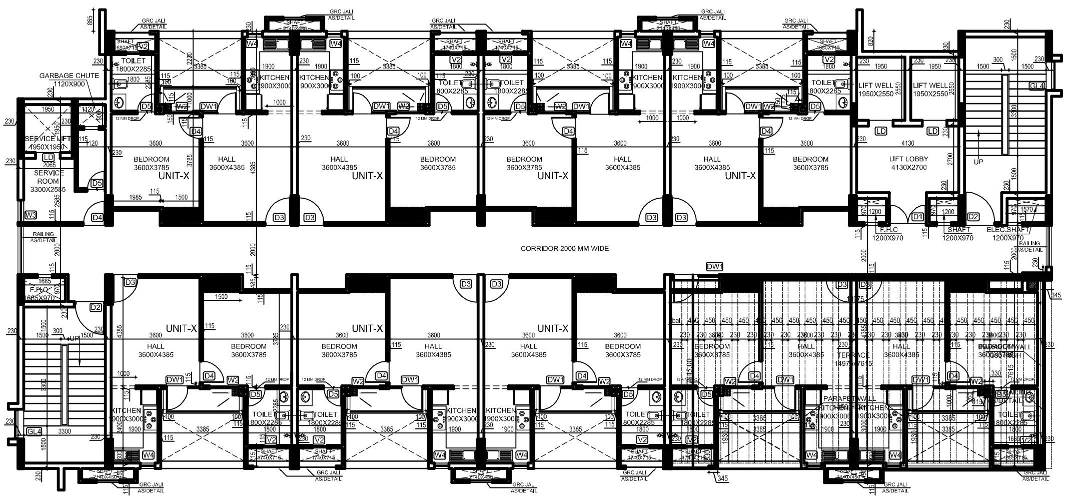

FOURTH FLOOR PLAN

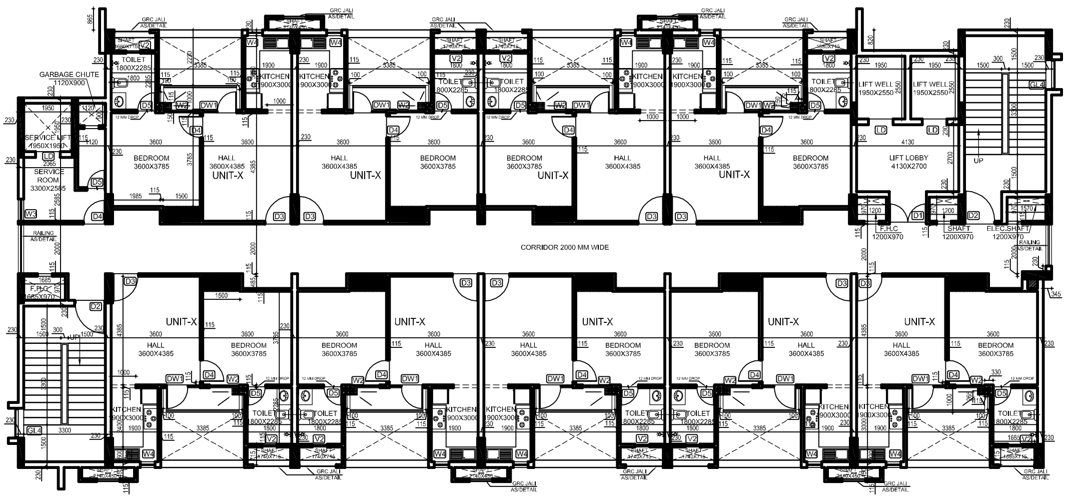

THIRD FLOOR PLAN

| Suffix | Date | Initials | Details |
|---|---|---|---|
| | | | |
| | | | |
| | | | |
| | | | |
| | | | |

REVISIONS :

Client :
M/s. AGARWAL ASSOCIATES
PROMOTERS LIMITED.
10 , NEW RAJDHANI ENCLAVE, VIKAS MARG,
NEW DELHI-110092.

Architects :
N + U DESIGN STUDIO
Architecture • Project Management
Urban Planning • Product Design
A - 243, OKHLA PHASE - I,
NEW DELHI - 110020, INDIA
Telephone :
+91-11-26816414 / 15
Fax :
+91-11-26818013
Website : www.nplusu.in
E.Mail: info@nplusu.in

Job Title :
CITY APARTMENTS
GH-6, ADITYA WORLD CITY
SHAHPUR-BAMHETA,GHAZIABAD,(UP)

Drawing Title : COMMERCIAL BLOCK
THIRD, FOURTH FLOOR & TERRACE PLAN

Date : 27/07/2016
Chkd. by : MANJULA
North :
Project Co.: KETAN
Scale : 1:75
Project Team : N+U
Revisions Suffix
Drg. No. : AR/3/CC/202
R0

© N + U DESIGN STUDIO
A DESIGN WING OF NIVEDITA & UDAY PANDE CONSULTANTS (NUPC)
AN ISO 9001 : 2008 CERTIFIED COMPANY
REGD. OFF: A-243, OKHLA INDUSTRIAL AREA, PHASE-1, NEW DELHI, 110048 INDIA
This drawing / design is a property of NUPC. No part of this shall be reproduced or implemented in any form without prior permission in writing from the Architects. Any person doing so, shall be liable to criminal prosecution and civil claims for damages.