
NOTES:-

1. ALL DIMENSIONS ARE IN MILLIMETERS UNLESS NOTED OTHERWISE.
2. WRITTEN DIMENSIONS ARE TO BE FOLLOWED.
3. ANY DISCREPANCY IN THE DRAWINGS SHALL BE BROUGHT TO THE NOTICE OF THE ARCHITECTS.
4. THIS DRAWING SHALL BE READ IN CONJUNCTION WITH OTHER RELEVANT DRAWINGS.

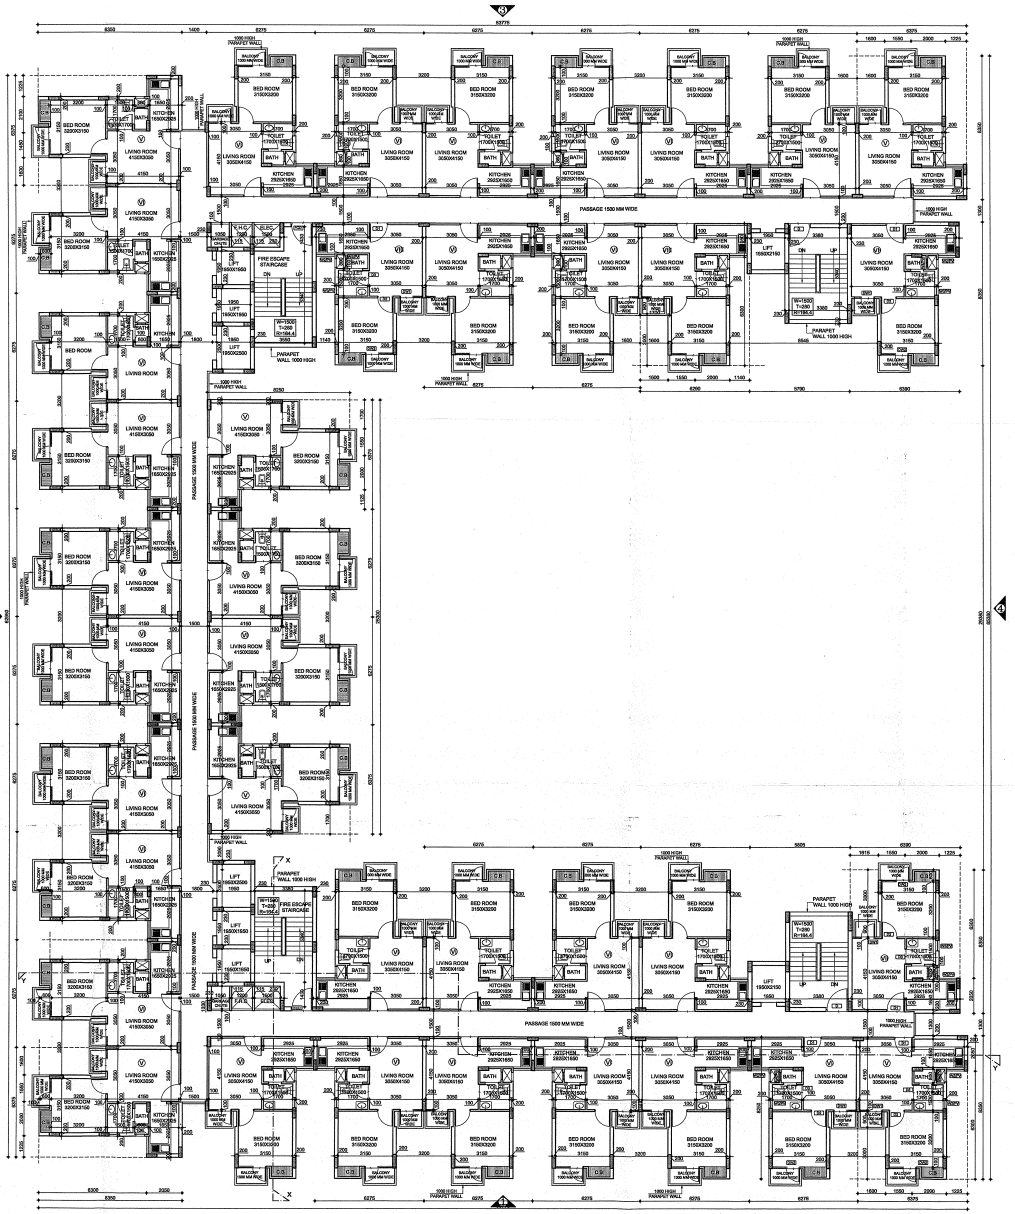

13TH & 14TH FLOOR PLAN

For Kaun Associates Pvt. Ltd.
H-53, 1st Floor, Opp. Vijaya Bank
Currency Area, P. no.63
Noida, U.P.

Job Title :

PROPOSED GROUP HOUSING SHAHPUR-BAMHETA,GHAZIABAD(UP) ON KHASRA NO.:- 2243, 2244, 2246, 2247, 2375, 2377, 2378, 2379, 2380, 2381, 2382, 2383, 2384, 2385, 2388, 2396, 2399, 2400, 2401, 2402, 2403, 2406, 2407, 2410, 2411, 2422.

Owner :

UTILITY ESTATE PVT. LTD & OTHERS G-79 PREET VIHAR, DELHI - 110092

DRAWING TITLE:

13TH TO 14TH FLOOR PLANS & AREA DETAILS (TOWER - C)

ARCHITECT: For N+U Design Studio, Ketan Hingankar, Architect, CA/2003/57203

OWNER: For Utility Estates Private Limited, Authorised Signatory

SCALE: 1:100

DWG. NO. SUB/C/07 17

DATE:

PROJECT TEAM: NUPC

NORTH:

ARCHITECTS:

N+U DESIGN STUDIO
Architecture • Project Management
Urban Planning • Product Design

A - 243 , OKHLA PHASE - I, NEW DELHI - 110020 , INDIA
Telephone : +91-11-26816414 / 15
Fax : +91-11-26818013
E.Mail : info@nplusu.in
Website : www.nplusu.in

© N+U Design Studio
This drawing/design is property of N+U Design Studio, No part of this may be reproduced or implemented in any form without prior permission inwriting from Architects. Any person doing so, shall be liable to criminal prosecution and civil claims for damages.