

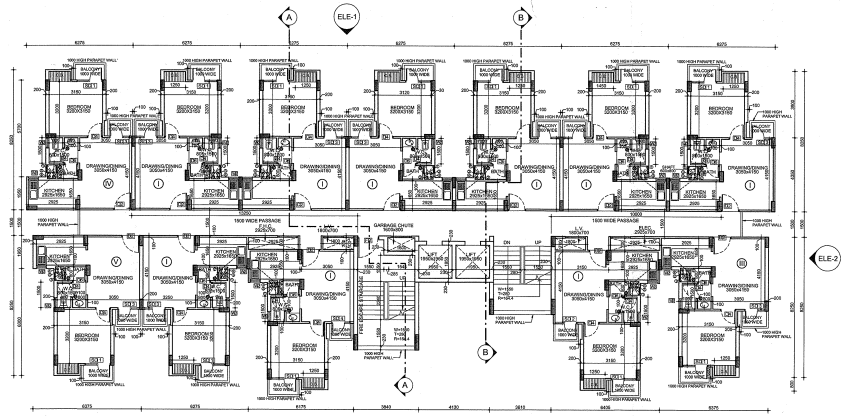



1 6TH TO 8TH FLOOR PLAN
1 : 100

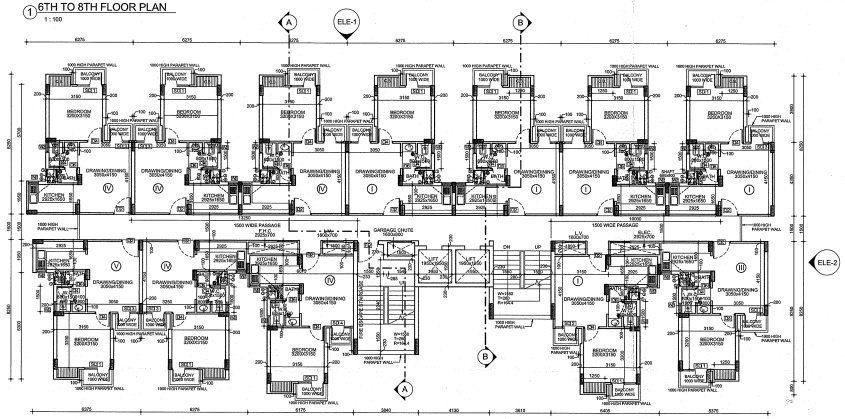


2 9TH FLOOR PLAN
1 : 100

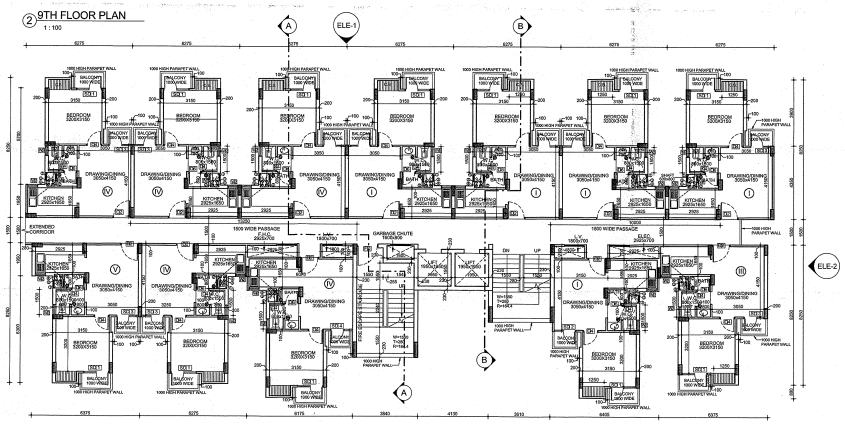


3 10TH FLOOR PLAN
1 : 100

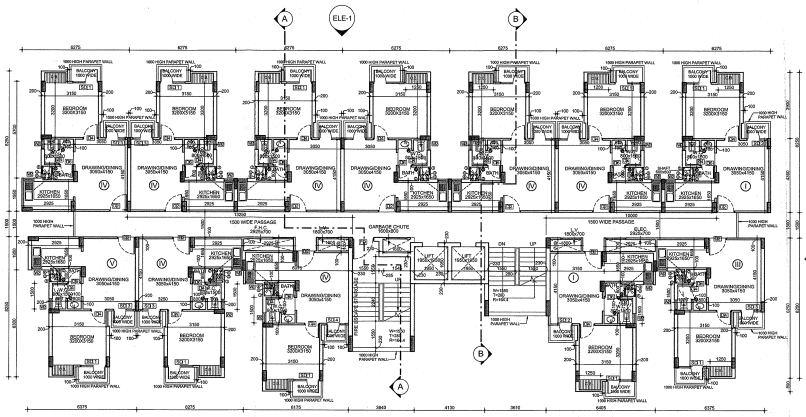

4 1TH & 12TH FLOOR PLAN
1 : 100

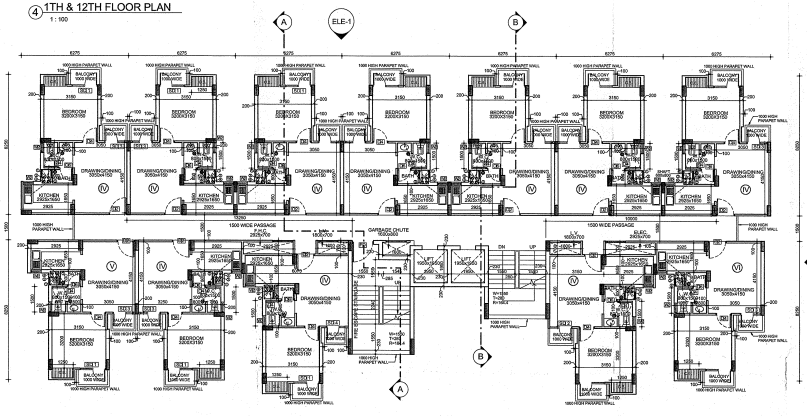

5 13TH FLOOR PLAN
1 : 100

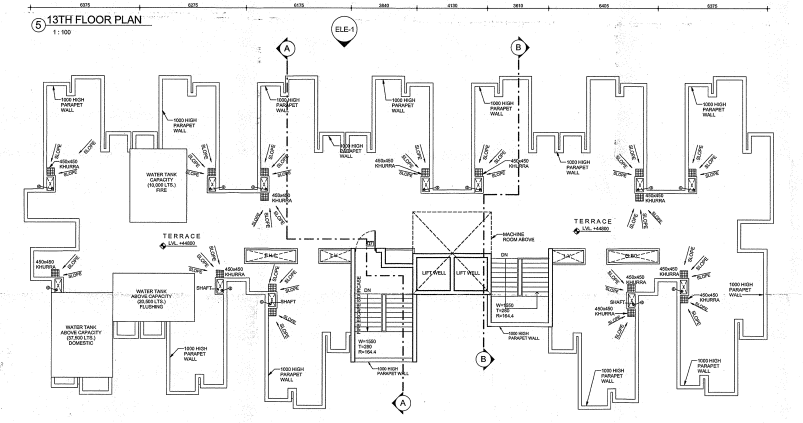

6 TERRACE PLAN
1 : 100

NOTES:
1. ALL DIMENSIONS ARE IN MILLIMETERS UNLESS NOTED OTHERWISE.
2. ONLY FIGURED DIMENSIONS ARE TO BE FOLLOWED. DRAWINGS ARE NOT TO BE SCALED.
3. ANY DISCREPANCY IN THE DRAWINGS SHALL BE BROUGHT TO THE NOTICE OF THE ARCHITECTS.
4. THESE DRAWINGS SHALL BE READ IN CONJUNCTION WITH OTHER RELEVANT DRAWINGS.

DOOR SCHEDULE

Sr. No.	TYPE	SIZE WIDTH	SIZE HEIGHT	SILL LVL	LIN LVL	TENTATIVE LOCATION	MATERIAL
01	D1	1500	2285	00	2285	LOBBY	UPVC
02	D2	1050	2285	00	2285	MAIN ENTRY	PANELED
03	D4	900	2285	00	2285	BEDROOM	SKIN MOULDED
04	D6	800	2285	00	2285	BEDROOM	SKIN MOULDED
05	D7	1250	2285	00	2285	STAIRCASE	ASI SPEC.
06	FD	1250	2285	00	2285	STAIRCASE	ASI/SPEC.
07	LD	900	2100	00	2100	LIFT	ASI SPEC.

WINDOWS SCHEDULE

Sr. No.	TYPE	SIZE WIDTH	SIZE HEIGHT	SILL LVL	LIN LVL	TENTATIVE LOCATION	MATERIAL
01	W1	450	1235	1050	2285	TOILET/BRANDA	UPVC
02	W2	600	1235	1050	2285	KITCHEN	UPVC

DOOR WINDOWS SCHEDULE

Sr. No.	TYPE	SIZE WIDTH	SIZE HEIGHT	SILL LVL	LIN LVL	TENTATIVE LOCATION	MATERIAL
01	SD 1	1500	2285	00/100	2285	BEDROOM TO BALCONY	UPVC
02	SD 2	1300	2285	00/100	2285	BEDROOM TO BALCONY	UPVC
03	SD 3	1200	2285	00/100	2285	DINING/DRAWING TO BALCONY	UPVC
04	SD 4	1100	2285	00/100	2285	DINING/DRAWING TO BALCONY	UPVC

S.NO.	DESCRIPTION	SYMBOL
1.	100ϕ CI SOIL & VENT PIPE	ⓥ
2.	100ϕ CI WASTE PIPE	ⓦ
3.	COLD WATER PIPE	ⓒ
4.	150ϕ RAIN WATER PIPE	ⓡ
5.	FLOOR TRAP	FT
6.	FLOOR DRAIN	FD
7.	DRAIN POINT	DP

उपयोग विवरणी के अनुसार तृतीयक दुग्ध कोष्ठन के लिये अभ्यावेदन स्वीकार्य

भवन निरीक्षक
गाजियाबाद विकास प्राधिकरण
गाजियाबाद

सहायक अभियन्ता
गाजियाबाद नगर निगम
गाजियाबाद

प्रस्तावित प्रयोजनों सिवाये भी विभाग की स्वीकृति के पश्चात् अन्य प्रयोजनों हेतु परिवर्तन कराया जा सकेगा।

स्वीकृतिकर्ता की दृष्टि से संलग्न मय विवरणी अधिशासन के अनुसार सभी प्रावधान अनिवार्यतः हैं।

गाजियाबाद स्वीकृत मय पर अंकित शर्तों के अतिरिक्त गाजियाबाद निर्माण नियम लागू होंगे।

विद्युत विभाग से अनुरोध तृतीयक दुग्ध कोष्ठन के लिये अभ्यावेदन स्वीकार्य

भवन का एक मात्र पर संयोजन गाजियाबाद की सड़क व विद्युत विभाग अधिकार होगा।

गाजियाबाद की सीमांत विद्युतधाराओं के स्थानीयकरण पूर्ण रूप से ही करें है। अन्य जो भी भूमि पर केबल विद्युत के पास पाये है

For Kees Associates Pvt. Ltd.
H-53, 1st Floor, Commercial Area, Nai..., U.P.
Authorised Signatory

Job Title :
PROPOSED GROUP HOUSING SHAHPUR-BAMHETA,GHAZIABAD (UP) ON KHASRA NO.:- 2243, 2244, 2246, 2247, 2375, 2377, 2378, 2379, 2380, 2381, 2382, 2383, 2384, 2385, 2388, 2396, 2399, 2400, 2401, 2402, 2403, 2406, 2407, 2410, 2411, 2422

Owner :
UTILITY ESTATE PVT. LTD. & OTHERS
G - 79, PREET VIHAR, DELHI-110092

DRAWING TITLE:
PLANS (TOWER D,J&L)

ARCHITECT:

For Utility Estates Private Limited
Authorised Signatory
OWNER:

SCALE: 1:100
DWG. NO. SUB/651/02 24
PROJECT TEAM: NUPC
DATE: 2014
NORTH:

N + U DESIGN STUDIO
Architecture • Project Management
Urban Planning • Product Design
A - 243, OKHLA PHASE - I, NEW DELHI - 110020 , INDIA
Telephone : +91-11-26816414 / 15
Facsimile : +91-11-26818013
Website : www.nplusu.in
E Mail : info@nplusu.in

© N+U Design Studio This drawing/design is property of N+U Design Studio, No part of this may be reproduced or implemented in any form without prior permission inwriting from Architects. Any person doing so, shall be liable to criminal prosecution and civil claims for damages.