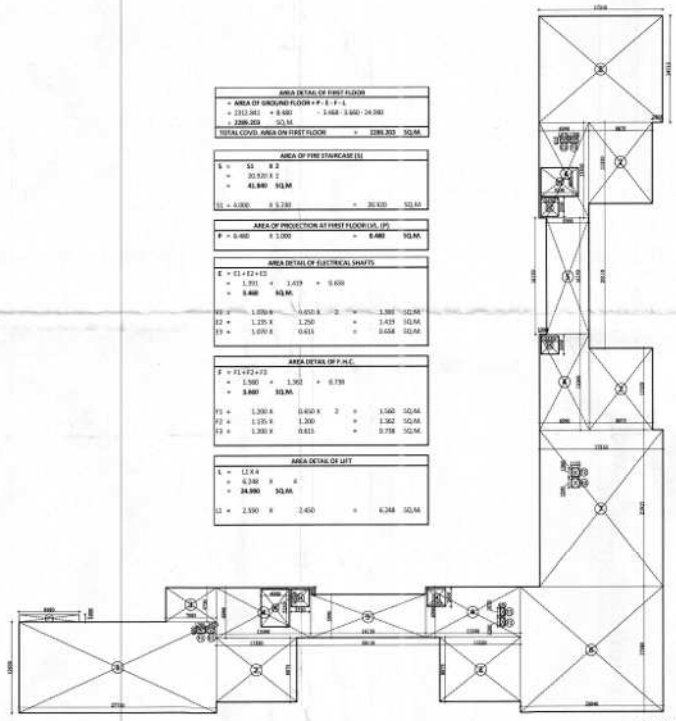


AREA DIAGRAM-
FIRST FLOOR

AREA DETAIL OF FIRST FLOOR
= AREA OF GROUND FLOOR + F - E - F - L
= 2312.581 + 0.480 - 3.468 - 3.660 - 24.380
= 2280.353 SQ.M.
TOTAL COVD. AREA ON FIRST FLOOR = 2280.353 SQ.M.

AREA OF FIRE STAIRCASE (S)
S = S1 X 2
= 20.920 X 2
= 41.840 SQ.M.
S1 = 6.000 X 3.280 = 20.920 SQ.M.

AREA OF PROJECTION AT FIRST FLOOR (LVL I/F)
F = 0.480 X 1.000 = 0.480 SQ.M.

AREA DETAIL OF ELECTRICAL SHAFTS
E = E1+E2+E3
= 1.391 + 1.419 + 0.658
= 3.468 SQ.M.
E1 = 1.030 X 0.650 X 2 = 1.391 SQ.M.
E2 = 1.135 X 1.250 = 1.419 SQ.M.
E3 = 1.030 X 0.615 = 0.658 SQ.M.


AREA DETAIL OF P.H.C.
F = F1+F2+F3
= 1.560 + 1.362 + 0.738
= 3.660 SQ.M.
F1 = 1.200 X 0.650 X 2 = 1.560 SQ.M.
F2 = 1.135 X 1.200 = 1.362 SQ.M.
F3 = 1.200 X 0.615 = 0.738 SQ.M.

AREA DETAIL OF LIFT
L = LI X 4
= 6.240 X 4
= 24.960 SQ.M.
LI = 2.550 X 2.450 = 6.248 SQ.M.

S.NO.	DESCRIPTION	SYMBOL
1.	100ø CI SOIL & VENT PIPE	Ⓢ
2.	100ø CI WASTE PIPE	Ⓦ
3.	COLD WATER PIPE	Ⓒ
4.	RAIN WATER PIPE	Ⓡ

DOOR & WINDOW SCHEDULE

S.NO.	TYPE	SIZE	SILL	LINTEL
1.	RS1	2700 X 2850	00	2850
2.	RS2	2400 X 2850	00	2850
3.	RS3	1800 X 2850	00	2850
4.	RS4	2100 X 2850	00	2850
5.	RS5	1350 X 2850	00	2850
6.	D1	1250 X 2100	00	2100
7.	FCD	1250 X 2100	00	2100
8.	D2	1050 X 2100	00	2100
9.	D3	900 X 2100	00	2100
10.	D4	750 X 2100	00	2100
11.	V1	1800 X 600	2250	2850
12.	V2	1050 X 600	2250	2850
13.	V3	750 X 600	2250	2850
14.	V4	2700 X 450	3000	3450
15.	V5	1800 X 450	3250	3700
16.	SW1	2525X2750	150	2950
17.	W	1200X1050	1050	2100
18.	W1	600X1050	1050	2100
19.	W2	1000X1050	100	2850
20.	W3	1800X1050	150	2850
21.	GL	AS PER PLAN	00	2850

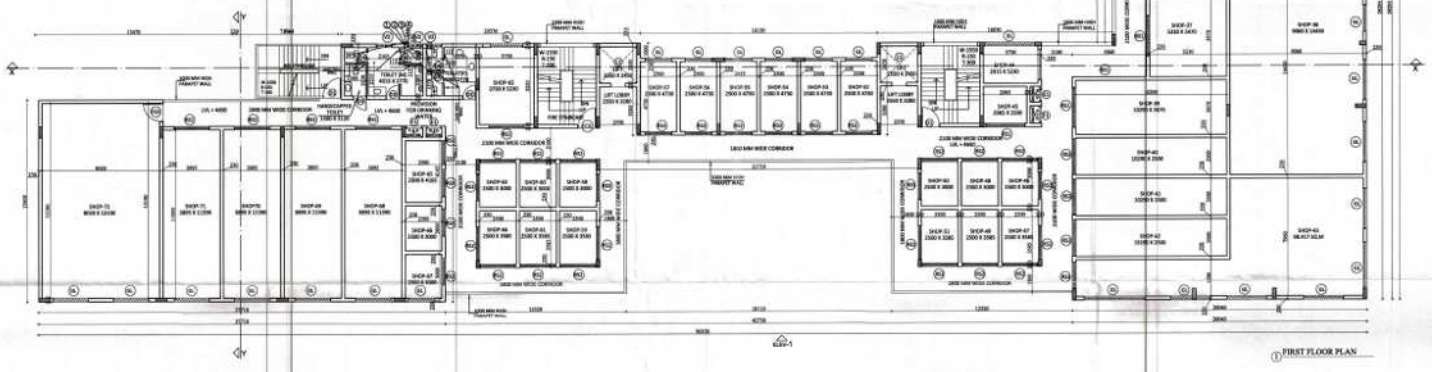

1 FIRST FLOOR PLAN

Job Title :
PROPOSED COMMERCIAL-3 IN PARKTOWN, AN INTEGRATED TOWNSHIP AT SHAHPUR, BAMHETA & MAHEROLI, GHAZIABAD,(UP)

Owner : UTILITY ESTATE PVT. LTD.
G - 79, PREET VIHAR, DELHI-110092

DRAWING TITLE: FIRST FLOOR PLAN

ARCHITECT:

OWNER:

SCALE: 1:100

DWG. NO. SUB/ 03

PROJECT TEAM: NUPC

DATE:

NORTH:

ARCHITECTS:
N+U DESIGN STUDIO
Architecture • Project Management
Urban Planning • Product Design

© N+U Design Studio
This drawing/design is property of N+U Design Studio. No part of this may be reproduced or implemented in any form without prior permission in writing from Architects. Any person doing so, shall be liable to criminal prosecution and civil claims for damages.