
PRODUCED BY AN AUTODESK EDUCATIONAL PRODUCT

(TOWER - L)

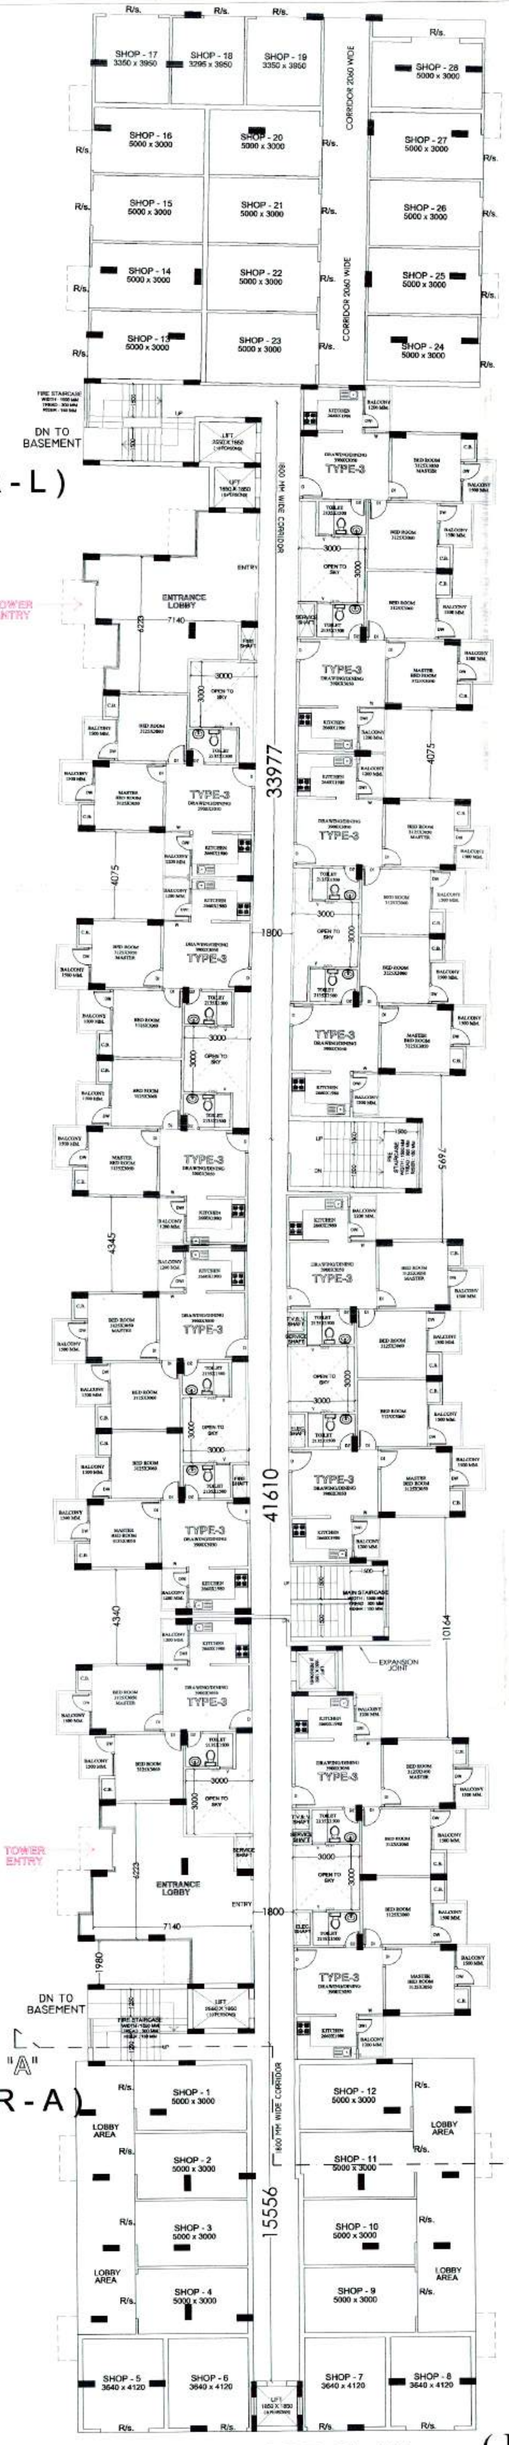

(TOWER - A)

GROUND FLOOR PLAN

(BLOCK - 4)

FRONT ELEVATION

Ist to 18th FLOOR PLAN

(TOWER - L)

(TOWER - A)

OPENING SCHEDULE OF DOORS & WINDOWS						
S.NO	TYPE	SIZE			CILL	LINTEL
1	DW	1650	X	2550	0 / 900	2550
2	DW1	1520	X	2550	0 / 1050	2550
3	W	1125	X	2550	0 / 900	2550
4	D	1050	X	2100	00	2100
5	D1	900	X	2100	00	2100
6	D2	750	X	2100	00	2100
7	V	600	X	1200	1350	2550

PROJECT:
REV. SUBMISSION DRAWING FOR THE PROPOSED AFFORDABLE HOUSING PROJECT " SPLS AWASIYA YOJNA " UNDER SAMAJWADI AWASIYA YOJNA AT KHASRA NO. - 1542 , 1543 1571 , 1565 , 1569 , 1541 AT VILLAGE KUSHALIYA, PARGANA DASNA , TEHSIL AND DISTRICT GHAZIABAD AT JAL NIGAM ROAD , [redacted] GHAZIABAD (U.P.)

OWNER :-
M/s. SHREYA DWELLERS PVT. LTD (CONSORTIUM)

DRAWING TITLE :-
(BLOCK - 4) TOWER - A & L
GROUND to 18th FLOOR PLANS

GULAM SARWAR
M.Tech (Structure)
For Keen Associates Pvt. Ltd.
H-53,Ist Floor, Opp. Vijaya Bank
Commercial Area, Sector-63,
Noida-201301, U.P.

DEVELOPERS | ARCHITECTS SIGN.

Design Studio
ANUJ AGARWAL ARCHITECTS
OFFICE:- A-244 KAUSHAMBI GHAZIABAD (U.P.)
Ph:-0120 - 6454182 , 4165716, TEL. FAX - 2773592
e-mail : arch.anujagarwal@gmail.com

SCALE	DEALT BY	DATE
	A.CHAUHAN	
DESIGN BY	CHECKED BY	DRG. No.
		SD-07

PRODUCED BY AN AUTODESK EDUCATIONAL PRODUCT