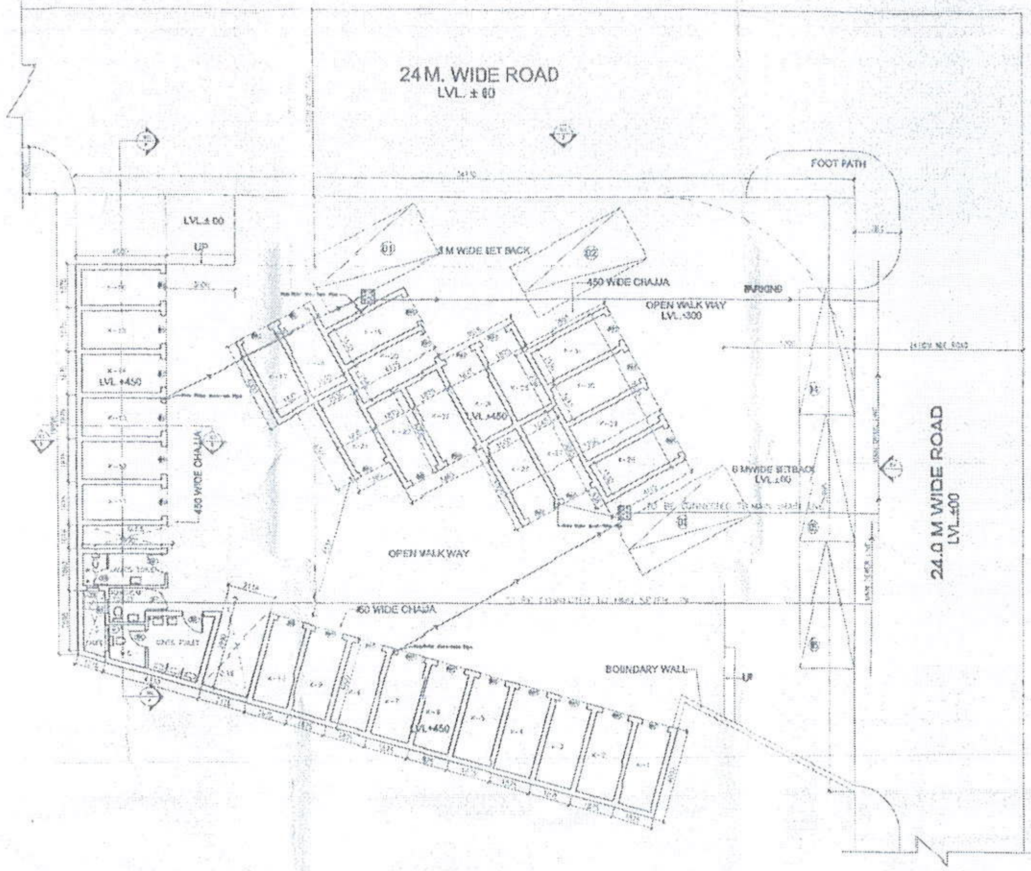

GROUND FLOOR PLAN

AREA STATEMENT									
S.N	Description	Type	Number	Dimension			Calculation	Area	Unit
				Length	Breadth	Altitude			
01	A	Rectangle	01	11.250	4.00		Length X Breadth	4500	SQM.
02	B	Rectangle	01	18.750	4.00		Length X Breadth	7500	SQM.
03	C	Rectangle	01	3.865	4.00		Length X Breadth	1546	SQM.
04	D	Rectangle	01	3.866	2.68		Length X Breadth	10378	SQM.
05	E	Rectangle	01	3.765	1.76		Length X Breadth	6.625	SQM.
06	F	Rectangle	01	4.115	5.10		Length X Breadth	21007	SQM.
07	G	Rectangle	01	3.615	4.16		Length X Breadth	14875	SQM.
08	H	Rectangle	01	3.866	2.75		Length X Breadth	1060	SQM.
09	J	Rectangle	01	7.750	3.85		Length X Breadth	30.198	SQM.
10	K	Rectangle	01	4.115	0.59		Length X Breadth	2.427	SQM.
11	L	Rectangle	01	4.00	1.74		Length X Breadth	6.960	SQM.
12	M	Rectangle	01	1.230	0.15		Length X Breadth	0.181	SQM.
13	N	Rectangle	01	1.345	1.05		Length X Breadth	1.414	SQM.
14	P	Trapezium	01	3.222	3.36	4.1[illegible]	½ sum of parallel side X altitude	11.617	SQM.
15	Q	Triangle	01		3.36	0.5[illegible]	½ length X altitude	1.5[illegible]	SQM.
			TOTAL PLOT AREA = 7[illegible] SQM.						
			AREA OF 31 NOS. OF DOKK = [illegible]						
			PER DOKK AREA = 2[illegible]/31 = [illegible]						
			AREA OF PUBLIC UTILITY = 22[illegible]						
			TOTAL COVERED AREA = 26[illegible]						

DOORS & WINDOWS SCHEDULE

S.NO.	ITEM	SIZE	C.LVL	L.LV
01	RS1	1200X2250	--	225
02	D1	1000X2100	--	210
03	D2	900X2100	--	210
04	D3	750X2100	--	210
05	V	1200X600	1800	2400
06	V1	600X600	1800	2400

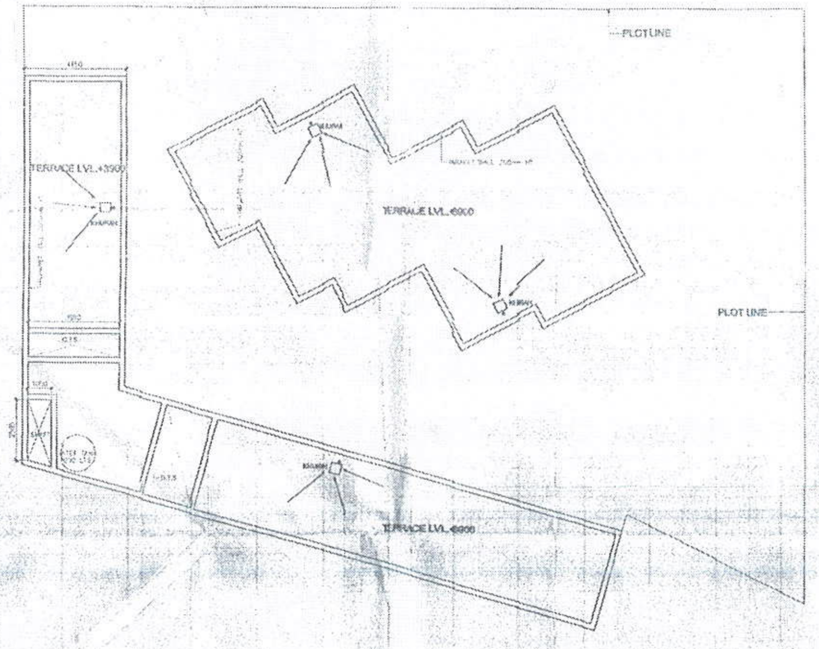

TERRACE LVL. PLAN

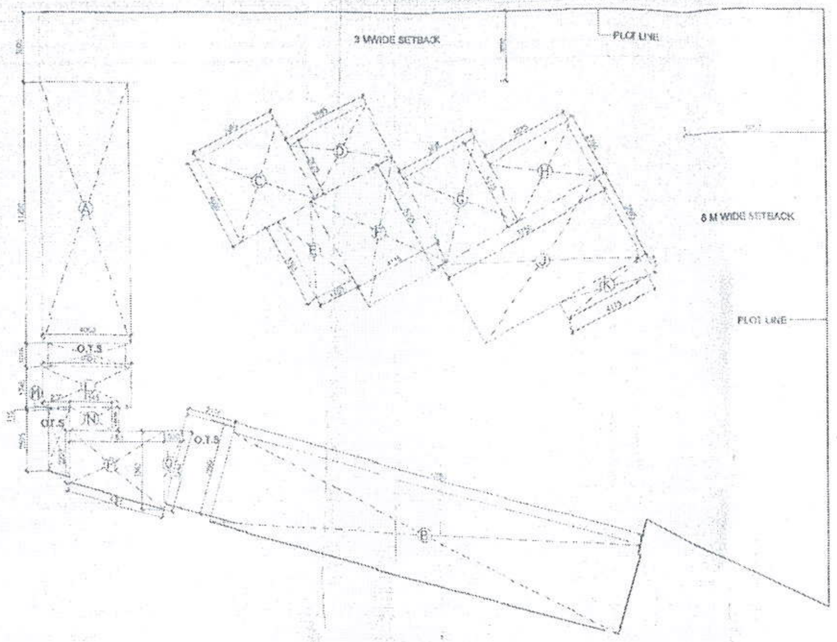

AREA CHART SCALE 1:100

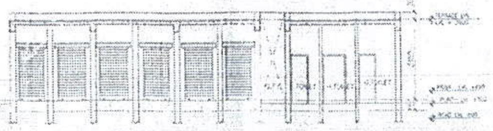

SECTION A,A

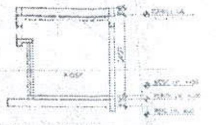

SECTION B,B

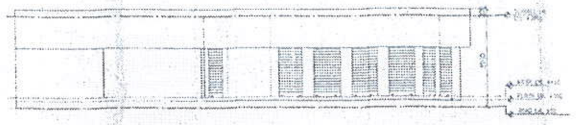

ELEVATION-1

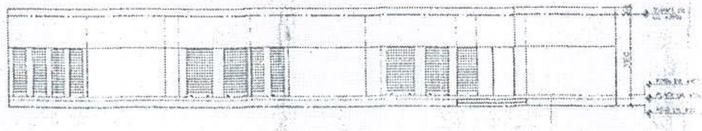

ELEVATION-2

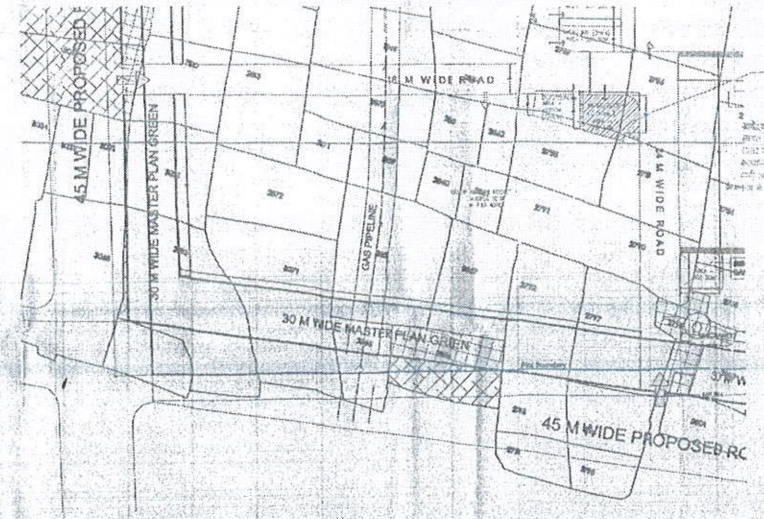

KEY PLAN

PROJECT TITLE :
INTEGRATED TOWNSHIP AT VILLAGE
SHAHPUR BAMHETA
(SAGA CRESENT PARC, GHAZIABAD)

DRAWING NO.
SUB_100

DRAWING TITLE
KIOSK 31 NOS.

SCALE :
1:100

NOTES:
1. ALL DIMENSIONS ARE IN mm.

गाजियाबाद विकास प्राधिकरण
जी० डी० ए०

OWNER SIGNATURE

Saamag Construction Limited
Director

ARCHITECT SIGNATURE

Regd. Address :
SAAMAG CONSTRUCTION LTD.
B-67, Sarita Vihar
New Delhi 110076

Correspondence Address
SAAMAG CONSTRUCTION LTD.
72 B, Sec. 57, Noida (UP)

RAJIV KHANNA & ASSOCIATES(P) LTD
727 Sec-15 (II), Gurgaon
TELE / FAX : 0124-4035727

For Sare Saamag Realty Pvt. Ltd.
Authorised Signatory

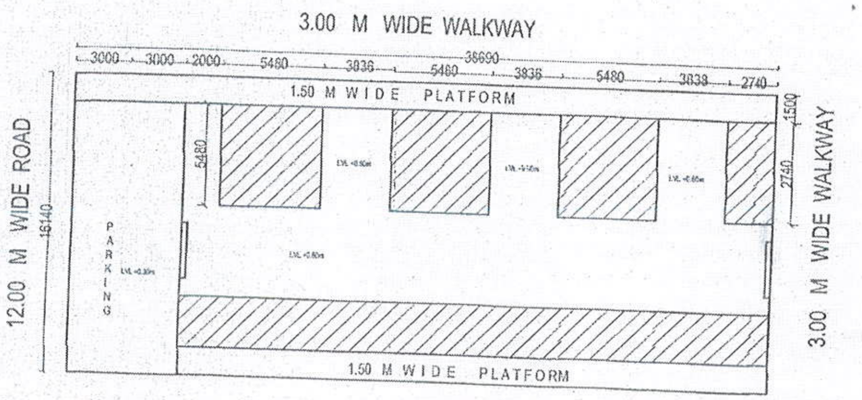

SITE PLAN 1:200

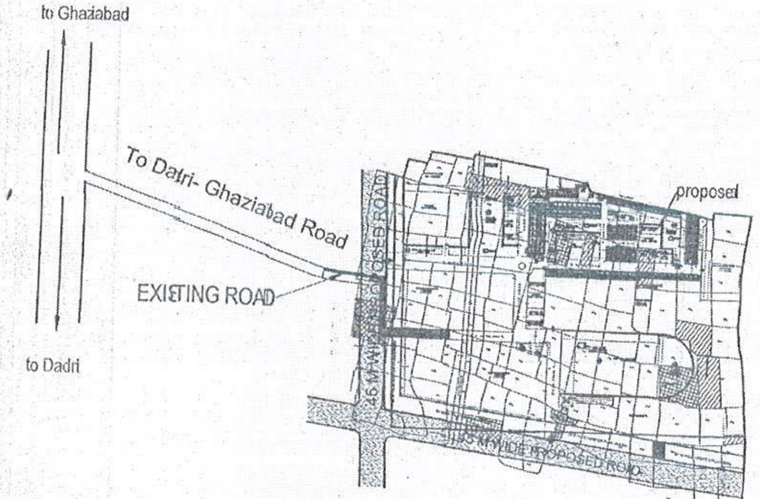

LAYOUT PLAN SHOWING
THE PROPOSED SITE

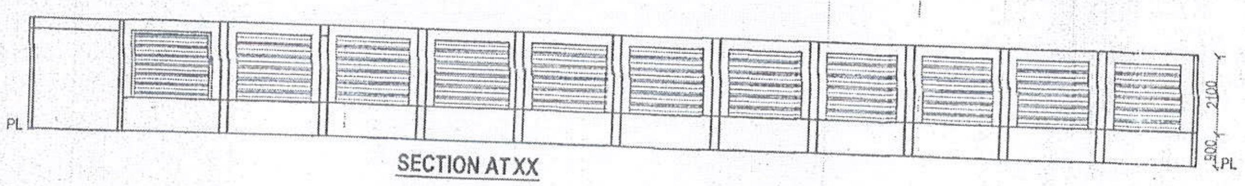

SECTION AT XX

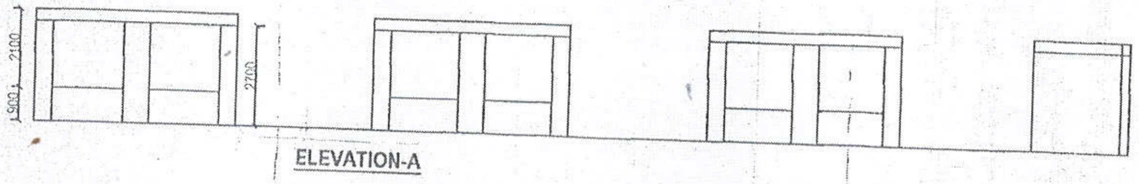

ELEVATION-A

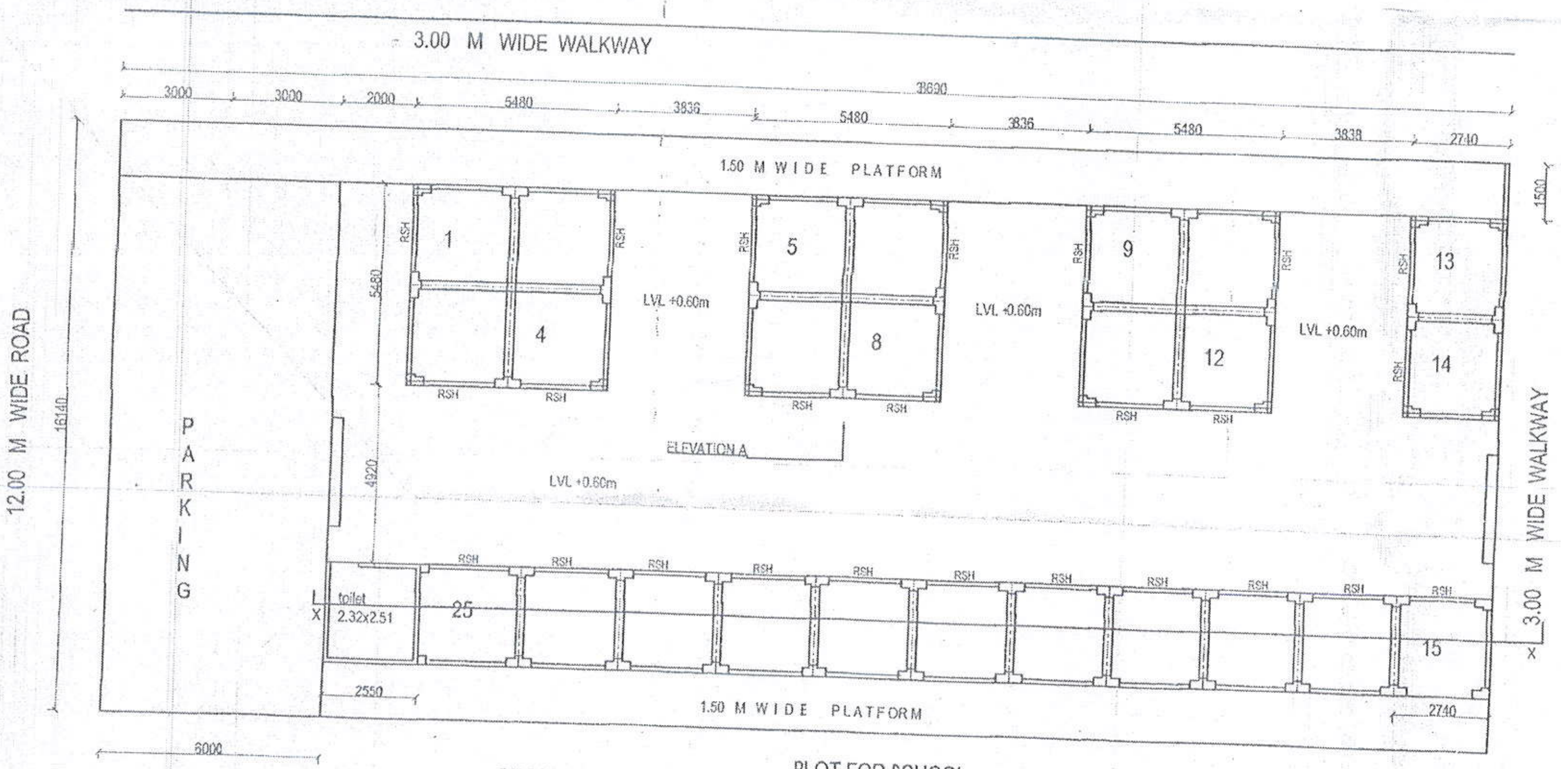

GROUND FLOOR PLAN PLOT FOR SCHOOL

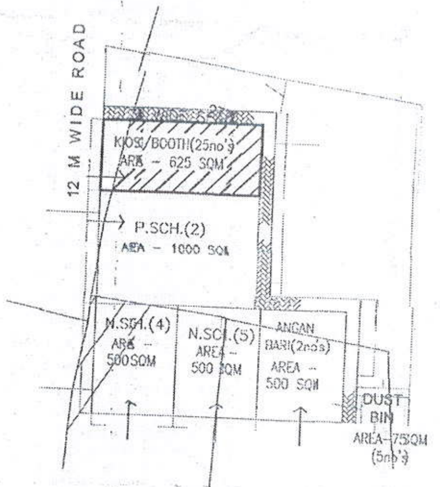
12 M WIDE ROAD
KIOS/BOOTH(25no's) AREA - 625 SQM
P.SCH.(2) AREA - 1000 SQM
N.SCH.(4) AREA - 500SQM
N.SCH.(5) AREA - 500 SQM
ANGAN BARI(2no's) AREA - 500 SQM
DUST BIN AREA-75SQM (5no's)

गाजियाबाद विकास प्राधिकरण
संख्या 164/ [illegible]
दिनांक 19-12-16
20/3/2017

सहायक नियोजक
गाजियाबाद विकास प्राधिकरण
गाजियाबाद

सहायक अभियन्ता
मानचित्र अनुभाग

अवर अभियन्ता
मानचित्र अनुभाग

[illegible] एक बोर्ड पर स्वीकृत मानचित्र की संख्या दिनांक सहित अंकित होगा।

विद्युत नियमों के अनुसार सुरक्षित दूरी छोड़कर ही निर्माण कार्य करना वांछित

[illegible] प्रकार के भवन / सुरक्षा हेतु [illegible] [illegible] पर समस्त दीवारों के ऊपर [illegible] [illegible] आवश्यक है। [illegible] प्रत्येक छत के नीचे डाले जायें।

[illegible] की दृष्टि से [illegible] अधिनियम के अन्तर्गत कम से कम [illegible] पेड़ लगाना अनिवार्य है।

स्वामित्व सम्बन्धी किसी भी विवाद की स्थिति में मानचित्र की स्वीकृति स्वतः निरस्त समझी जायेगी।

यह मानचित्र स्वीकृति से केवल पाँच वर्ष तक वैध है

मानचित्र स्वीकृत पत्र पर अंकित शर्तों के अधीन मानचित्र निर्गत किया जाता है।

"निर्माणाधीन अवधि में निर्माण स्थल पर धूल से बचने हेतु समुचित कवर का प्राविधान किया जाए निर्माण कार्यों के परिचालन एवं उनके उपयोग [illegible] [illegible] [illegible] [illegible] उपयोग अनिवार्य [illegible] निर्माण सामग्रियों को ले जाने हेतु ढके हुए वाहनों का प्रयोग किया जाए।"

"अधिष्ठानों एवं उनमें कार्यरत श्रमिकों का श्रम विभाग के नियमानुसार पंजीकरण कराया जाना आवश्यक है।"

PROPOSED PLAN FOR KIOSKS IN INTEGRATED TOWNSHIP AT "SAAMAG CONSTRUCTION Ltd." SHAHPUR BAMHETA, GHAZIABAD.

OWNER: SAAMAG CONSTRUCTION LIMITED

AREA CHART

TOTAL AREA OF PLOT	=625.00 SQM
COVERED AREA OF ONE KIOSK= 2.74X 2.74	=7.50 SQM
TOTAL No. OF KIOSKS	=25
TOTAL COVERED AREA OF KIOSKS	=187.50 sqm

covered area of public utility=232 x 2.51=5.82 sqm

total covered area	=193.32 sqm

SAIDESIGNS
B-2,G.D.A. FLATS, LOHA NAGAR, GHAZIABAD.
981866729, deepak_swami@yahoo.co.in

DATE	DRG. No	SCALE	DRN. BY	CHECKED BY
03-062016	01 of 01	1100	rahul	deepak swami

APPLICANT

ARCHITECT

REG. No. CA 92166

For Sare Saamag Realty Pvt. Ltd.

Authorised Signatory