

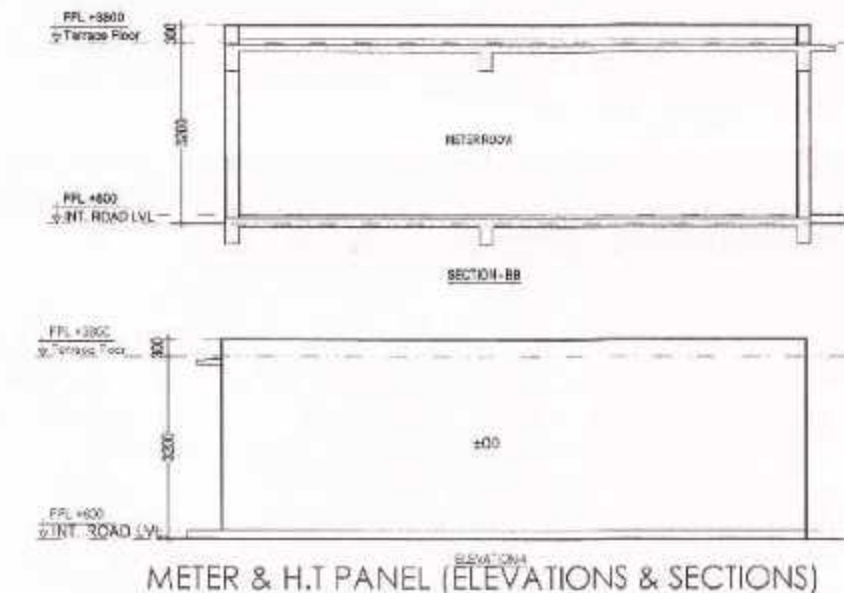
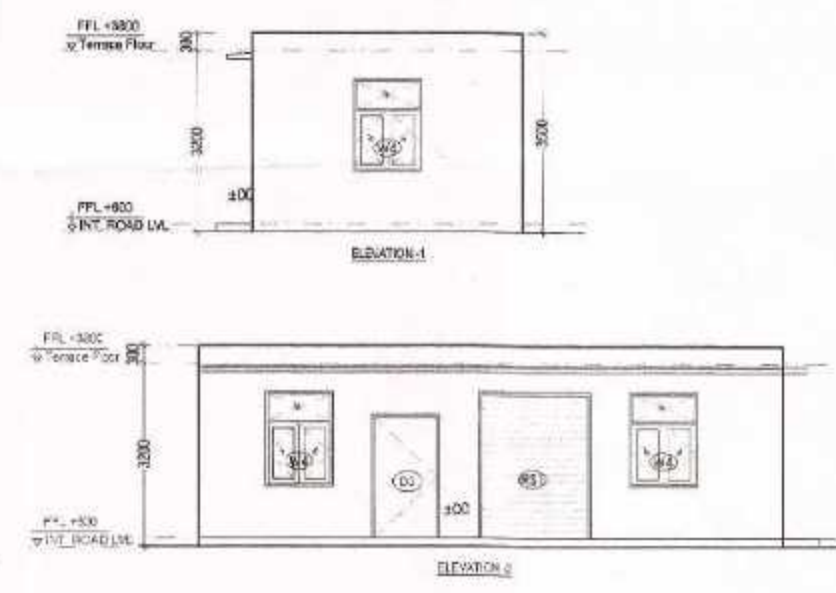
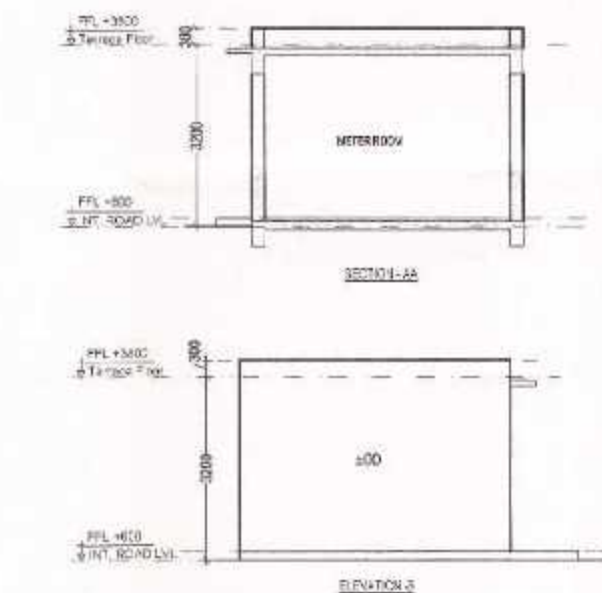
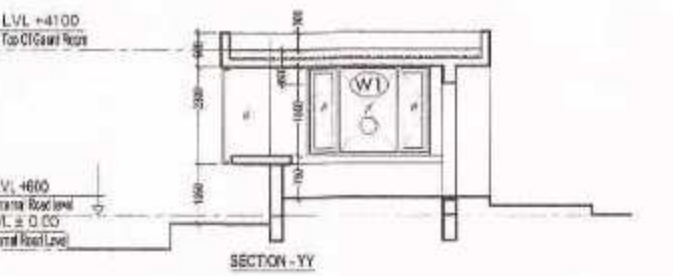
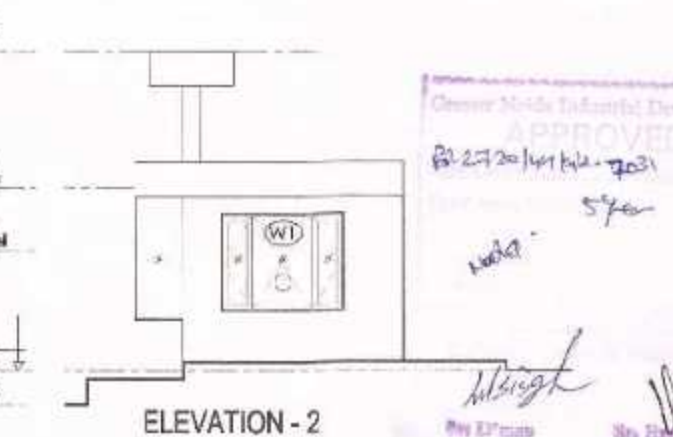
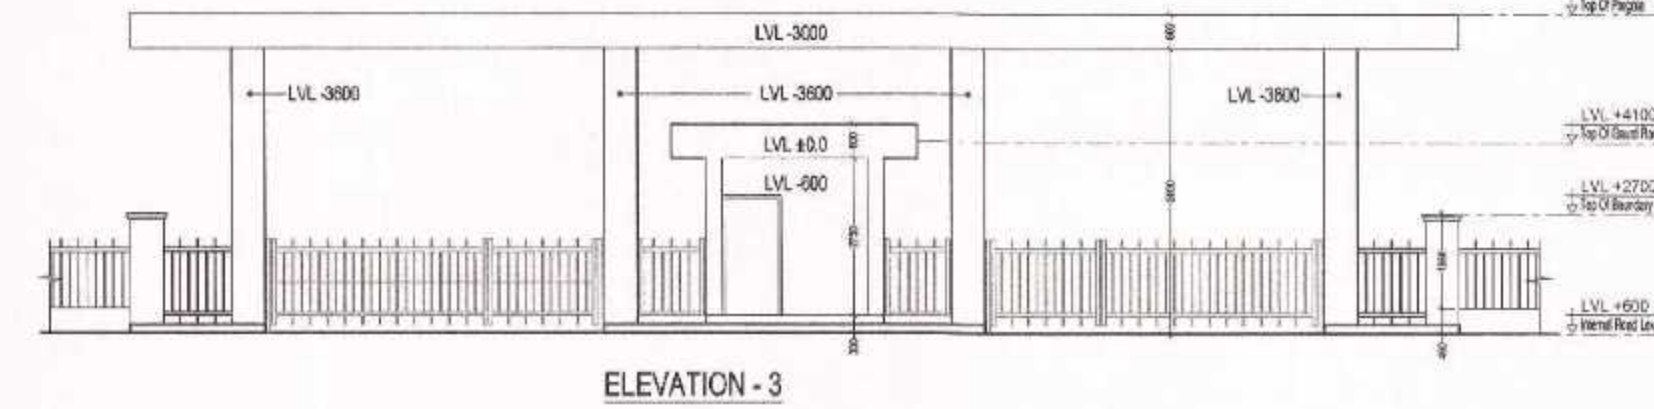
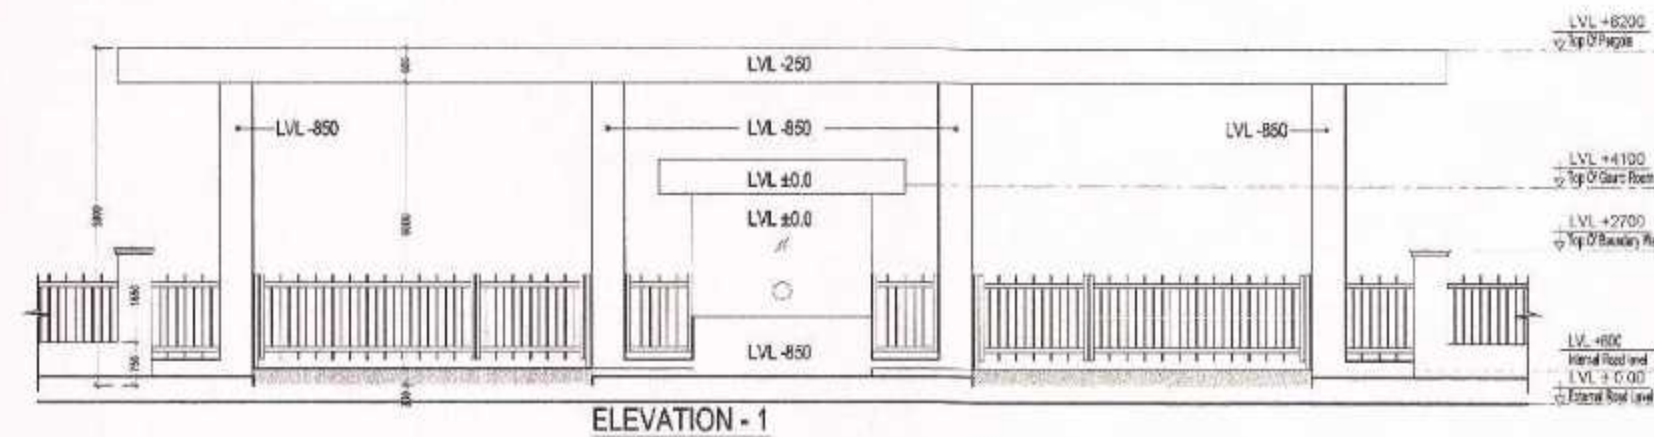
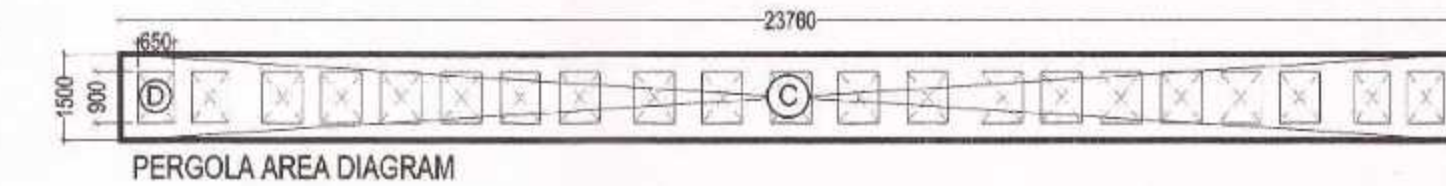
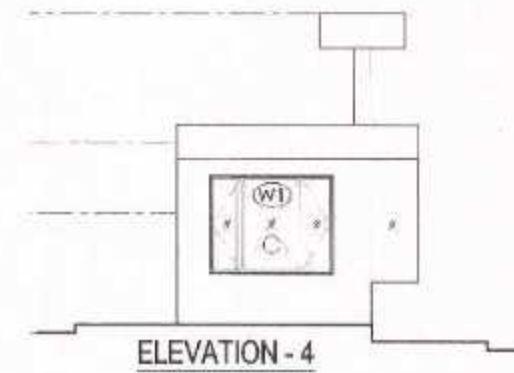
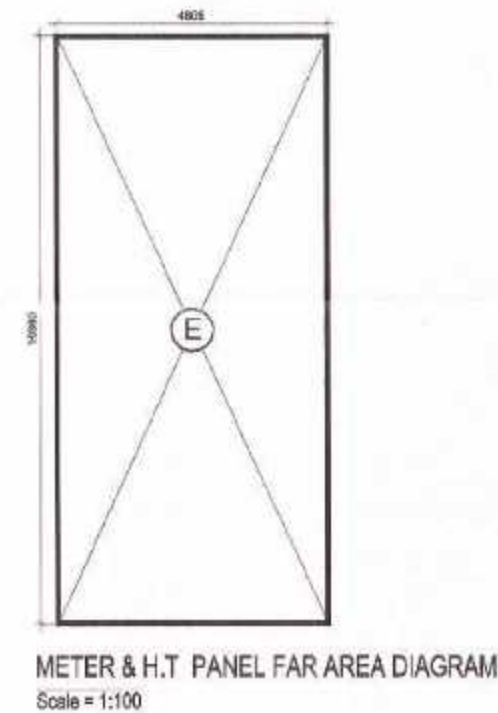
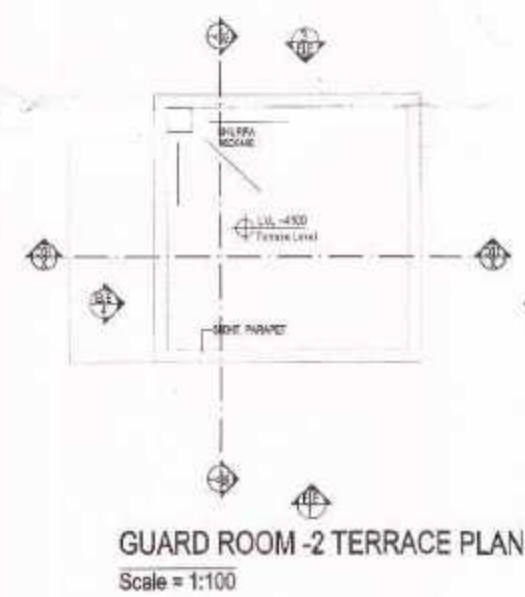
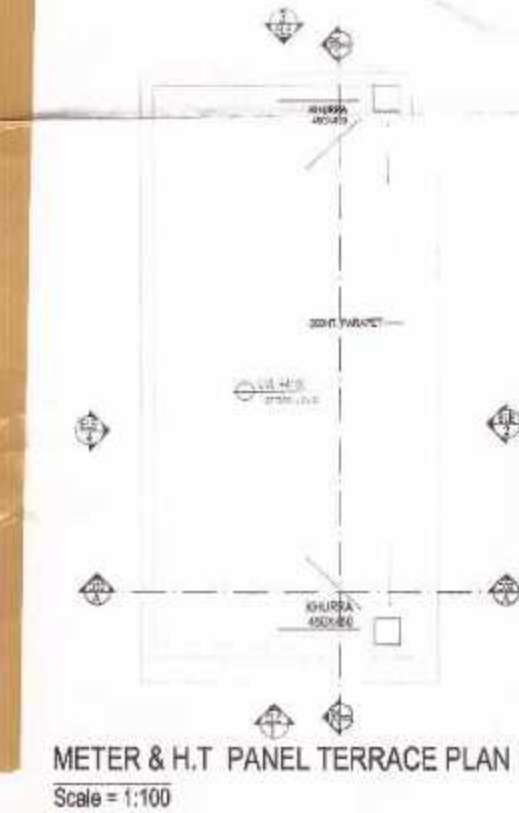
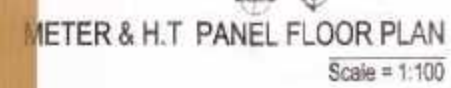
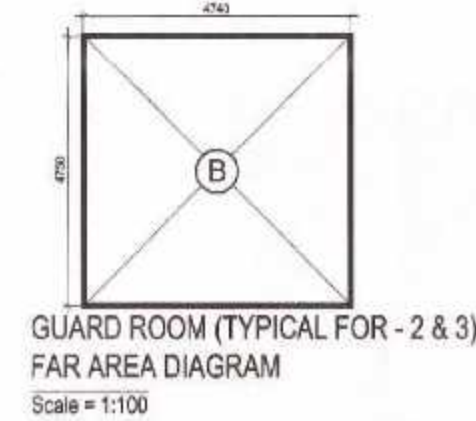
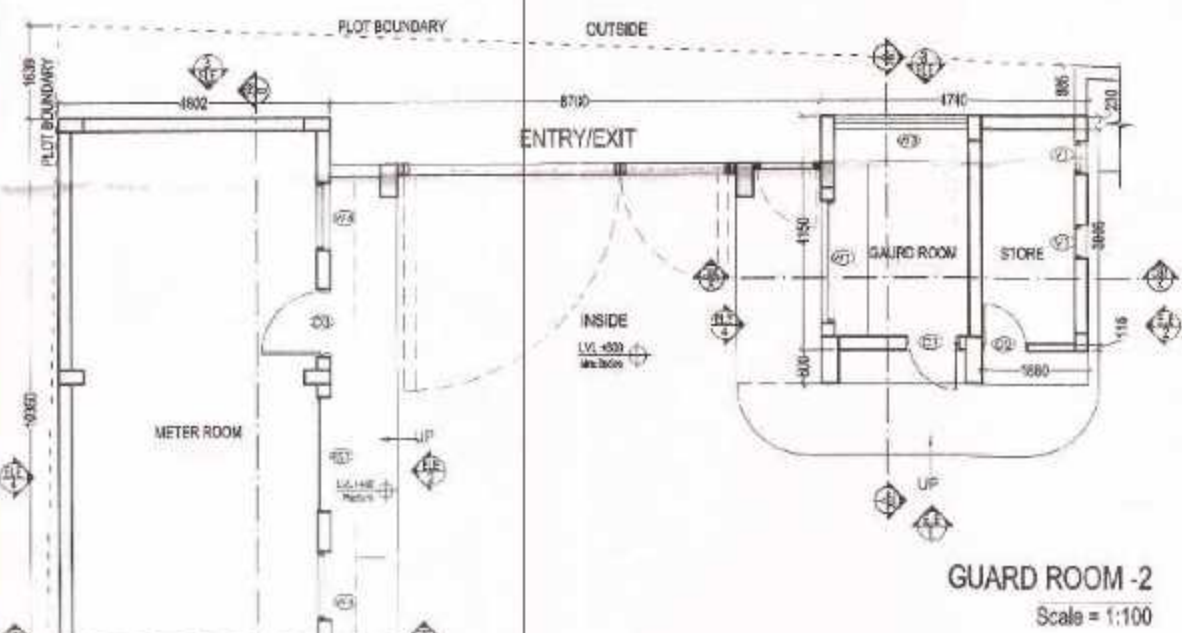
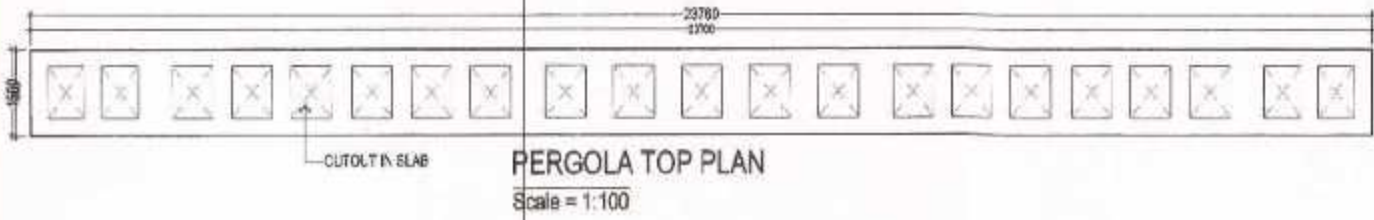
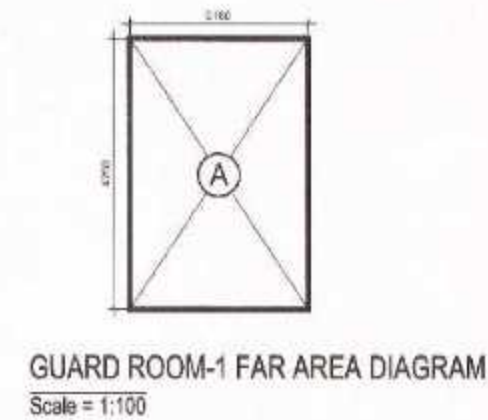
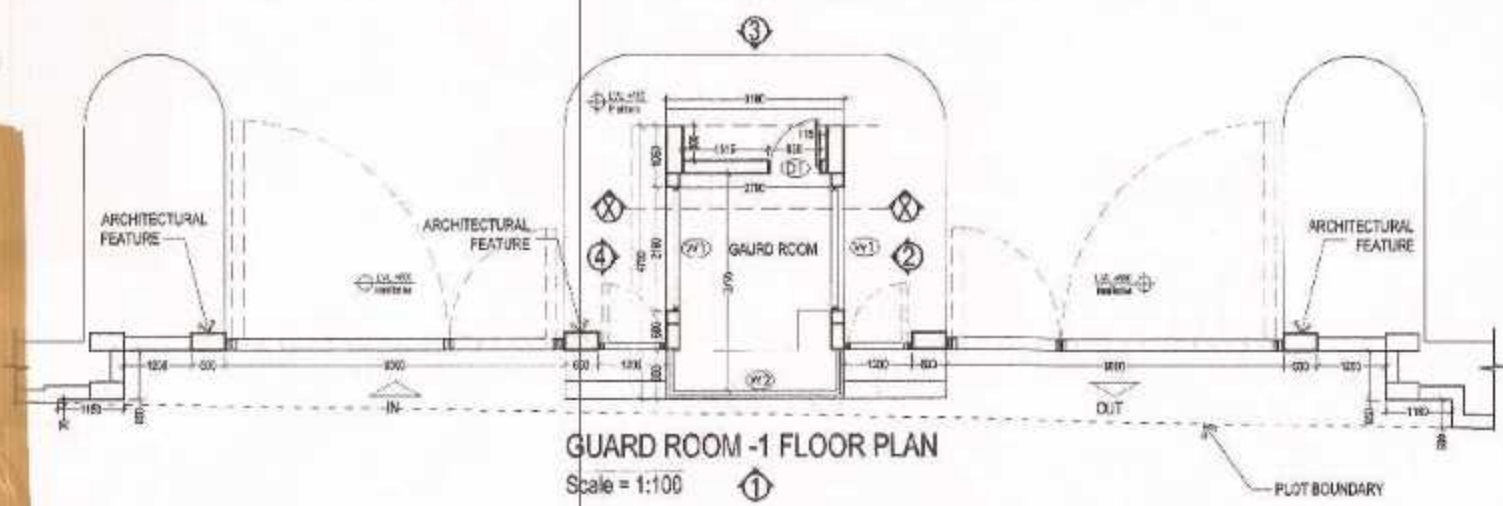
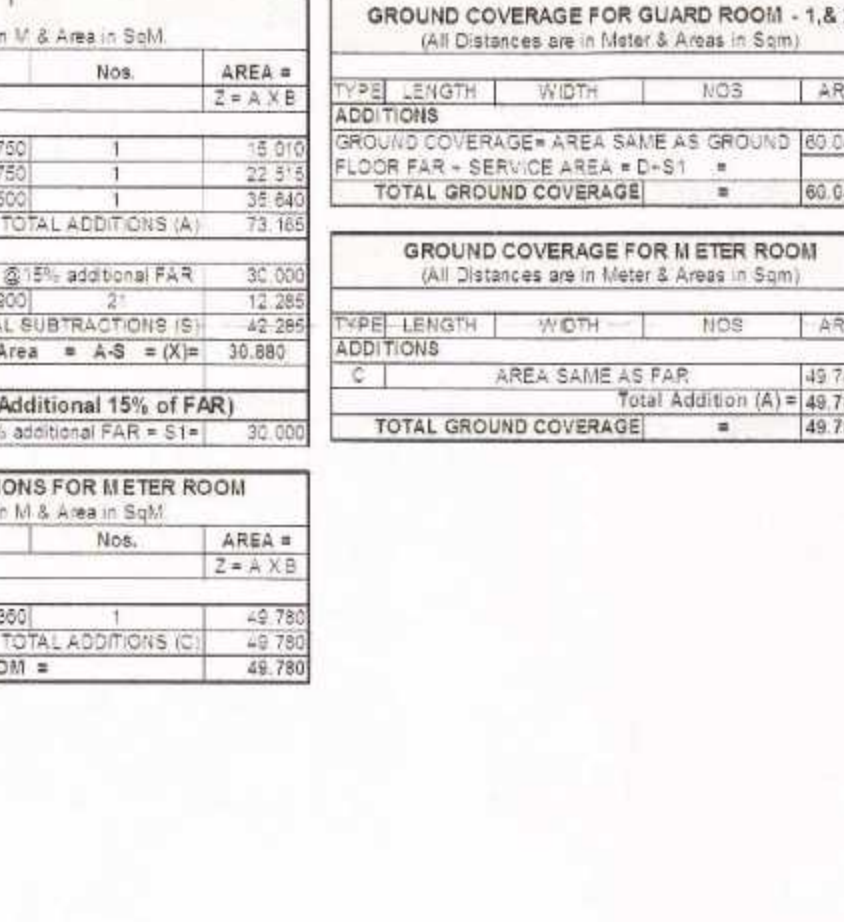


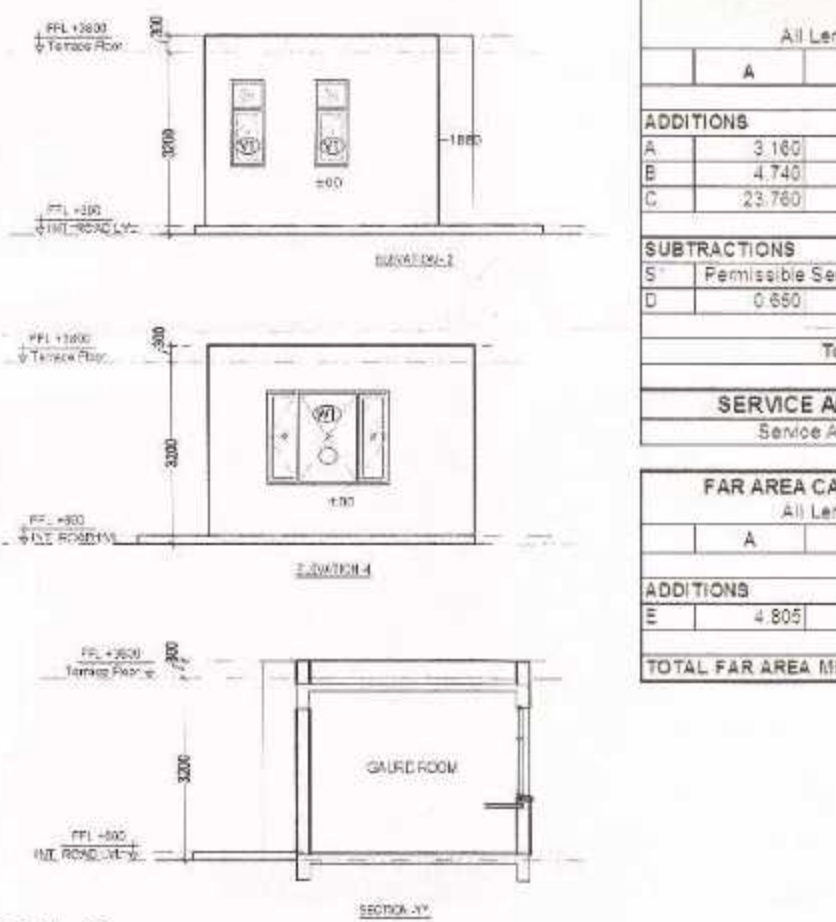


METER & H.T. PANEL (ELEVATIONS & SECTIONS)

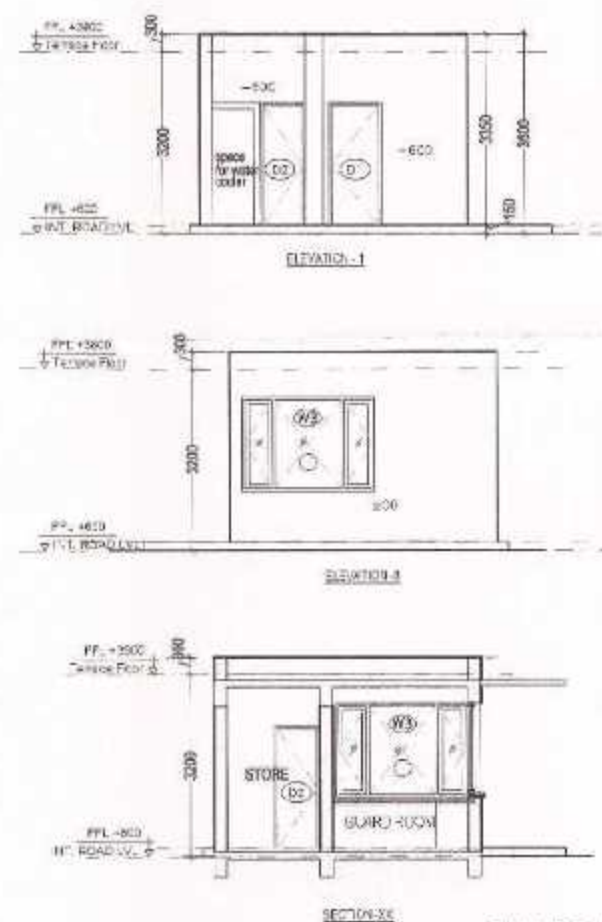

GUARD ROOM -2
(ELEVATIONS & SECTIONS)

All Lengths are in M & Area in SqM				
A	B	Nos.	AREA =	
			Z = A X B	
ADDITIONS				
A	3.180	4.750	1	15.010
B	4.740	4.750	1	22.515
C	23.760	1.500	1	35.640
TOTAL ADDITIONS (A)				73.165
SUBTRACTIONS				
S	Permissible Service Area @ 15% additional FAR			30.000
D	0.650	0.900	2	12.285
TOTAL SUBTRACTIONS (S)				42.285
Total FAR Area = A-S = (X) =				30.880
SERVICE AREA (@ Additional 15% of FAR)				
Service Area @ 15% additional FAR = S1 =				30.000
FAR AREA CALCULATIONS FOR METER ROOM				
A	B	Nos.	AREA =	
			Z = A X B	
ADDITIONS				
E	4.805	10.360	1	49.780
TOTAL ADDITIONS (E)				49.780
TOTAL FAR AREA METER ROOM =				49.780

GROUND COVERAGE FOR GUARD ROOM -1, & 2 (All Distances are in Meter & Areas in Sqm)				
TYP	LENGTH	WIDTH	NOS	AREA
ADDITIONS				
GROUND COVERAGE = AREA SAME AS GROUND				60.040
FLOOR FAR - SERVICE AREA = D-S1 =				
TOTAL GROUND COVERAGE =				60.040
GROUND COVERAGE FOR METER ROOM (All Distances are in Meter & Areas in Sqm)				
TYP	LENGTH	WIDTH	NOS	AREA
ADDITIONS				
AREA SAME AS FAR				49.780
Total Addition (A) =				49.780
TOTAL GROUND COVERAGE =				49.780

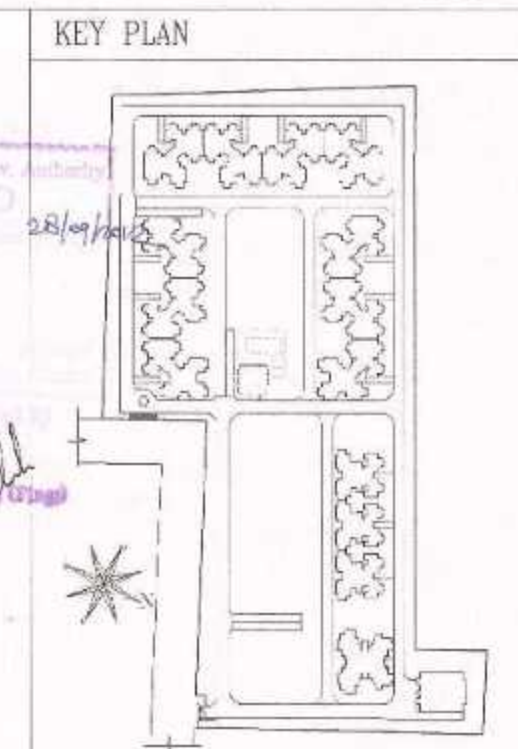

ARCHITECTS:
GIAN P. MATHUR & ASSOCIATES PVT. LTD.
ARCHITECTS, ENGINEERS & PLANNERS
C-55, EAST OF KALAS-1, NEW DELHI - 110065
PH: 011-46399599 FAX: 011-46399512
EMAIL: gpmathur@rediffmail.in

ARCHITECT SIGNATURE:
GIAN P. MATHUR
ARCHITECT
B. Arch., M. C. A., A.I.T.A.
CA No. 80/5789

CLIENT:
M/S IITL- NIMBUS THE EXPRESS PARK VIEW,
313-315, VIKAS DEEP BUILDING, DIST.
CENTER, LAXMI NAGAR, DELHI-92

OWNER SIGNATURE:
For IITL-Nimbus The Express Park View
Authorized Signatory

JOB TITLE:
SUBMISSION DRAWING
PROJECT:
THE EXPRESS PARK VIEW-II
PLOT NO- GH-03, SECTOR - CH-V,
GREATER NOIDA, (U.P.)
DRAWING TITLE:
GUARD & METER ROOM DETAIL
PLAN, ELEVATION, SECTION & AREA CHART

JOB NO. 2064
SCALE - AS SHOWN
DATE : 05-06-2012
DEALT-AMMAN
CHECKED BY:
REVISION NO.
GREATER NOIDA AUTHORITY >
ASSOCIATE ARCHITECT
ARCHITECT
CHIEF ARCHITECT