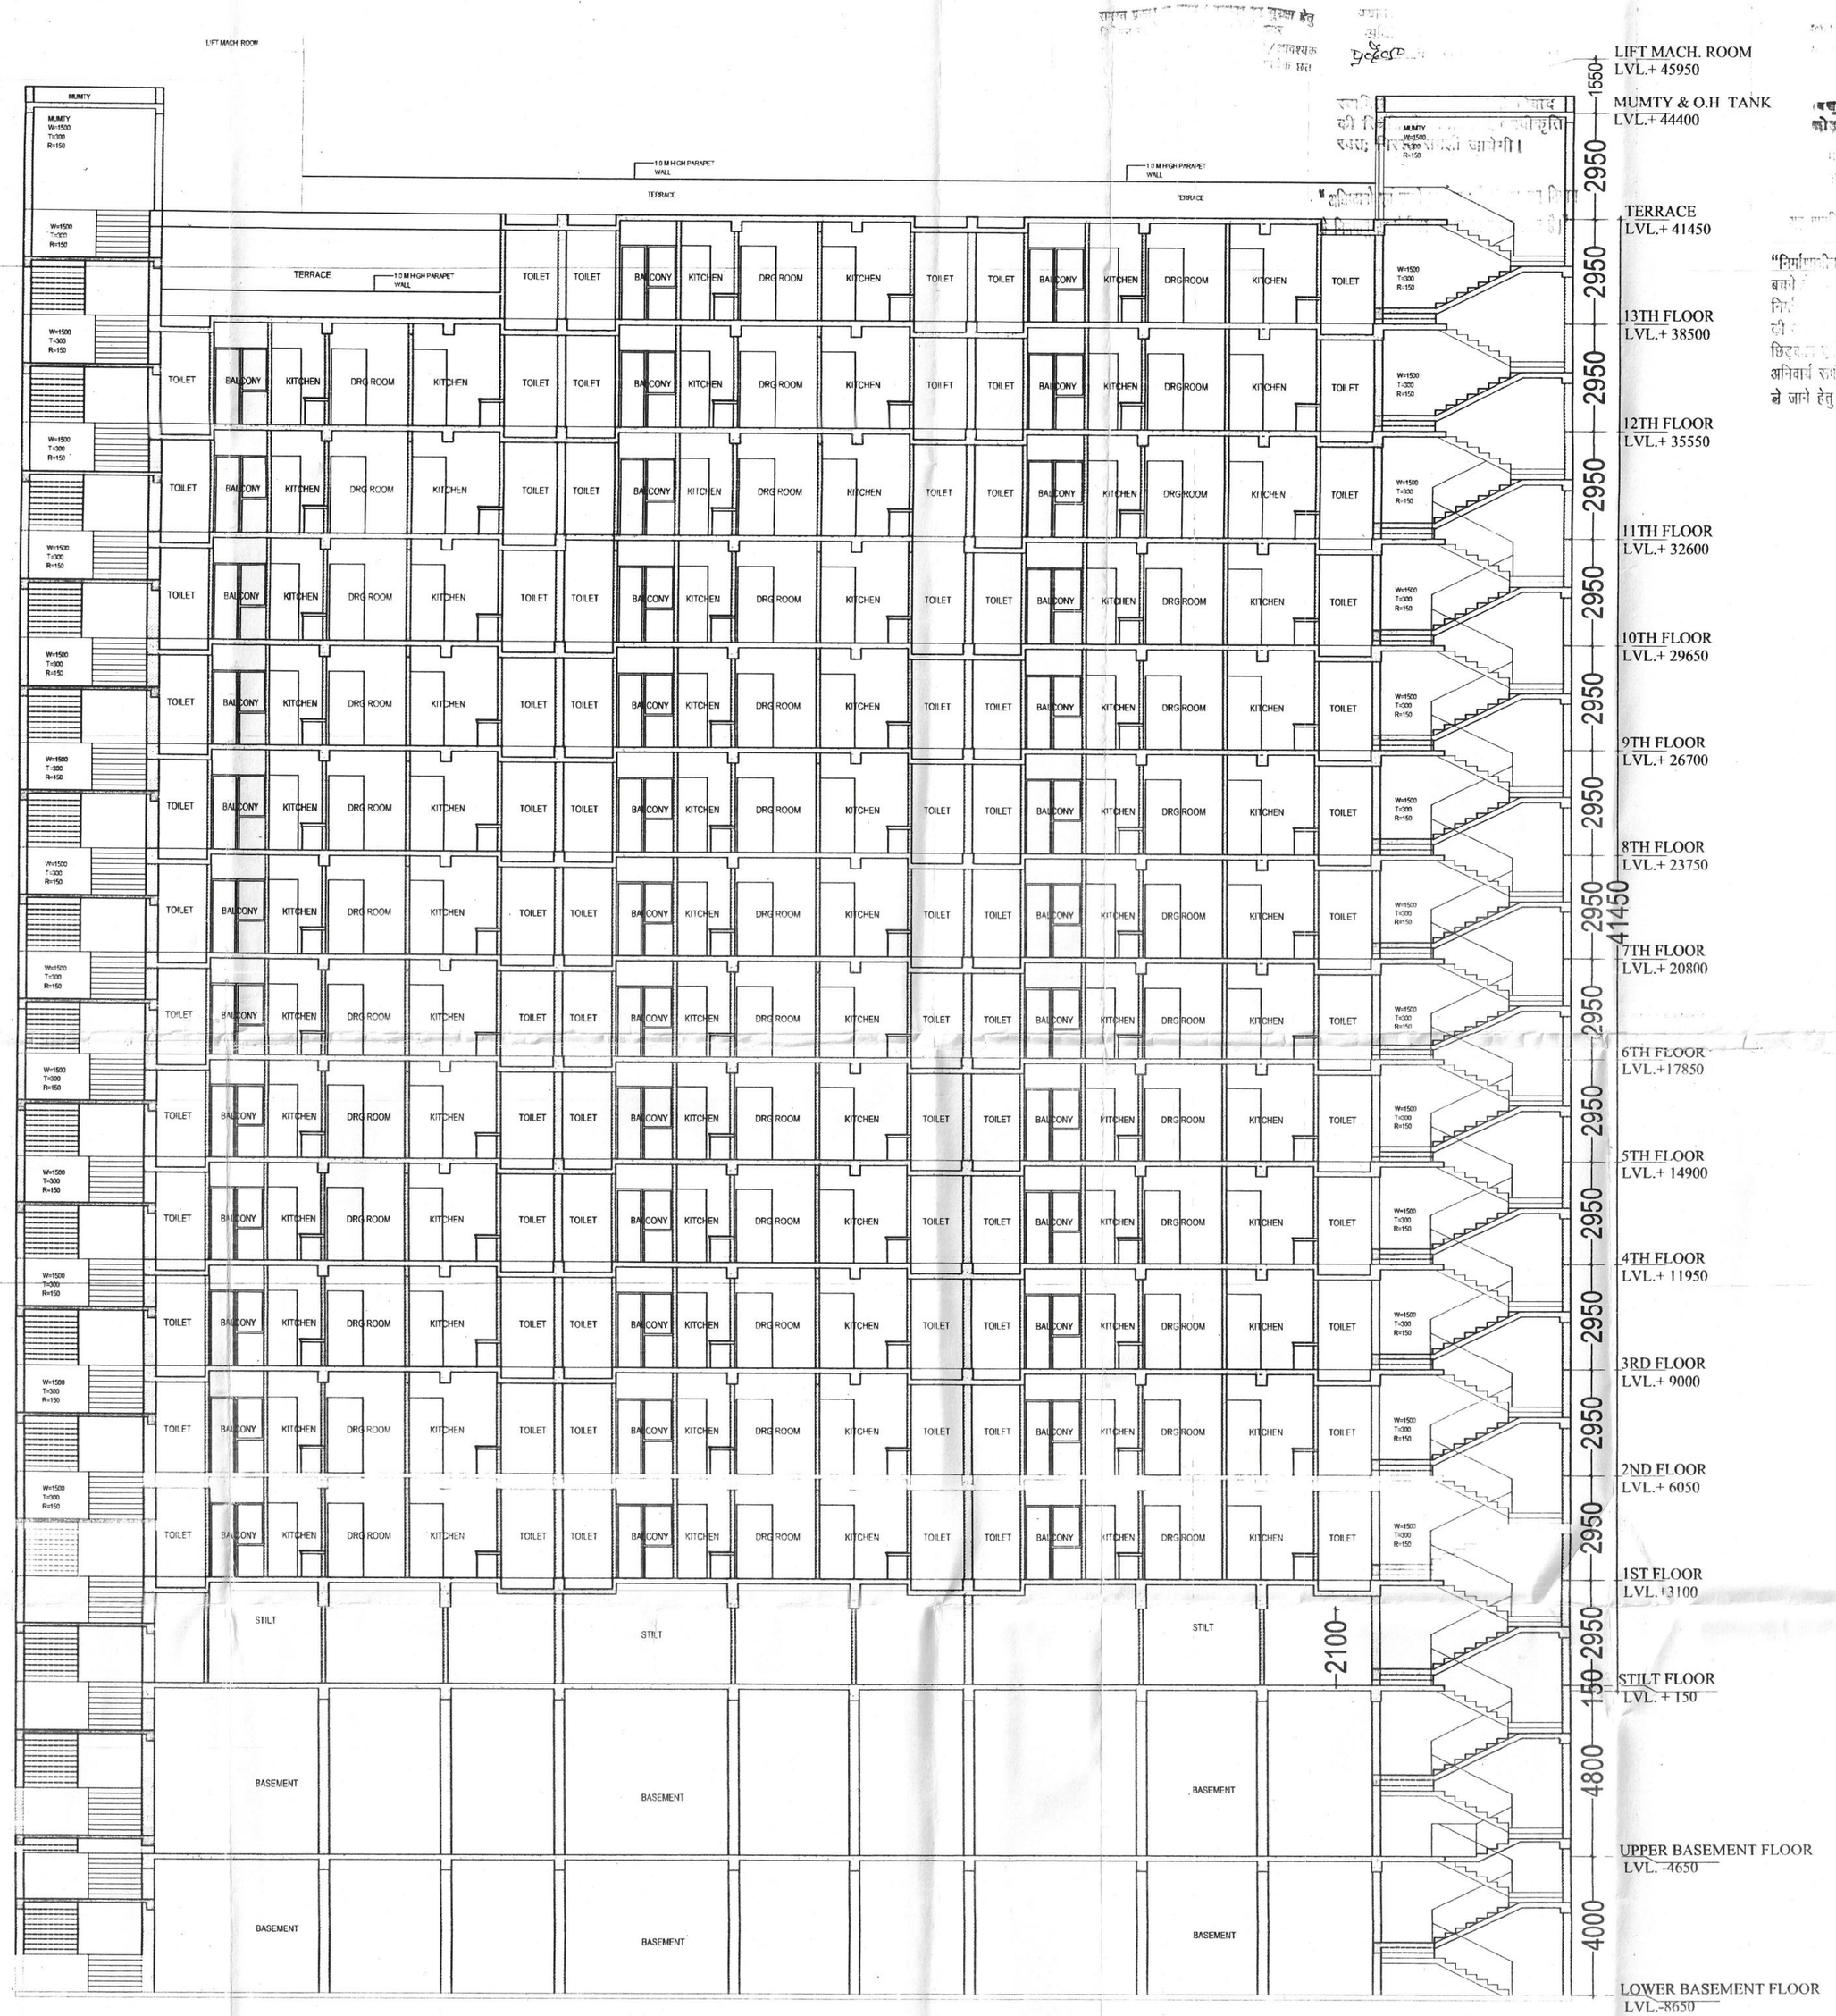

SECTION -A

REVISIONS	DATE	REMARKS
SCALE		

DRAWING TITLE
TOWER - EWS SECTION

NORTH

NATURE OF DRAWING
SUBMISSION DRAWING

PROJECT :-
PROPOSED SUBMISSION GROUP HOUSING PROJECT APRAMEYA ENCLAVE AT KHASRA NO:- 1266, 1267, 1270, 1271 & 1272 AT VILLAGE NOOR NAGAR RAJNAGAR EXTRNSION GHAZIABAD.

For Krishna Infrahomes Pvt. Ltd
Director
OWNER SIGN.

MAHESH
(Architect) CA/95/18656
Holistic Urban Innov...
The Corenthum,
A-41, ARCHITECT SIGN.

PROJECT CONSULTANTS :-
HOLISTIC URBAN INNOVATIONS PVT. LTD.
PLANNING & ARCHITECTURE EPC & KEPC ACTIVITIES
GREEN & ENERGY SERVICES BUILDING TECH. SERVICES,
THE CORENTHUM, TOWER- A-41, SEC.- 62, NOIDA 201 301
PH:- 0120-4279023 , 24, FAX- 0120-4279025

IMPORTANT:
1. IN CASE OF ANY DISCREPANCY IN THE DRAWING ,THIS OFFICE SHOULD BE REFERRED IMMEDIATELY.
2. ONLY WRITTEN DIMENSIONS ARE TO BE FOLLOWED.
3. ALL DIMENSIONS ARE IN MILLIMETERS.

18