



PROPOSED 18 MT WIDE ROAD

PROPOSED 18 MT WIDE ROAD

PROPOSED 45 MT WIDE ROAD

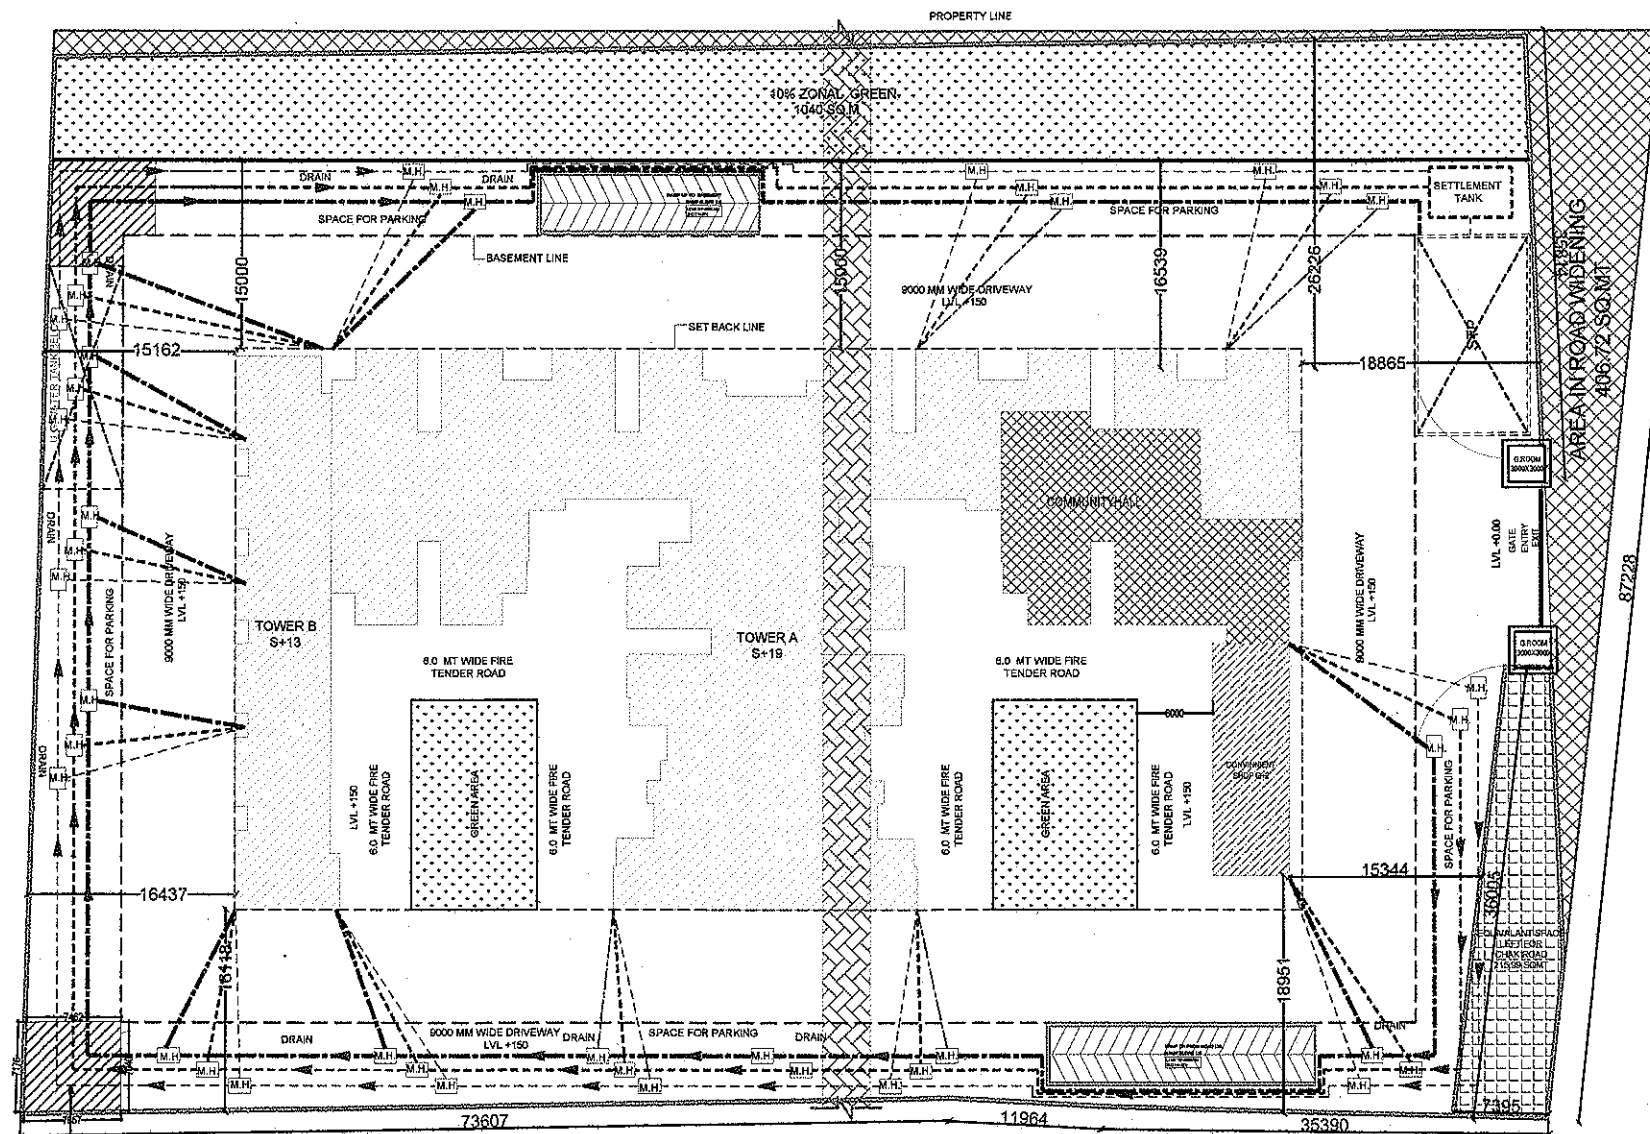

OTHER PROPERTY

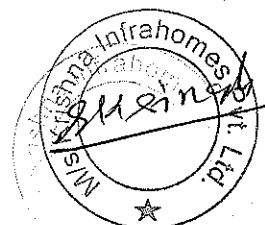

-----	450 Ø SEWER LINE
.....	300 Ø RAIN WATER LINE
-----	150 Ø WASTE WATER LINE
=====	450 WD STORM WATER DRAIN

REVISIONS	DATE	REMARKS
SCALE :		
DRAWING TITLE		NORTH 
WASTE DISPOSAL PLAN		
NATURE OF DRAWING		
SUBMISSION DRAWING		
PROJECT :-		
PROPOSED SUBMISSION GROUP HOUSING PROJECT APRAMEYA ENCLAVE AT KHASRA NO:- 1266, 1267, 1270, 1271 & 1272 AT VILLAGE NOOR NAGAR RAJNAGAR EXTRNSION GHAZIABAD.		
OWNER SIGN.		ARCHITECT SIGN
PROJECT CONSULTANTS :-		
HOLISTIC URBAN INNOVATIONS PVT. LTD. PLANNING & ARCHITECTURE EPC & KEPC ACTIVITIES GREEN & ENERGY SERVICES BUILDING TECH. SERVICES, THE CORENTHUM, TOWER-A-41, SEC-02, NOIDA 201 301 PH- 0120-4279023, 24, FAX- 0120-4279025		
IMPORTANT:		
1. IN CASE OF ANY DISCREPANCY IN THE DRAWING ,THIS OFFICE SHOULD BE REFERRED IMMEDIATELY. 2. ONLY WRITTEN DIMENSIONS ARE TO BE FOLLOWED		