
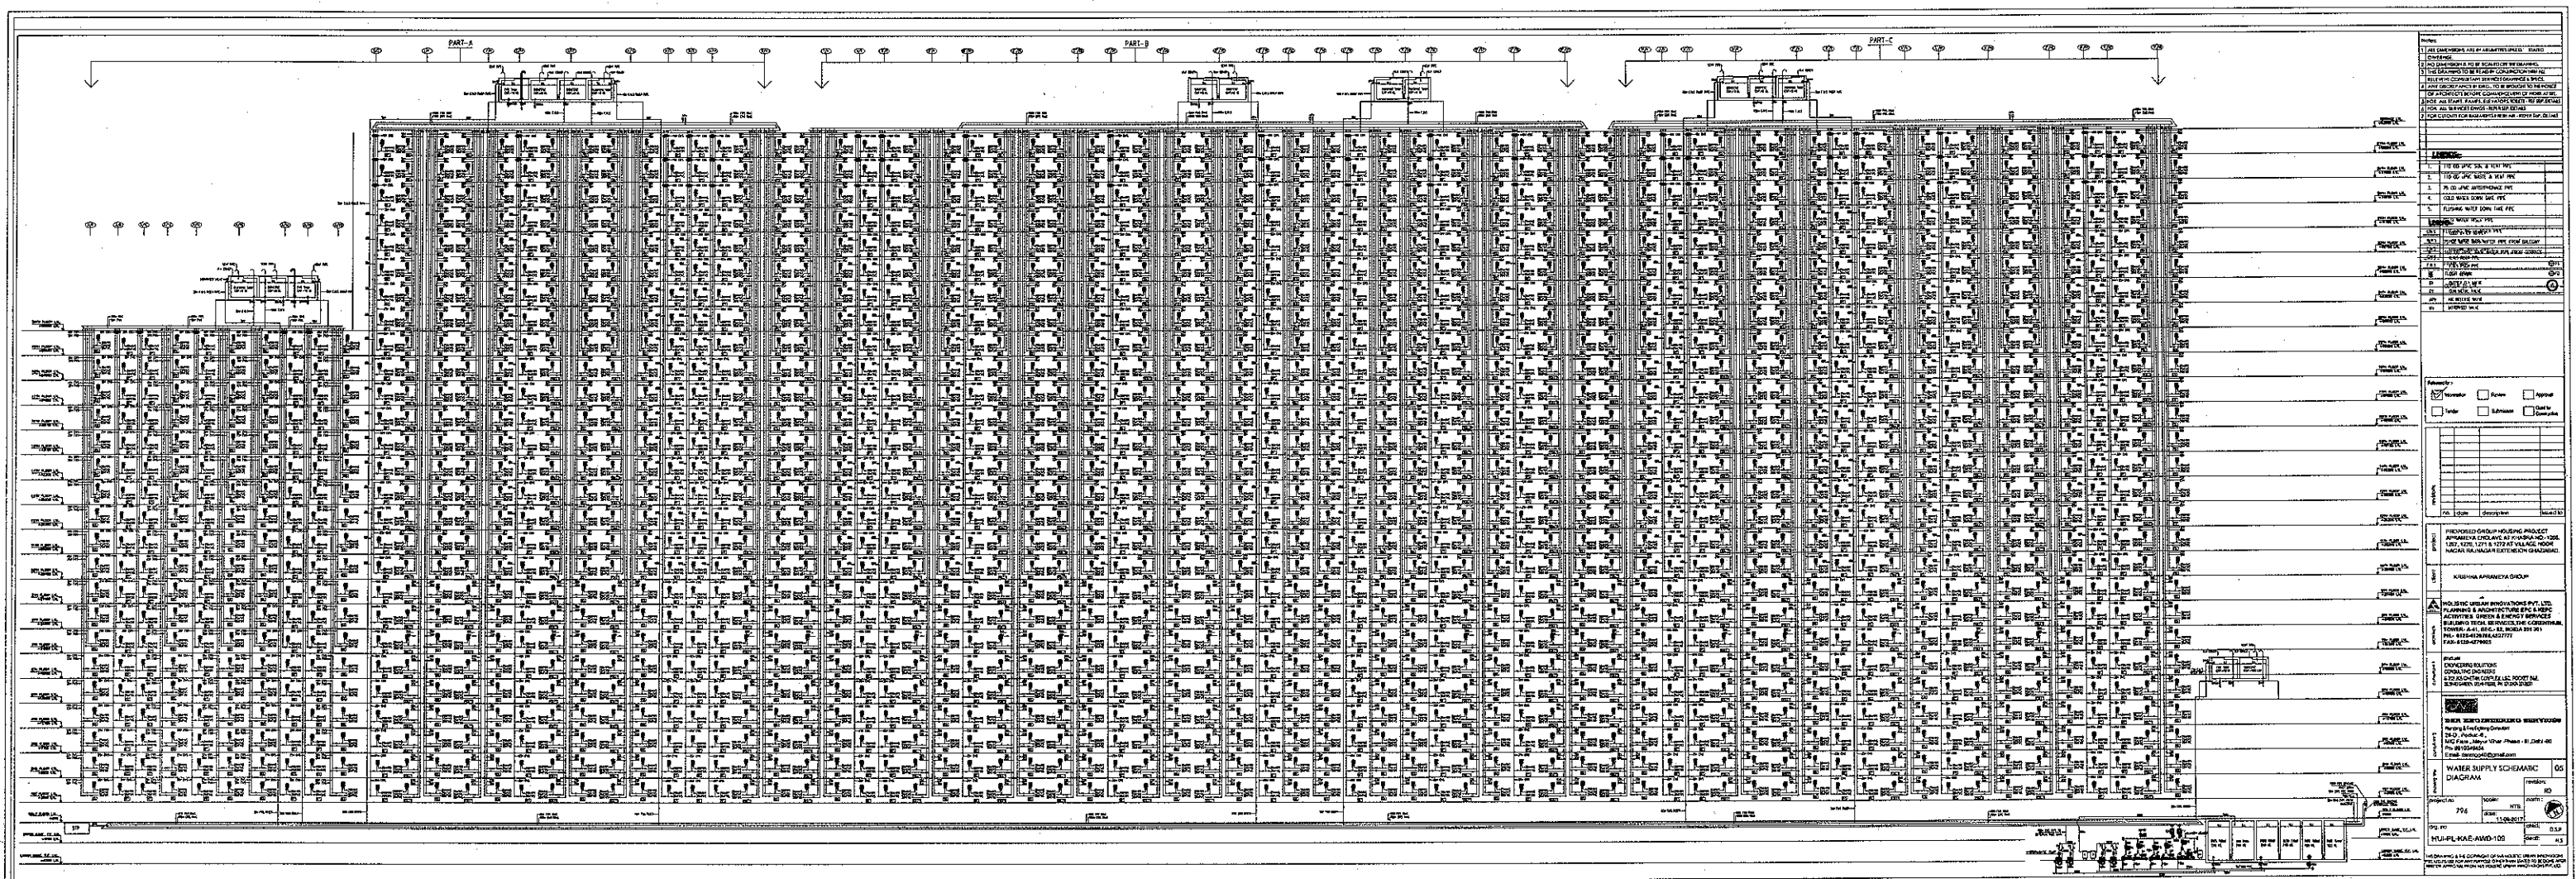


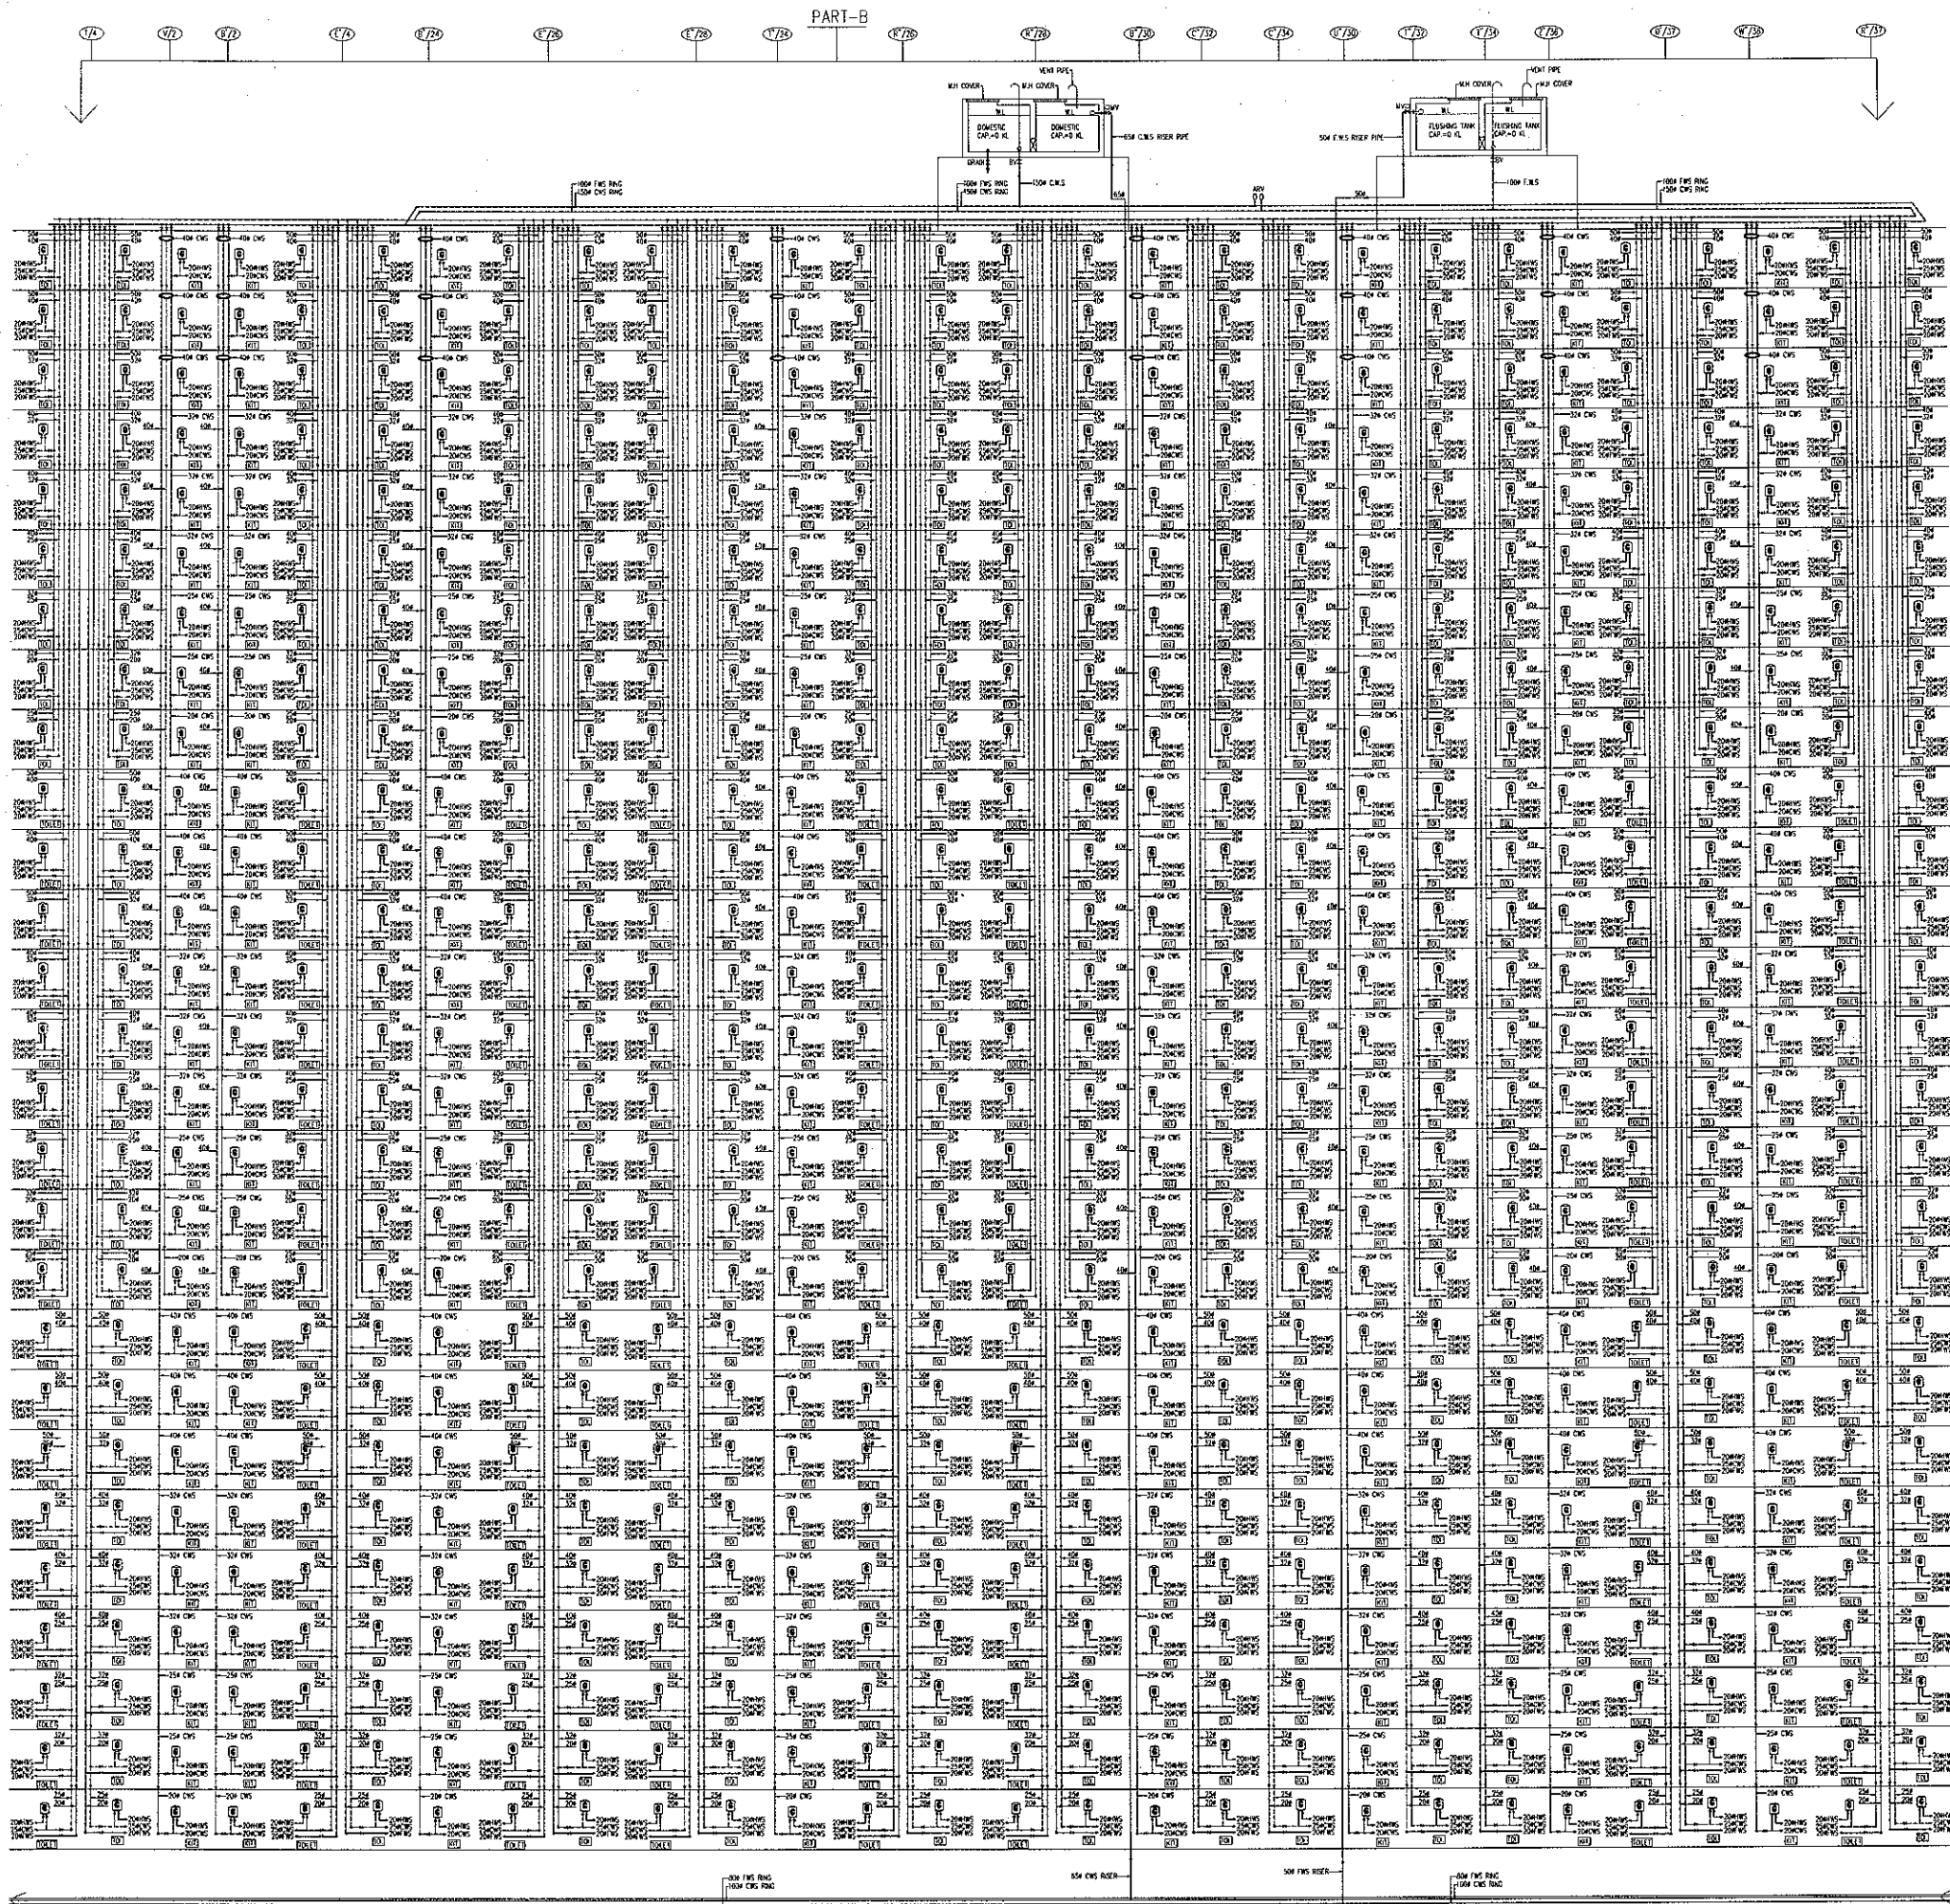

- Notes:
- 1 ALL DIMENSIONS ARE IN MILLIMETRES UNLESS STATED OTHERWISE.
 - 2 NO DIMENSION IS TO BE SCALED OFF THE DRAWING.
 - 3 THIS DRAWING IS TO BE READ IN CONJUNCTION WITH ALL RELEVANT CONSULTANT SERVICES DRAWINGS & SPECS.
 - 4 ANY DISCREPANCY IN DRG. TO BE BROUGHT TO THE NOTICE OF ARCHITECTS BEFORE COMMENCEMENT OF WORK AT SITE.
 - 5 FOR ALL STAIRS, RAMPS, ELEVATORS, TOILETS - REF. SEP. DETAILS.
 - 6 FOR ALL SERVICES DWGS - REFER SEP. DETAILS.
 - 7 FOR CUTOUPS FOR BASEMENTS FRESH AIR - REFER SEP. DETAILS.

LEGENDS:-

1.	110 OD uPVC SOIL & VENT PIPE	
2.	110 OD uPVC WASTE & VENT PIPE	
3.	75 OD uPVC ANTISIPHONAGE PIPE	
4.	COLD WATER DOWN TAKE PIPE	
5.	FLUSHING WATER DOWN TAKE PIPE	
6.	COLD WATER RISER PIPE	
7.	FLUSHING WATER RISER PIPE	
8.	75 OD uPVC RAIN WATER PIPE FROM BALCONY	
9.	160 OD uPVC RAIN WATER PIPE FROM TERRACE	


FLOOR TRAP	FT
FLOOR DRAIN	FD
GEYSER 25 LTR.	


Released for:-

☒ Information	☐ Review	☐ Approval
☐ Tender	☐ Submission	☐ Good for Construction

revisions			
no.	date	description	issued to

project	PROPOSED GROUP HOUSING PROJECT APRAMEYA ENCLAVE AT KHASRA NO:- 1266, 1267, 1270, 1271 & 1272 AT VILLAGE NOOR NAGAR RAJNAGAR EXTENSION GHAZIABAD.		
client	KRISHNA APRAMEYA GROUP		
architect	HOLISTIC URBAN INNOVATIONS PVT. LTD. PLANNING & ARCHITECTURE EPC & KEPC ACTIVITIES GREEN & ENERGY SERVICES BUILDING TECH. SERVICES, THE CORENTUM, TOWER- A-41, SEC.- 62, NOIDA 201 301 PH.- 0120-4139788, 4527777 FAX- 0120-4279025		
consultant-1	structural ENGINEERING SOLUTIONS CONSULTING ENGINEERS S-203, 205 CHETAK COMPLEX, LSC, POCKET B&E, DR. SHAD GARDEN, DELHI-110085, PH: 22132424, 22126321		
consultant-2	 DSR ENGINEERING SERVICES Plumbing & Fire Fighting Consultant 28-D, Pocket-S, MIG Flats, Mayur Vihar-Phase - III, Delhi-96 Ph- 9910349454 Email- dsrengg46@gmail.com		
drawing title	WATER SUPPLY SCHEMATIC DIAGRAM PART-B		05
project no	796	scale: 1:250 date: 20170214	revision: R0
dig. no	HUI-PL-KAE-AWD-109		chkd: A.M. dealt: M.N.

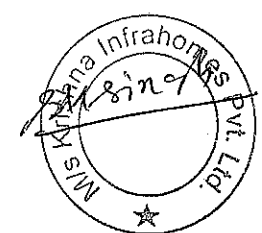

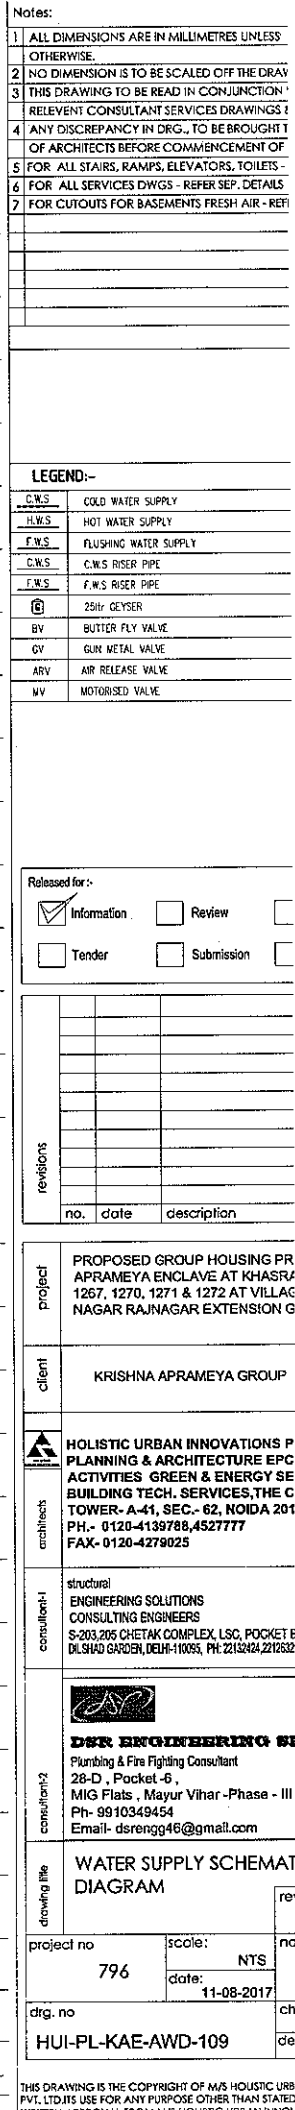

Notes:

1	ALL DIMENSIONS ARE IN MILLIMETRES UNLESS STATED OTHERWISE.						
2	NO DIMENSION IS TO BE SCALED OFF THE DRAWING.						
3	THIS DRAWING TO BE READ IN CONJUNCTION WITH ALL RELEVANT CONSULTANT SERVICES DRAWINGS & SPECS.						
4	ANY DISCREPANCY IN DRG., TO BE BROUGHT TO THE NOTICE OF ARCHTECT BEFORE COMMENCEMENT OF WORK AT SITE.						
5	FOR ALL STAIRS, RAMPS, ELEVATORS, TOILETS - REF SEP. DETAILS						
6	FOR ALL SERVICES DWGS - REFER SEP. DETAILS						
7	FOR CUTOFFS FOR BASEMENTS FRESH AIR - REFER SEP. DETAILS						
LEGENDS:-							
1.	110 OD uPVC SOIL & VENT PIPE					⊕ FT	
2.	110 OD uPVC WASTE & VENT PIPE					⊕ FD	
3.	75 OD uPVC ANTISYPHONAGE PIPE					⊗	
4.	COLD WATER DOWN TAKE PIPE						
5.	FLUSHING WATER DOWN TAKE PIPE						
6.	COLD WATER RISER PIPE						
7.	FLUSHING WATER RISER PIPE						
8.	75 OD uPVC RAIN WATER PIPE FROM BALCONY						
9.	150 OD uPVC RAIN WATER PIPE FROM TERRACE						
FLOOR TRAP					⊕ FT		
FLOOR DRAIN					⊕ FD		
GEYSER 25 LTR.					⊗		
Released for :-							
☒ Information ☐ Review ☐ Approval							
☐ Tender ☐ Submission ☐ Good for Construction							
revisions							
	no.	date	description	issued to			
	project : PROPOSED GROUP HOUSING PROJECT APRAMEYA ENCLAVE AT KHASRA NO:- 1266, 1267, 1270, 1271 & 1272 AT VILLAGE NOOR NAGAR RAJNAGAR EXTENSION GHAZIABAD.						
client : KRISHNA APRAMEYA GROUP							
 HOLISTIC URBAN INNOVATIONS PVT. LTD. PLANNING & ARCHITECTURE EPC & KEPC ACTIVITIES GREEN & ENERGY SERVICES BUILDING TECH. SERVICES, THE CORENTUMH, TOWER- A-41, SEC.- 62, NOIDA 201 301 PH- 0120-4139788,4527777 FAX- 0120-4279025							
architects :							
consultant-1 structural ENGINEERING SOLUTIONS CONSULTING ENGINEERS S-203,205 CHETAK COMPLEX, LSC, POCKET B&E, DELHI ROAD GARDEN, DELHI-110035, PH: 2232424,22176321							
consultant-2  DSR ENGINEERING SERVICES Plumbing & Fire Fighting Consultant 28-D , Pocket -6, MIG Flats , Mayur Vihar -Phase - III ,Delhi -96 Ph- 9910349454 Email- dsrengg46@gmail.com							
drawing title	WATER SUPPLY SCHEMATIC DIAGRAM PART-C					05	
project no	796		scale:	1:250	revision:	R0	
			date:	20170214	north :		
drg. no		HUI-PL-KAE-AWD-109		chkd:	A.M.	dealt:	M.N.
THIS DRAWING IS THE COPYRIGHT OF M/S HOLISTIC URBAN INNOVATIONS PVT. LTD ITS USE FOR ANY PURPOSE OTHER THAN STATED TO BE DONE AFTER WRITTEN APPROVAL FROM M/S HOLISTIC URBAN INNOVATIONS PVT. LTD.							