GR.COVERAGE OF EWS &LIG			
SR.NO	DIMENSIONS		AREA IN (SQ.MT)
	LENGTH	BREADTH	
1	2.14	2.63	5.63
2	1.8	1.88	3.38
3	2.57	5.7	14.65
4	1.91	6.58	12.57
5	5.51	7.58	41.77
6	1.91	6.58	12.57
7	5.51	7.58	41.77
8	1.91	6.58	12.57
9	5.07	7.58	38.43
10	2.16	6.58	14.21
11	4.24	7.58	32.14
12	2.16	6.58	14.21
13	4.44	7.58	33.66
14	2.92	3.76	10.98
15	2.92	3.00	8.76
16	5.70	3.70	21.09
17	2.54	2.33	5.92
18	1.91	1.00	1.91
19	1.91	1.00	1.91
20	1.91	1.00	1.91
21	2.16	1.00	2.16
22	2.16	1.00	2.16
23	TOTAL AREA		334.34

CALCULATION FOR GROUND COVERAGE of CON. SHOP				
1	18.45	x	6.05	111.81

TOTAL GROUND COVERAGE
= TOWER A +B+CONV.SHOP
= 1697.66+334.34+111.81
= 2143.81 SQM

"अधिष्ठाता एवं उनमे कार्यरत श्रमिकों का श्रम विभाग के नियमानुसार पंजीयन कराया जाना आवश्यक है।"

"निर्माणाधीन अवधि में निर्माण स्थल पर धूल से बचने हेतु समुचित कवर का प्रावधान किया जाए निर्माण सामग्री के परिवालक एवं उनके उपयोग की अवधि मे निर्माण सामग्रियो पर पानी का छिड़काव एवं उचित सरक्षण मूलिट का उपयोग अनिवार्य रूप से किया जाए निर्माण सामग्रियो को ले जाने हेतु ढके हुए वाहनो का प्रयोग किया जाए।"

मानचित्र स्वीकृत पत्र पर अंकित शर्तों के अधीन मानचित्र निर्गत किया जाता है।

वरिष्ठ विशेषज्ञ
गाजियाबाद विकास प्राधिकरण
गाजियाबाद

सहायक अभियन्ता
मानचित्र अनुभाग

यह मानचित्र स्वीकृति से केवल पाँच वर्ष तक वैध है

ज्यावरण की दृष्टि से राज्य वन निति अधिनियम के अन्तर्गत कम से कम [illegible] पेड़ लगाना अनिवार्य होगा।

विद्युत विभाग के अनुसार प्रस्तावित ट्रांसफार्मर को [illegible] स्थान पर एक [illegible] स्थापित करना होगा। संख्या व [illegible]

समस्त प्रकार के [illegible] पिछले स्तरों पर [illegible] आवश्यकतानुसार राई [illegible] है। जो डीजीपीसी [illegible] के नीचे डाले जाएं

21	4.21	x	1.61	6.78	41	4.92	x	0.90	4.43	
22	1.58	x	1.84	2.91	42	2.06	x	4.09	8.43	
23	1.95	x	2.77	2.91	43	1.91	x	2.51	4.79	
24	3.98	x	2.21	8.80	44	4.96	x	6.68	33.13	
25	4.21	x	3.46	14.57	45	4.96	x	15.35	76.14	
26	15.69	x	20.35	319.29	46	1.88	x	8.71	16.37	
27	4.21	x	3.46	14.57	47	8.86	x	19.49	172.68	
28	3.98	x	2.21	8.80	48	4.96	x	2.51	12.45	
29	1.95	x	2.77	2.91	49	4.96	x	6.65	32.98	
30	1.58	x	1.84	2.91	50	6.01	x	10.21	61.36	
31	0.53	x	1.61	0.85	51	4.96	x	6.64	32.93	
32	2.93	x	2.21	6.48				TOTAL	1697.66	
33	3.16	x	3.46	10.93						
34	6.65	x	4.96	32.98						
35	4.13	x	1.91	7.89						
36	6.84	x	5.33	36.46						
37	1.91	x	1.27	2.43						
38	4.96	x	6.64	32.93						
39	4.96	x	2.51	12.45						
40	8.86	x	9.50	84.17						

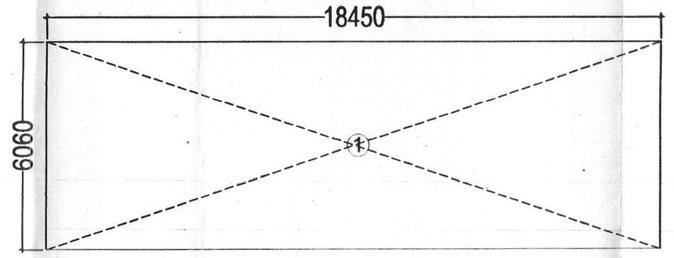

CONVINNINCE SHOP GROUND COV. SHEET

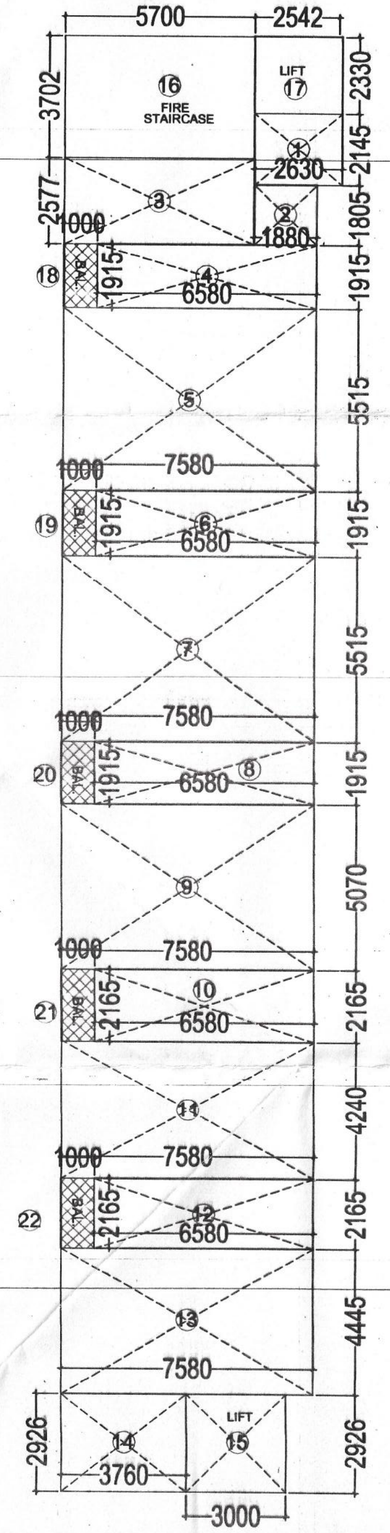

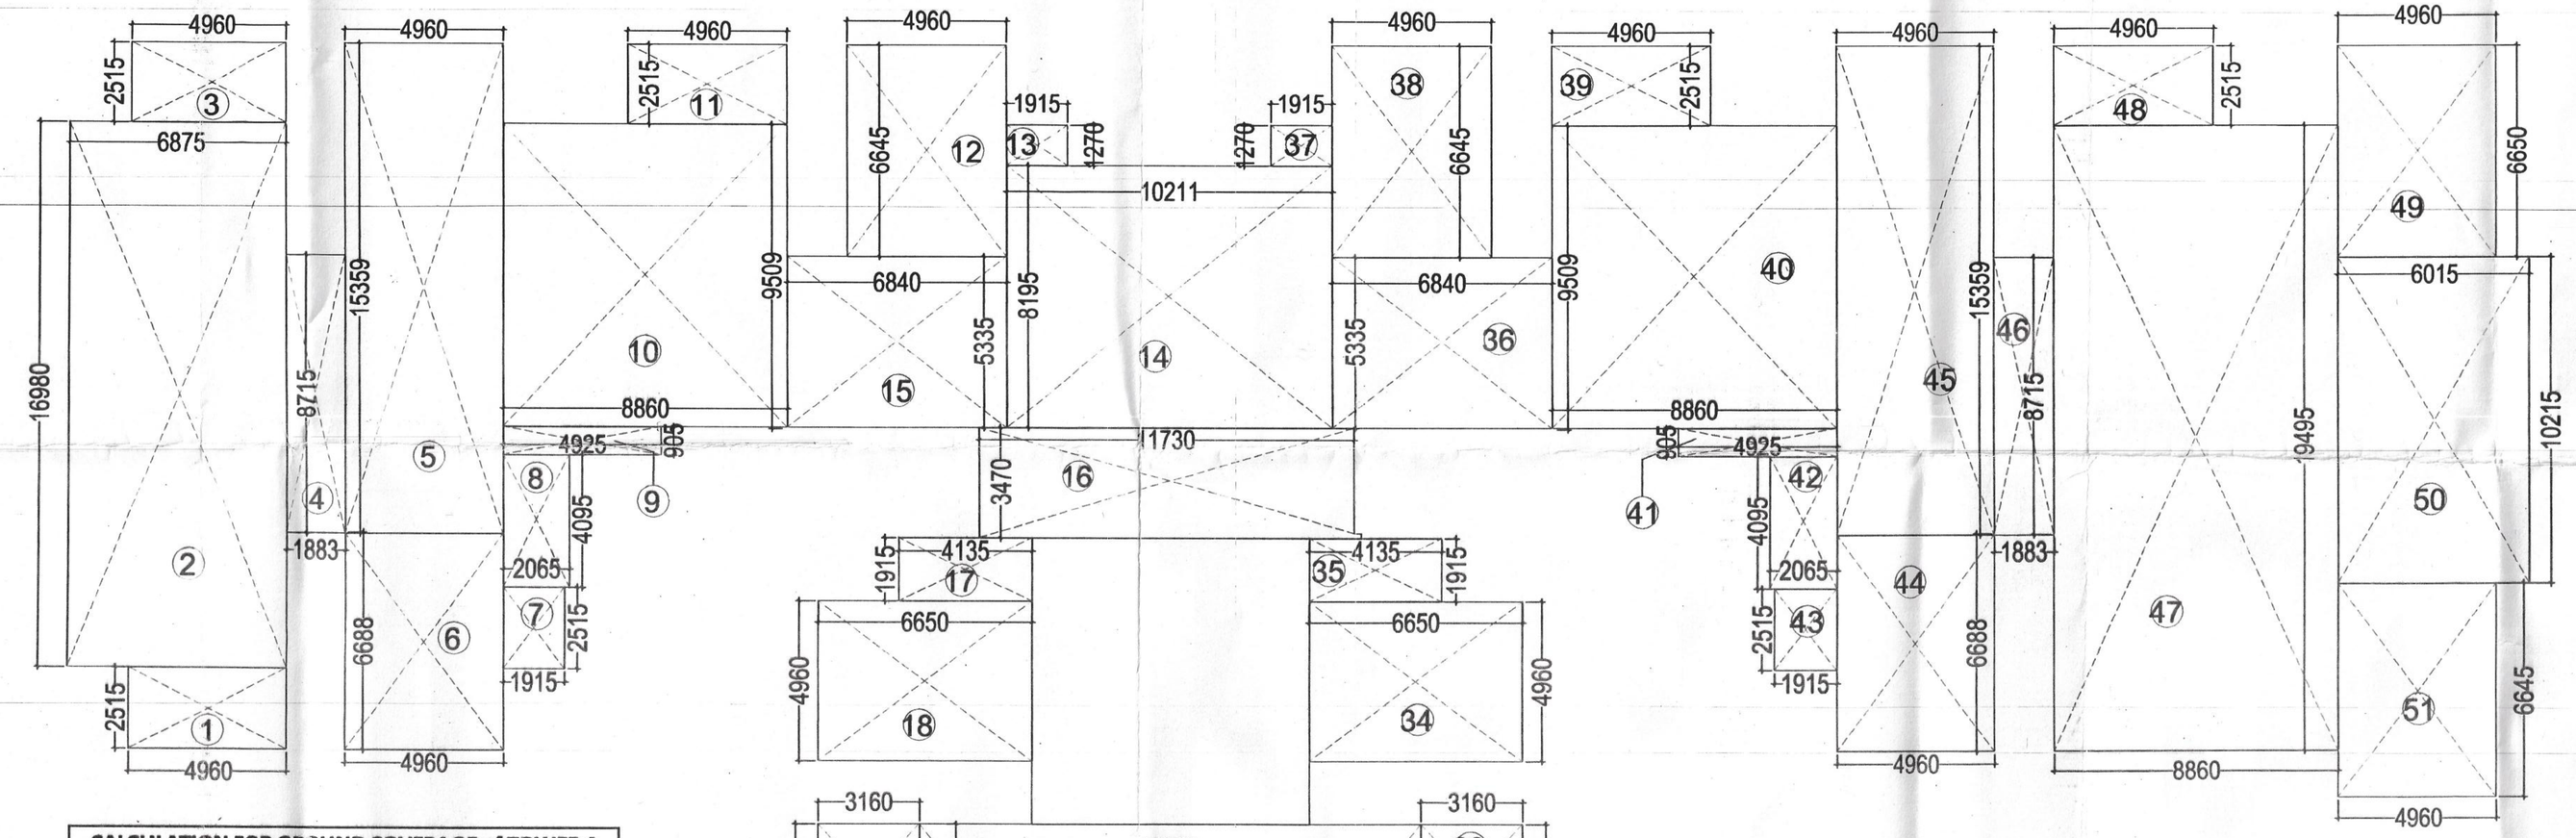

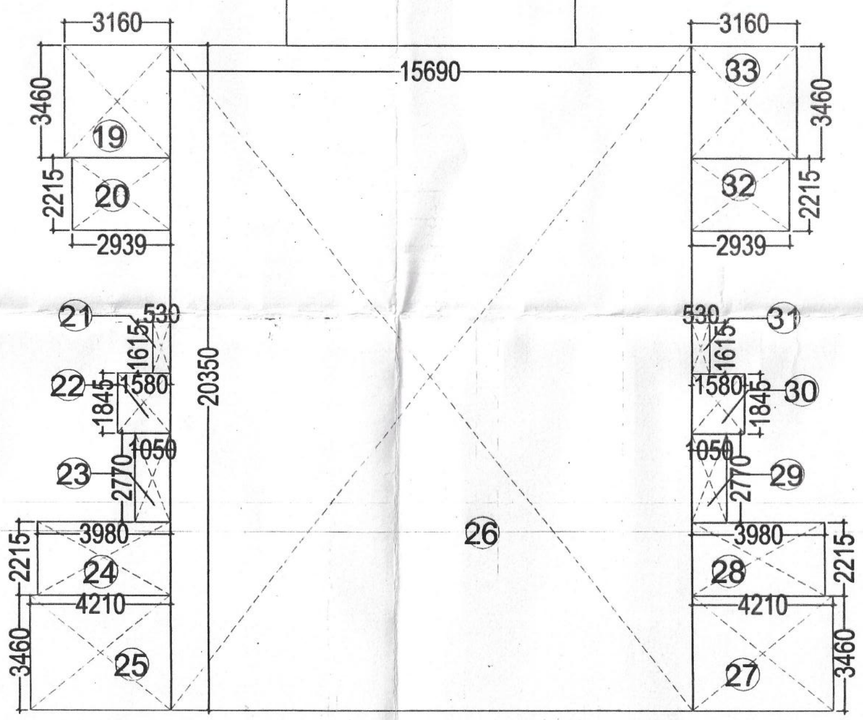

CALCULATION FOR GROUND COVERAGE of TOWER A				
S.No.	Length		Width	Area
1	4.96	x	2.51	12.45
2	6.87	x	16.98	116.65
3	4.96	x	2.51	12.45
4	1.88	x	8.71	16.37
5	4.96	x	15.35	76.14
6	4.96	x	6.68	33.13
7	1.91	x	2.51	4.79
8	2.06	x	4.09	8.43
9	4.92	x	0.90	4.43
10	8.86	x	9.50	84.17
11	4.96	x	2.51	12.45
12	4.96	x	6.64	32.93
13	1.91	x	1.27	2.43
14	10.21	x	8.19	83.62
15	6.84	x	5.33	36.46
16	11.73	x	3.47	40.70
17	4.13	x	1.91	7.89
18	6.65	x	4.96	32.98
19	3.16	x	3.46	10.93
20	2.93	x	2.21	6.48

EWS & LIG GROUND COV. SHEET

TOWER A GROUND COV. SHEET

REVISIONS	DATE	REMARKS
SCALE :		

DRAWING TITLE
GROUND AREA FOR GROUND COVERAGE

NORTH

NATURE OF DRAWING
SUBMISSION DRAWING

PROJECT :-
PROPOSED SUBMISSION GROUP HOUSING PROJECT APRAMEYA ENCLAVE AT KHASRA NO:- 1266, 1267, 1270, 1271 & 1272 AT VILLAGE NOOR NAGAR RAJNAGAR EXTRNSION GHAZIABAD.

For Krishna Infrahomes Pvt. Ltd
Director
OWNER SIGN.

MAHESH KUMAR
(Architect-COA/95/18656)
Holistic Urban Innovations (P.) Ltd.
The Corenthum,
A-41, Sector - 62, Noida
ARCHITECT SIGN

PROJECT CONSULTANTS :-
HOLISTIC URBAN INNOVATIONS PVT. LTD.
PLANNING & ARCHITECTURE EPC & KEPC ACTIVITIES
GREEN & ENERGY SERVICES BUILDING TECH. SERVICES,
THE CORENTHUM, TOWER- A-41, SEC.- 62, NOIDA 201 301
PH.- 0120-4279023 , 24, FAX- 0120-4279025

IMPORTANT:
1. IN CASE OF ANY DISCREPANCY IN THE DRAWING ,THIS OFFICE SHOULD BE REFERRED IMMEDIATELY.
2. ONLY WRITTEN DIMENSIONS ARE TO BE FOLLOWED.
3. ALL DIMENSIONS ARE IN MILLIMETERS.

4