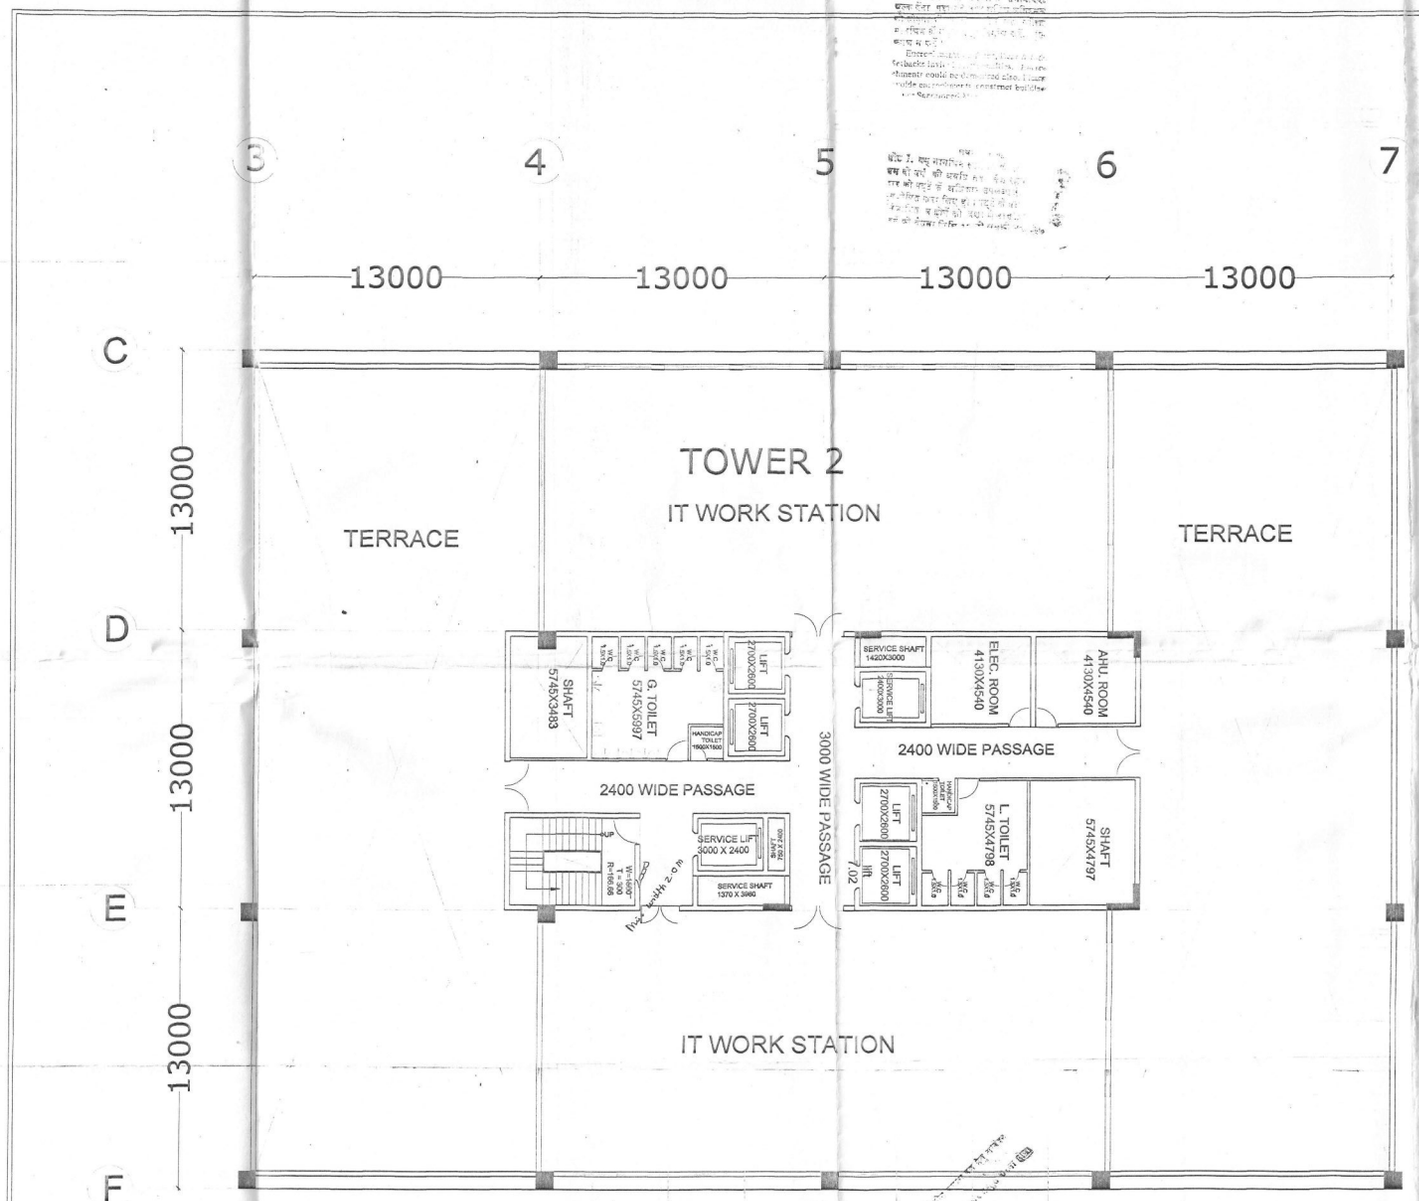

12th & 13th FLOOR

NOTE :-

1 - ENTIRE BUILDING IS AIRCONDITIONED AND HAS MECHNICAL VENTILATION.
2 - SPRINKLER SYSTEM IS PROVIDED IN ENTIRE BUILDING AS PER LASTEST NORMS.
3 - ARTIFICIAL LIGHT & VENTILATION IS PROVIDED WHERE NATURAL LIGHT AND VENTILATION IS NOT SUFFICIENT.

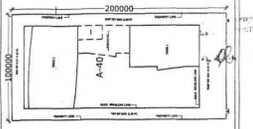

KEY PLAN

REVISIONS	DATE	REMARKS
	22 AUG. 08	
SCALE 1:100	DRG. NO. 18	A 0 1 5

DRAWING
12th & 13th FLOOR

NATURE OF DRAWING
SUBMISSION DRAWING

PROJECT :-
PROPOSED IT/ ITES PARK.
AT PLOT NO. A- 40 SEC-62 NOIDA

GRANDSLAM DEVELOPERS PVT. LTD.
CS-01, 5th Floor, Tower-A,
A-41, Sector-62, Noida-201301 (U.P)
OWNER SIGN.

MAHENDER KUMAR
(Architect) CA/91/1865
Holistic Urban Innovations (P) L...
Corenthum
A-41, Sector-62

OWNER
GRANDSLAM DEVELOPERS PVT. LTD.
D-5, LAJPAT NAGAR III, NEW DELHI 24

PROJECT CONSULTANTS :-
HOLISTIC URBAN INNOVATIONS PVT. LTD.
PLANNING & ARCHITECHTECTURE EPC & HEPC ACTIVITIES
GREEN & ENERGY SERVICES BUILDING TECH. SERVICES
THE CORENTHUM, TOWER- A-41, SEC.- 62, NOIDA 201 301
PH :- 0120-4279023 , 24 FAX- 0120-4279025

IMPORTANT:
1. IN CASE OF ANY DISCREPANCY IN THE DRAWING, THIS OFFICE SHOULD BE REPRESENTED IMMEDIATELY.
2. FIGURED DIMENSIONS ONLY ARE TO BE FOLLOWED.
3. ALL DIMENSIONS ARE IN MILLIMETERS.

HOLISTIC URBAN INNOVATIONS PVT. LTD.

Conditions is as per ETP
noted for approved plans.