


[illegible]

- 1 - ENTIRE BUILDING IS AIRCONDITIONED AND HAS MECHANICAL VENTILATION.
- 2 - SPRINKLER SYSTEM IS PROVIDED IN ENTIRE BUILDING AS PER LATEST NORMS.
- 3 - ARTIFICIAL LIGHT & VENTILATION IS PROVIDED WHERE NATURAL LIGHT AND VENTILATION IS NOT SUFFICIENT.

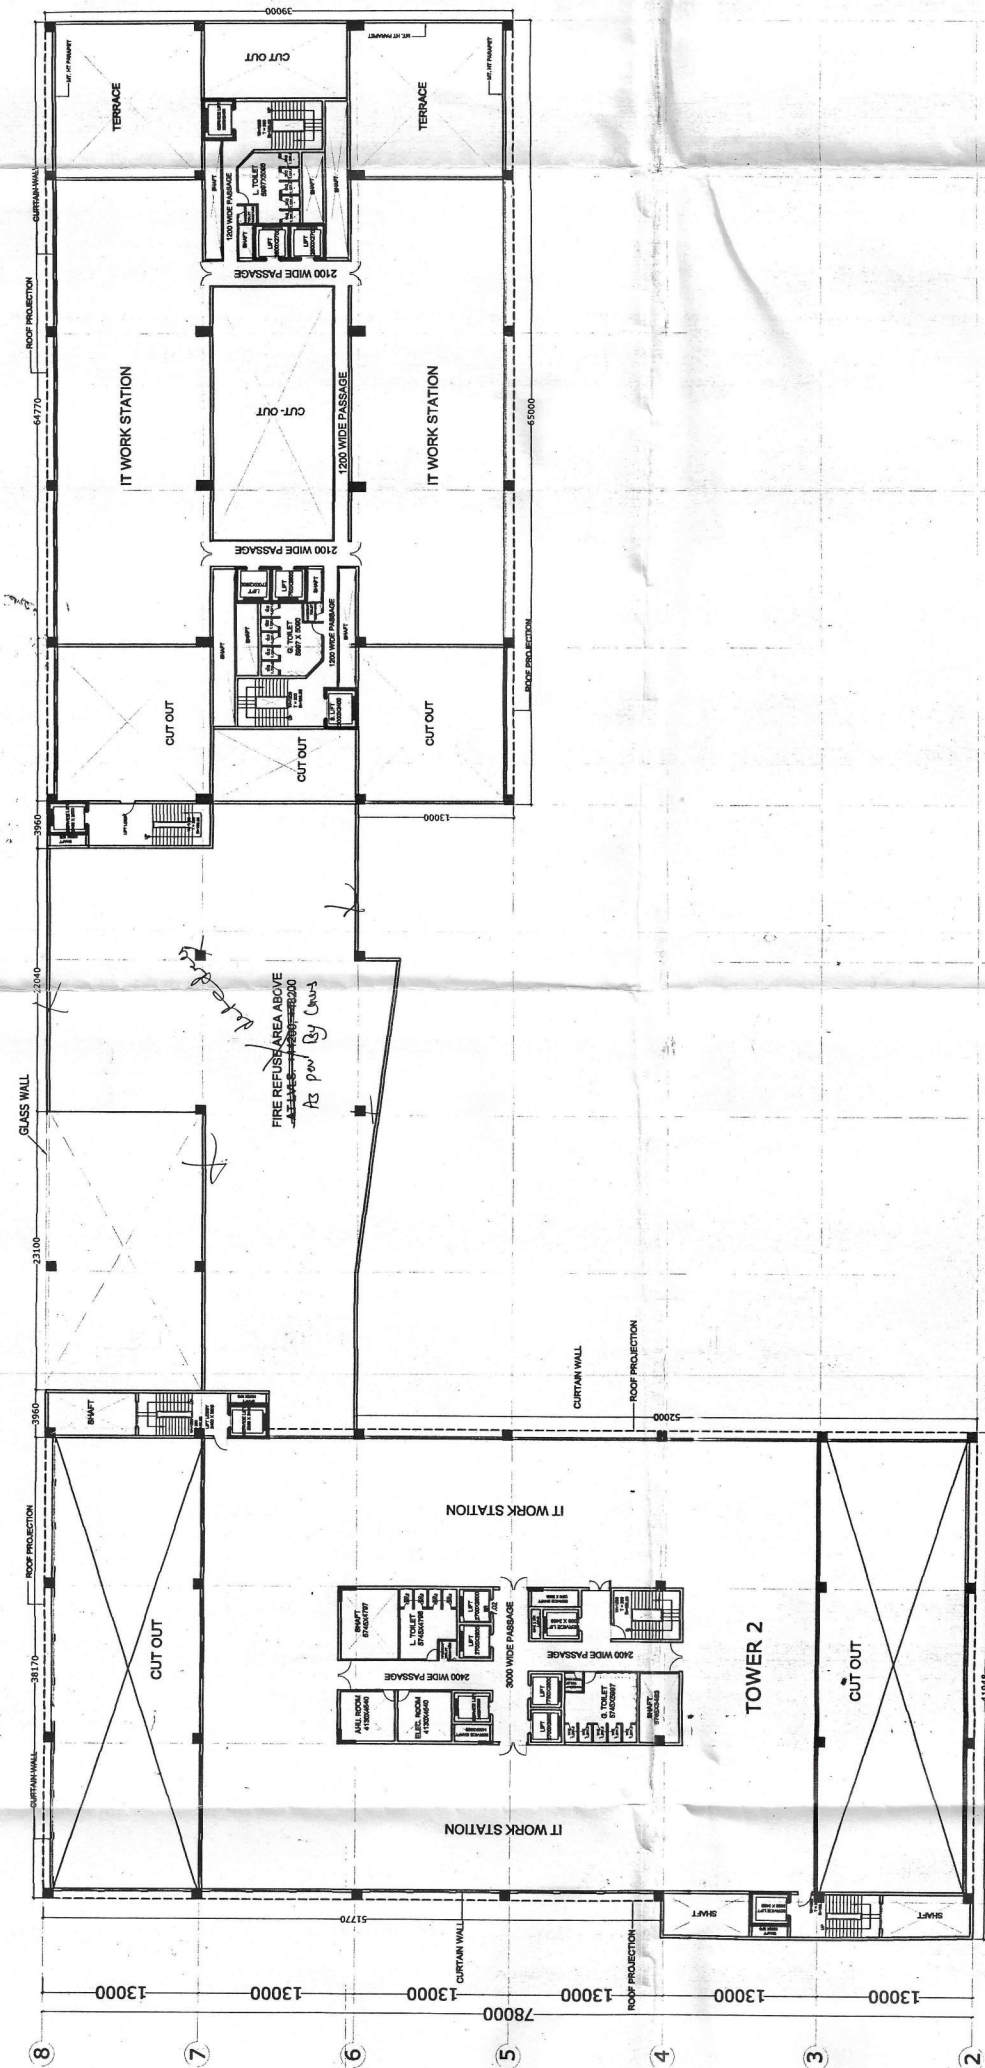

4TH & 5th FLOOR

22 AUG. 08		REVISIONS		DATE		REMARKS	
		SCALE: 1:50		DRG. NO. 8		A 0 0 8	
DRAWING							
4th FLOOR 2 nd FLOOR							
NATURE OF DRAWING				SHEET NO.			
SUBMISSION DRAWING							

PROJECT: **PROPOSED IT/ITES PARK.
AT PLOT NO. A-40, SEC-62 NOIDA**

GRANDSLAM DEVELOPERS PVT. LTD. MAHESH KUMAR
(Architect), CA-95/18656
Holistic Urban Innovations (P) L.

OWNER SIGN.	Corentium ARCHITECTURE	A-41, Sector-62, Gurgaon	GRANDSLAM DEVELOPERS PVT. LTD. D-5, LAJPAT NAGAR III, NEW DELHI 24
OWNER			

PROJECT CONSULTANTS >

HOLISTIC URBAN INNOVATIONS PVT. LTD.
PLANNING & ARCHITECTURE EP&C & MEP ACTIVITIES
GREEN & ENERGY SERVICES BUILDING TECH. SERVICES
THE CORINTHIUM, TOWER A-1, SEC.-42, NOIDA 201 301
PH. - 0120-42789023, 24, FAX- 0120-42789025

**HOLISTIC
CONSULTANCY**

IMPORTANT:

