
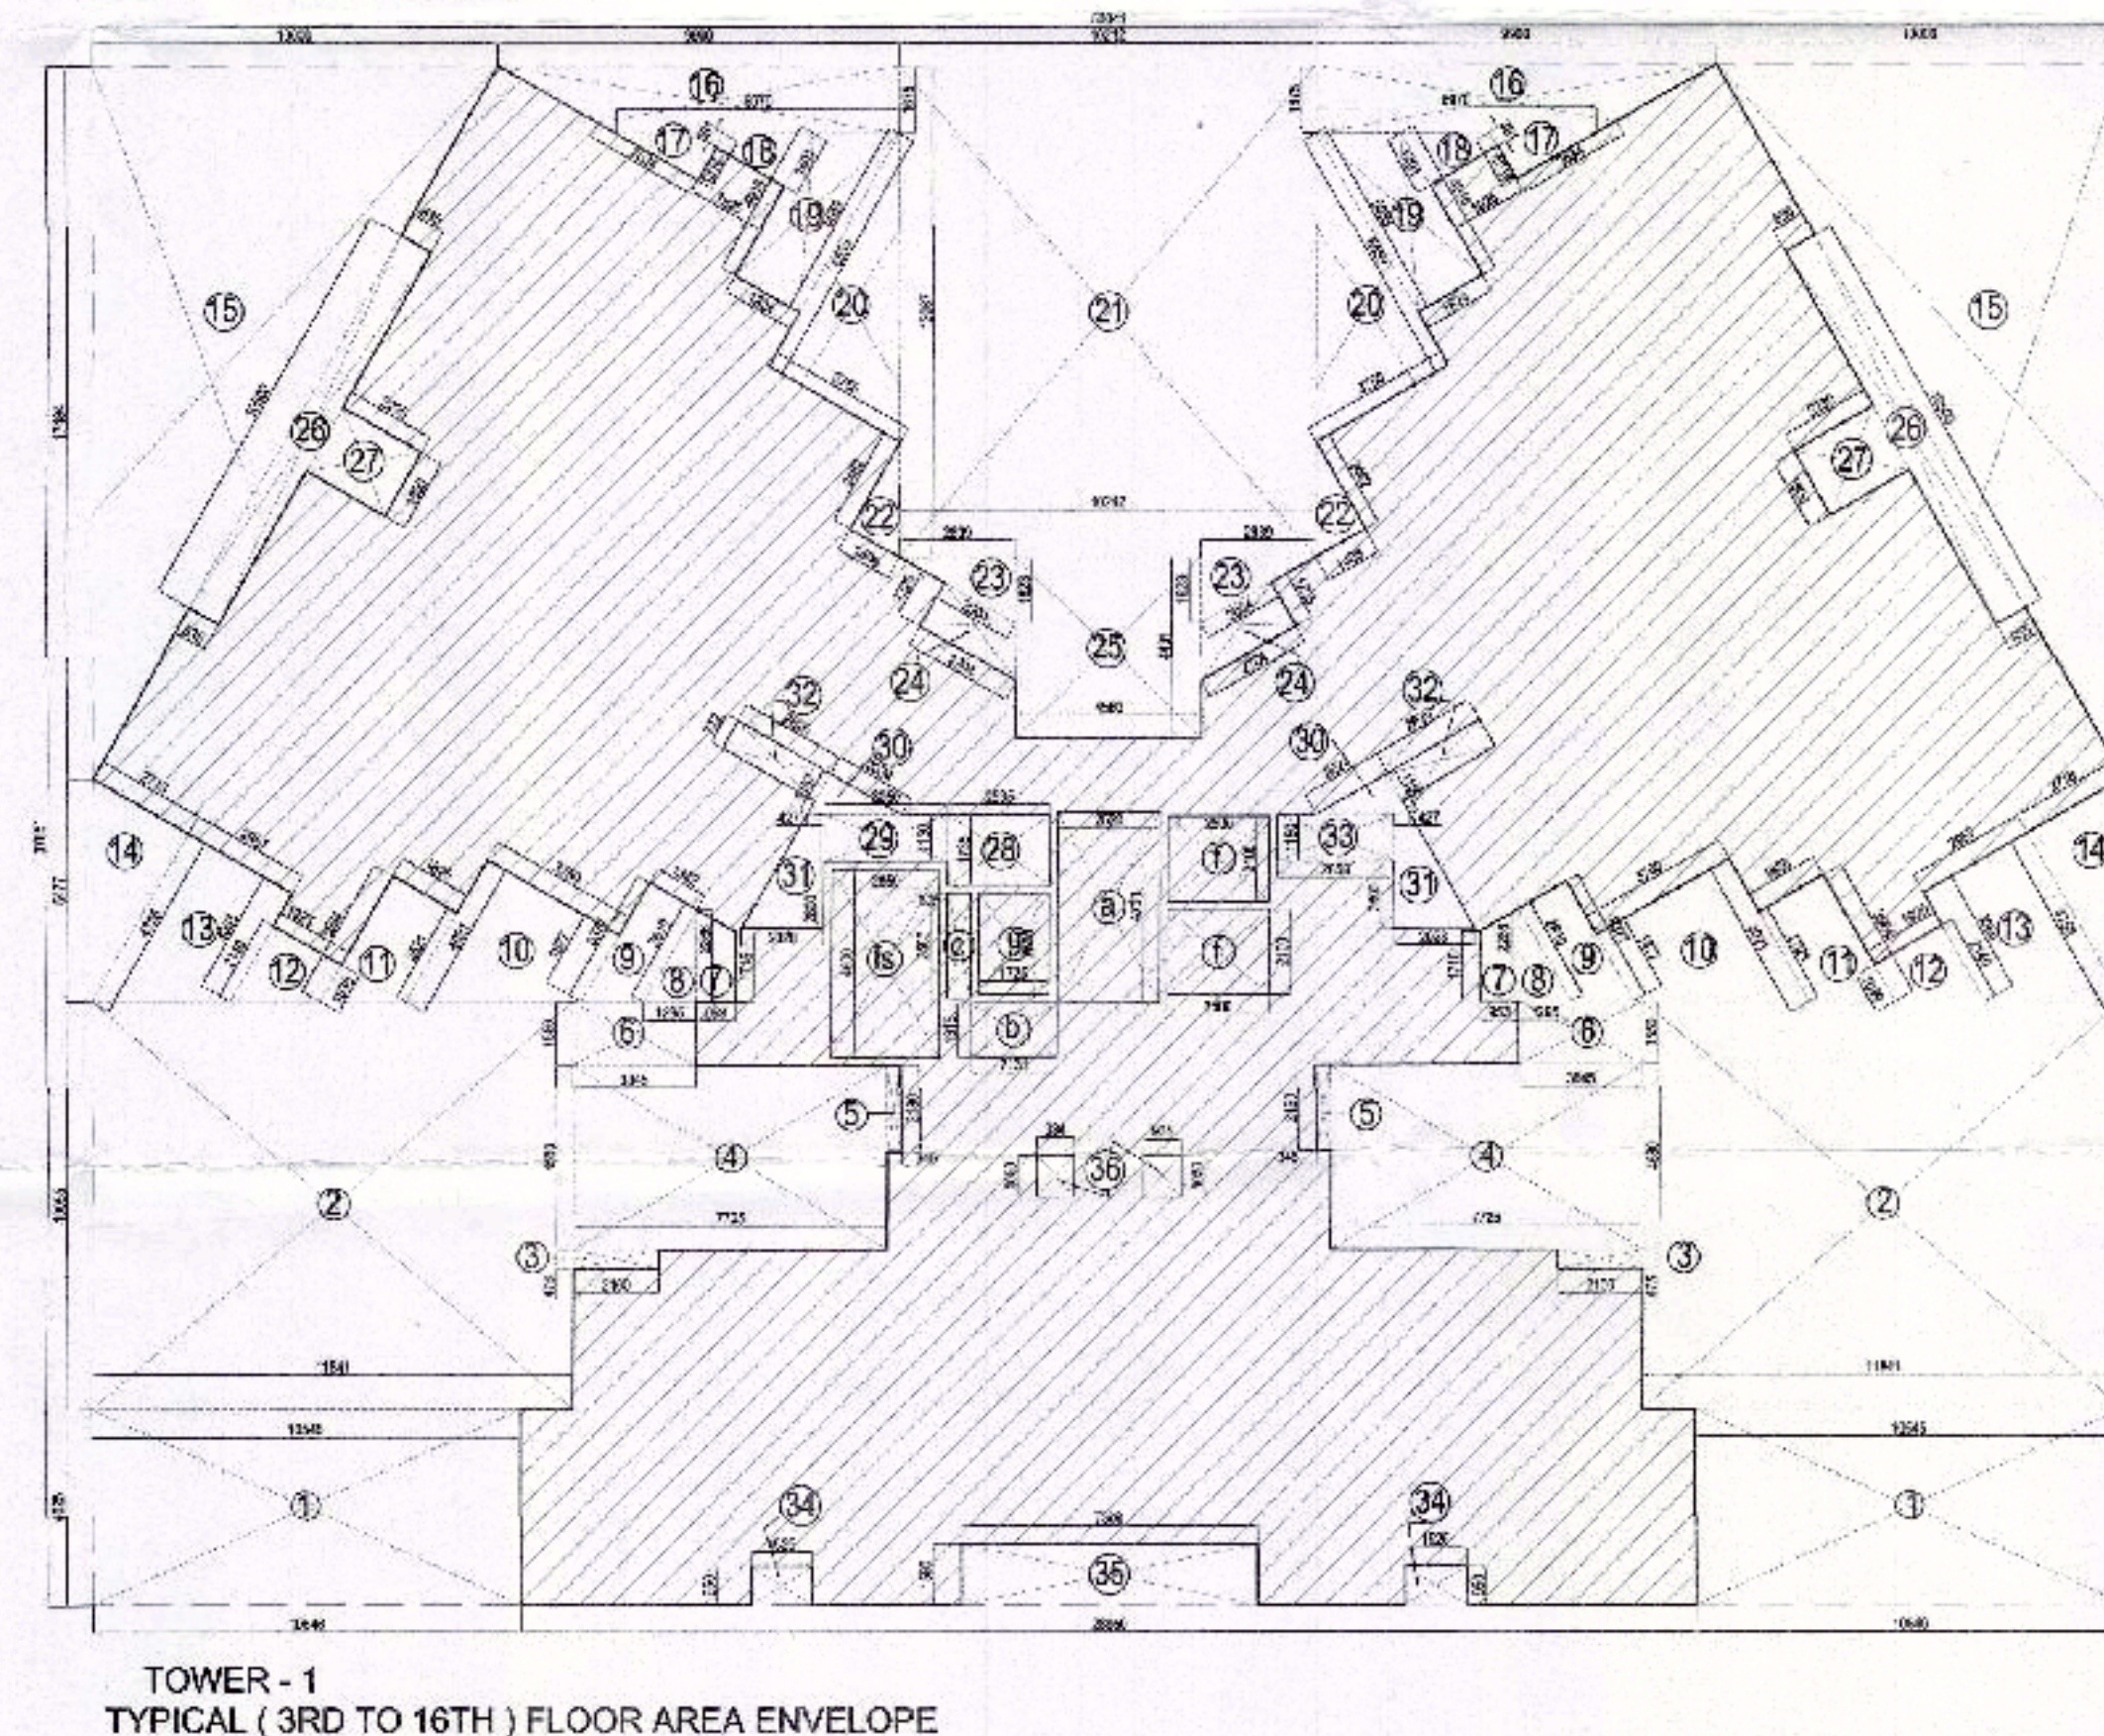
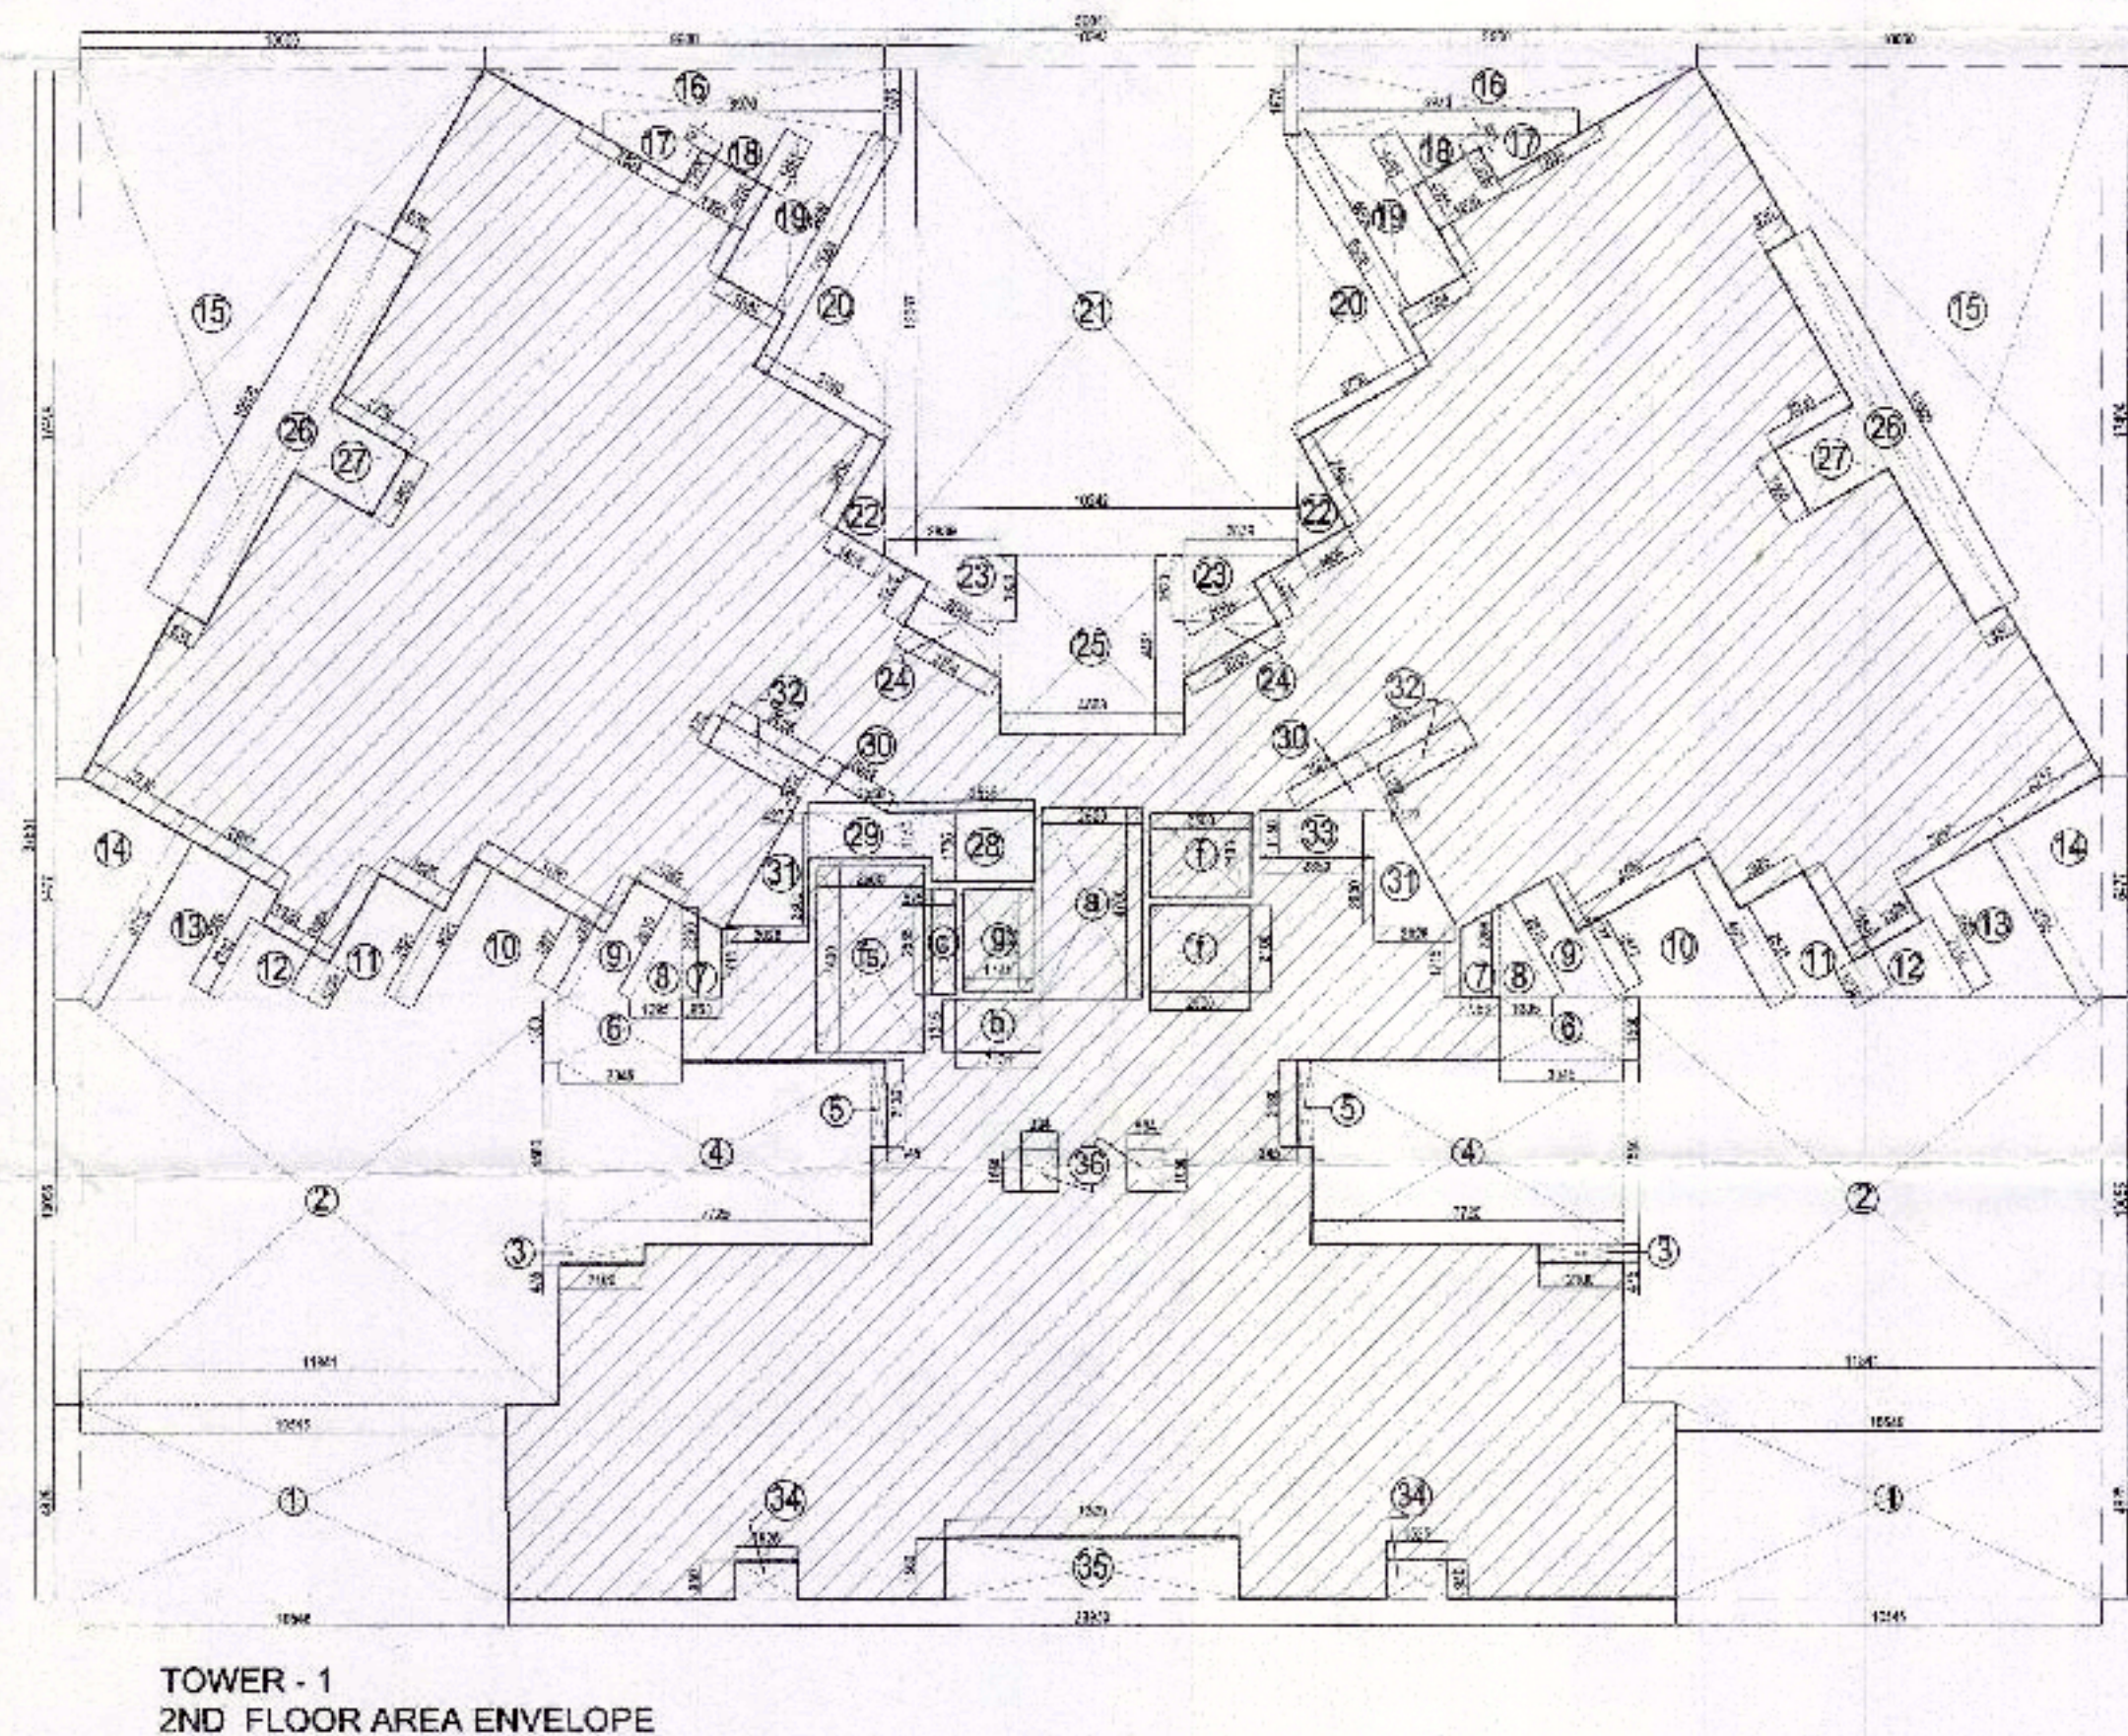
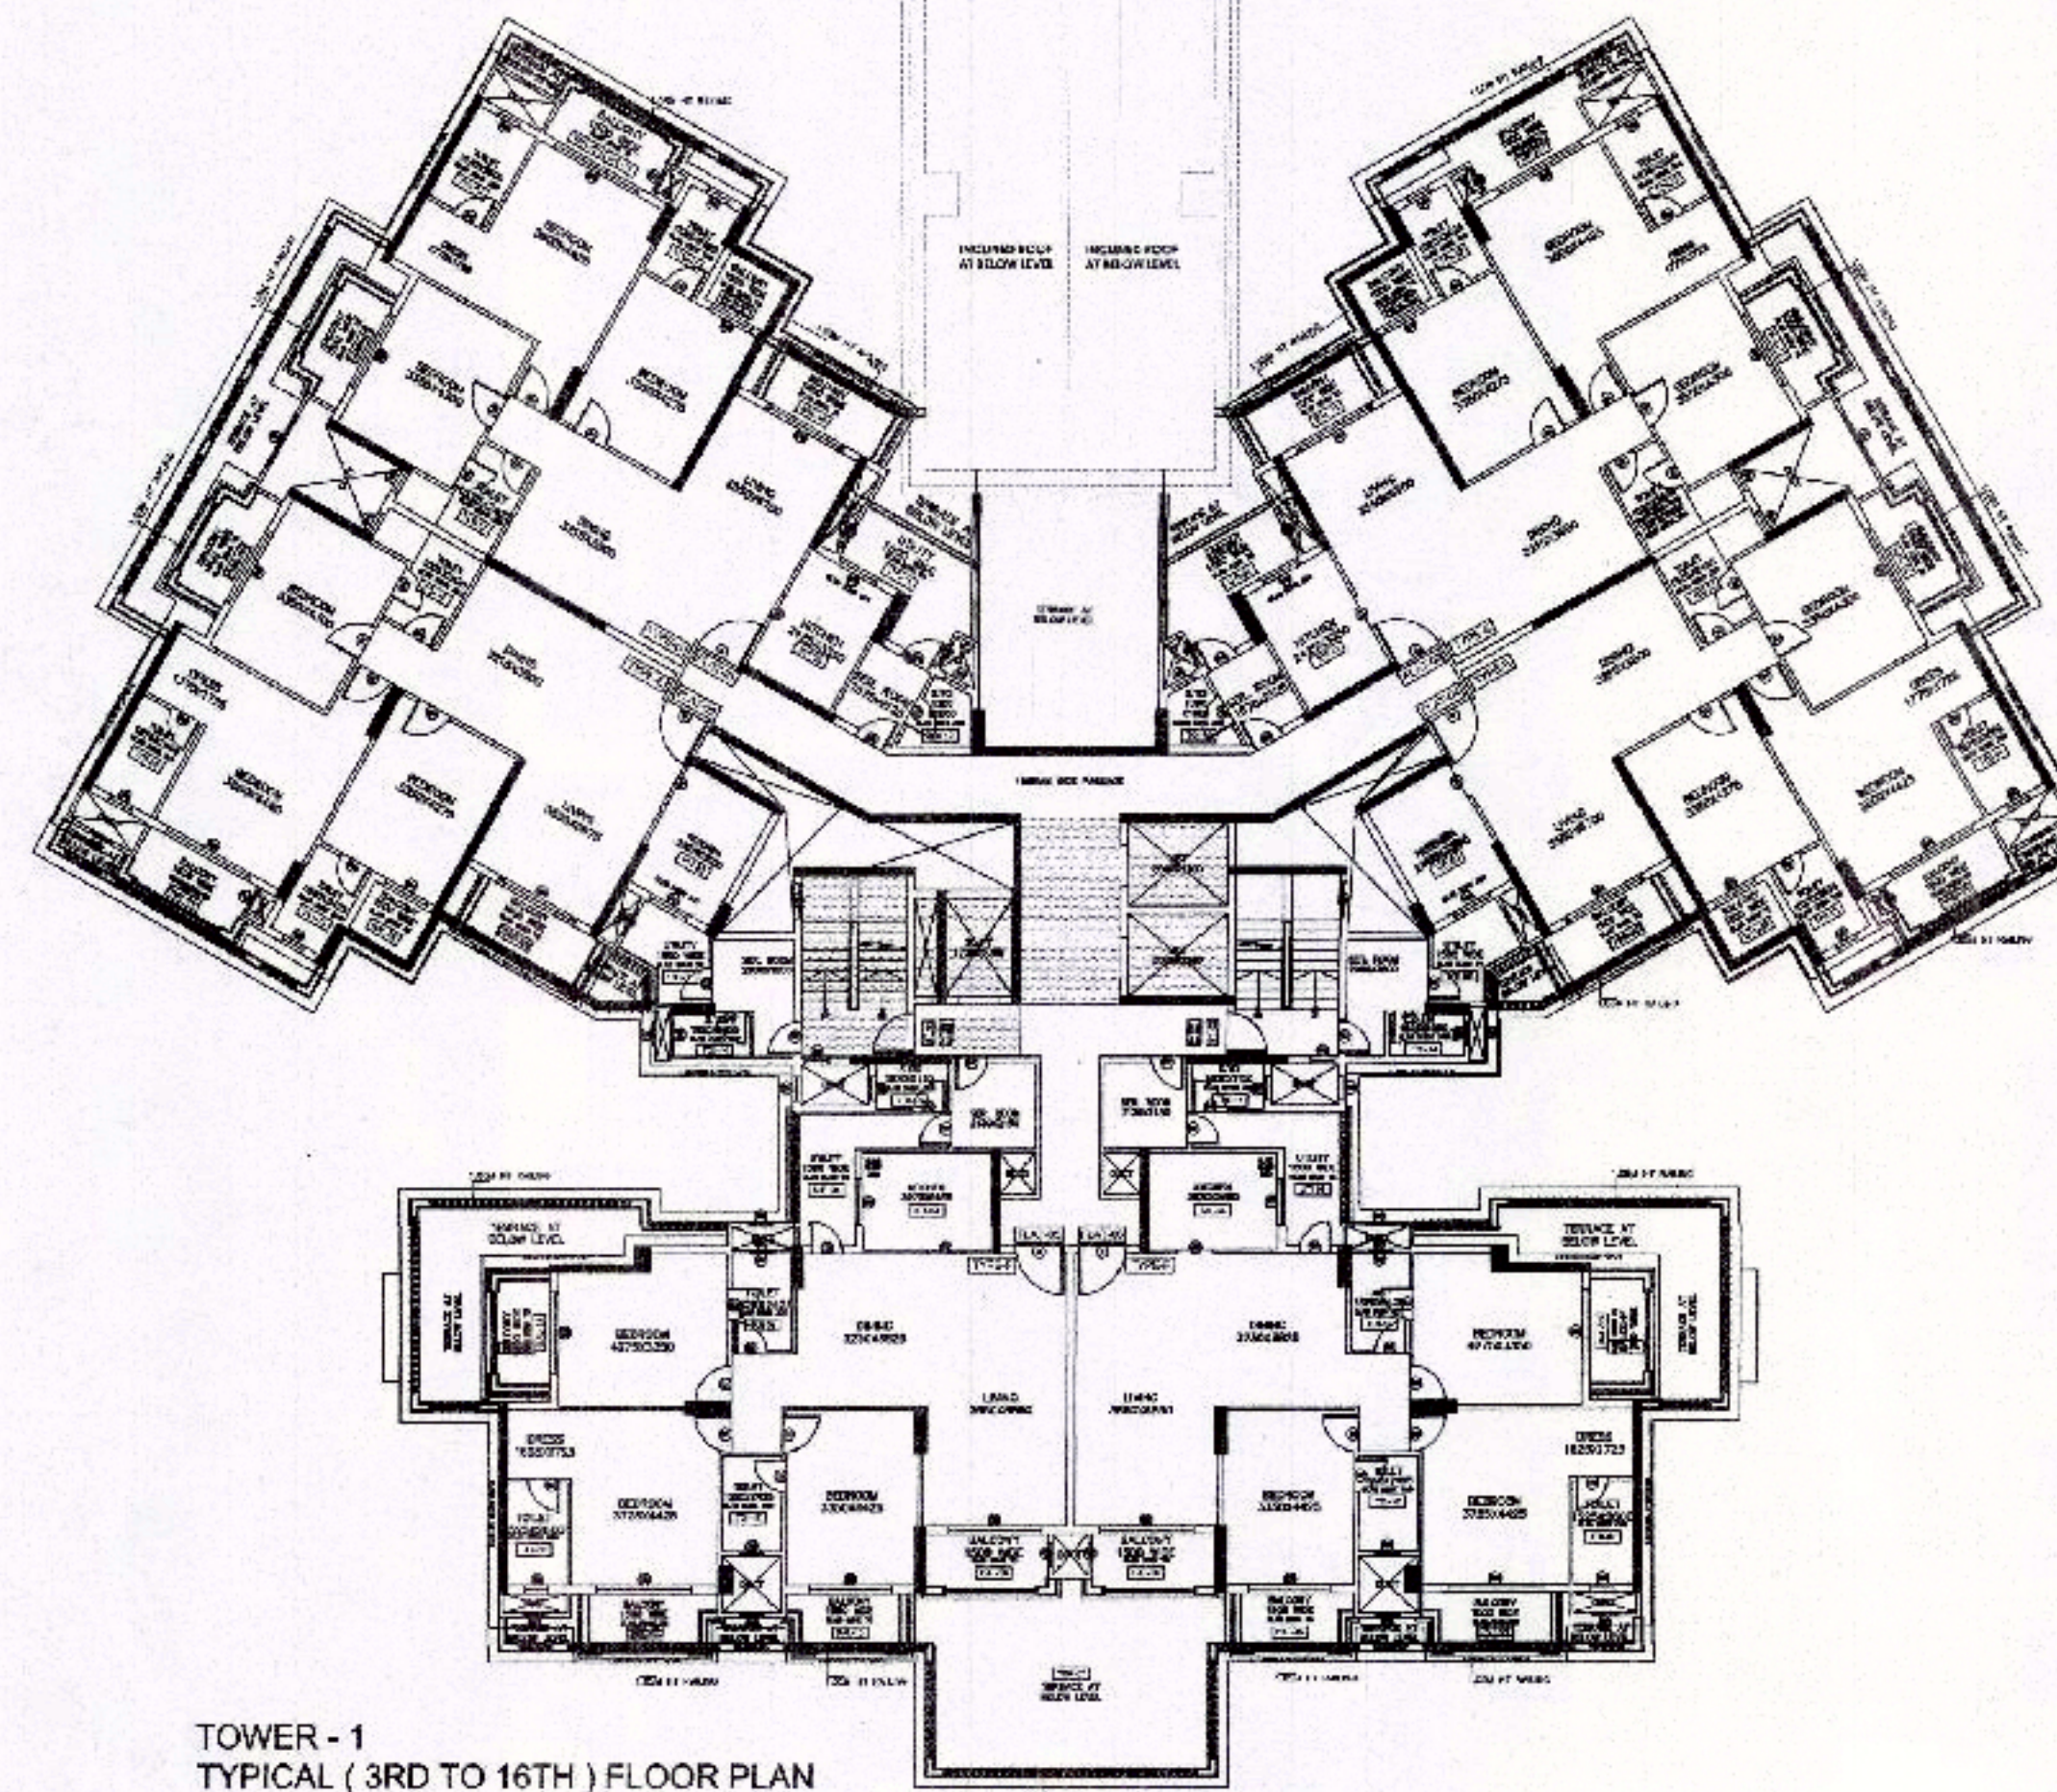


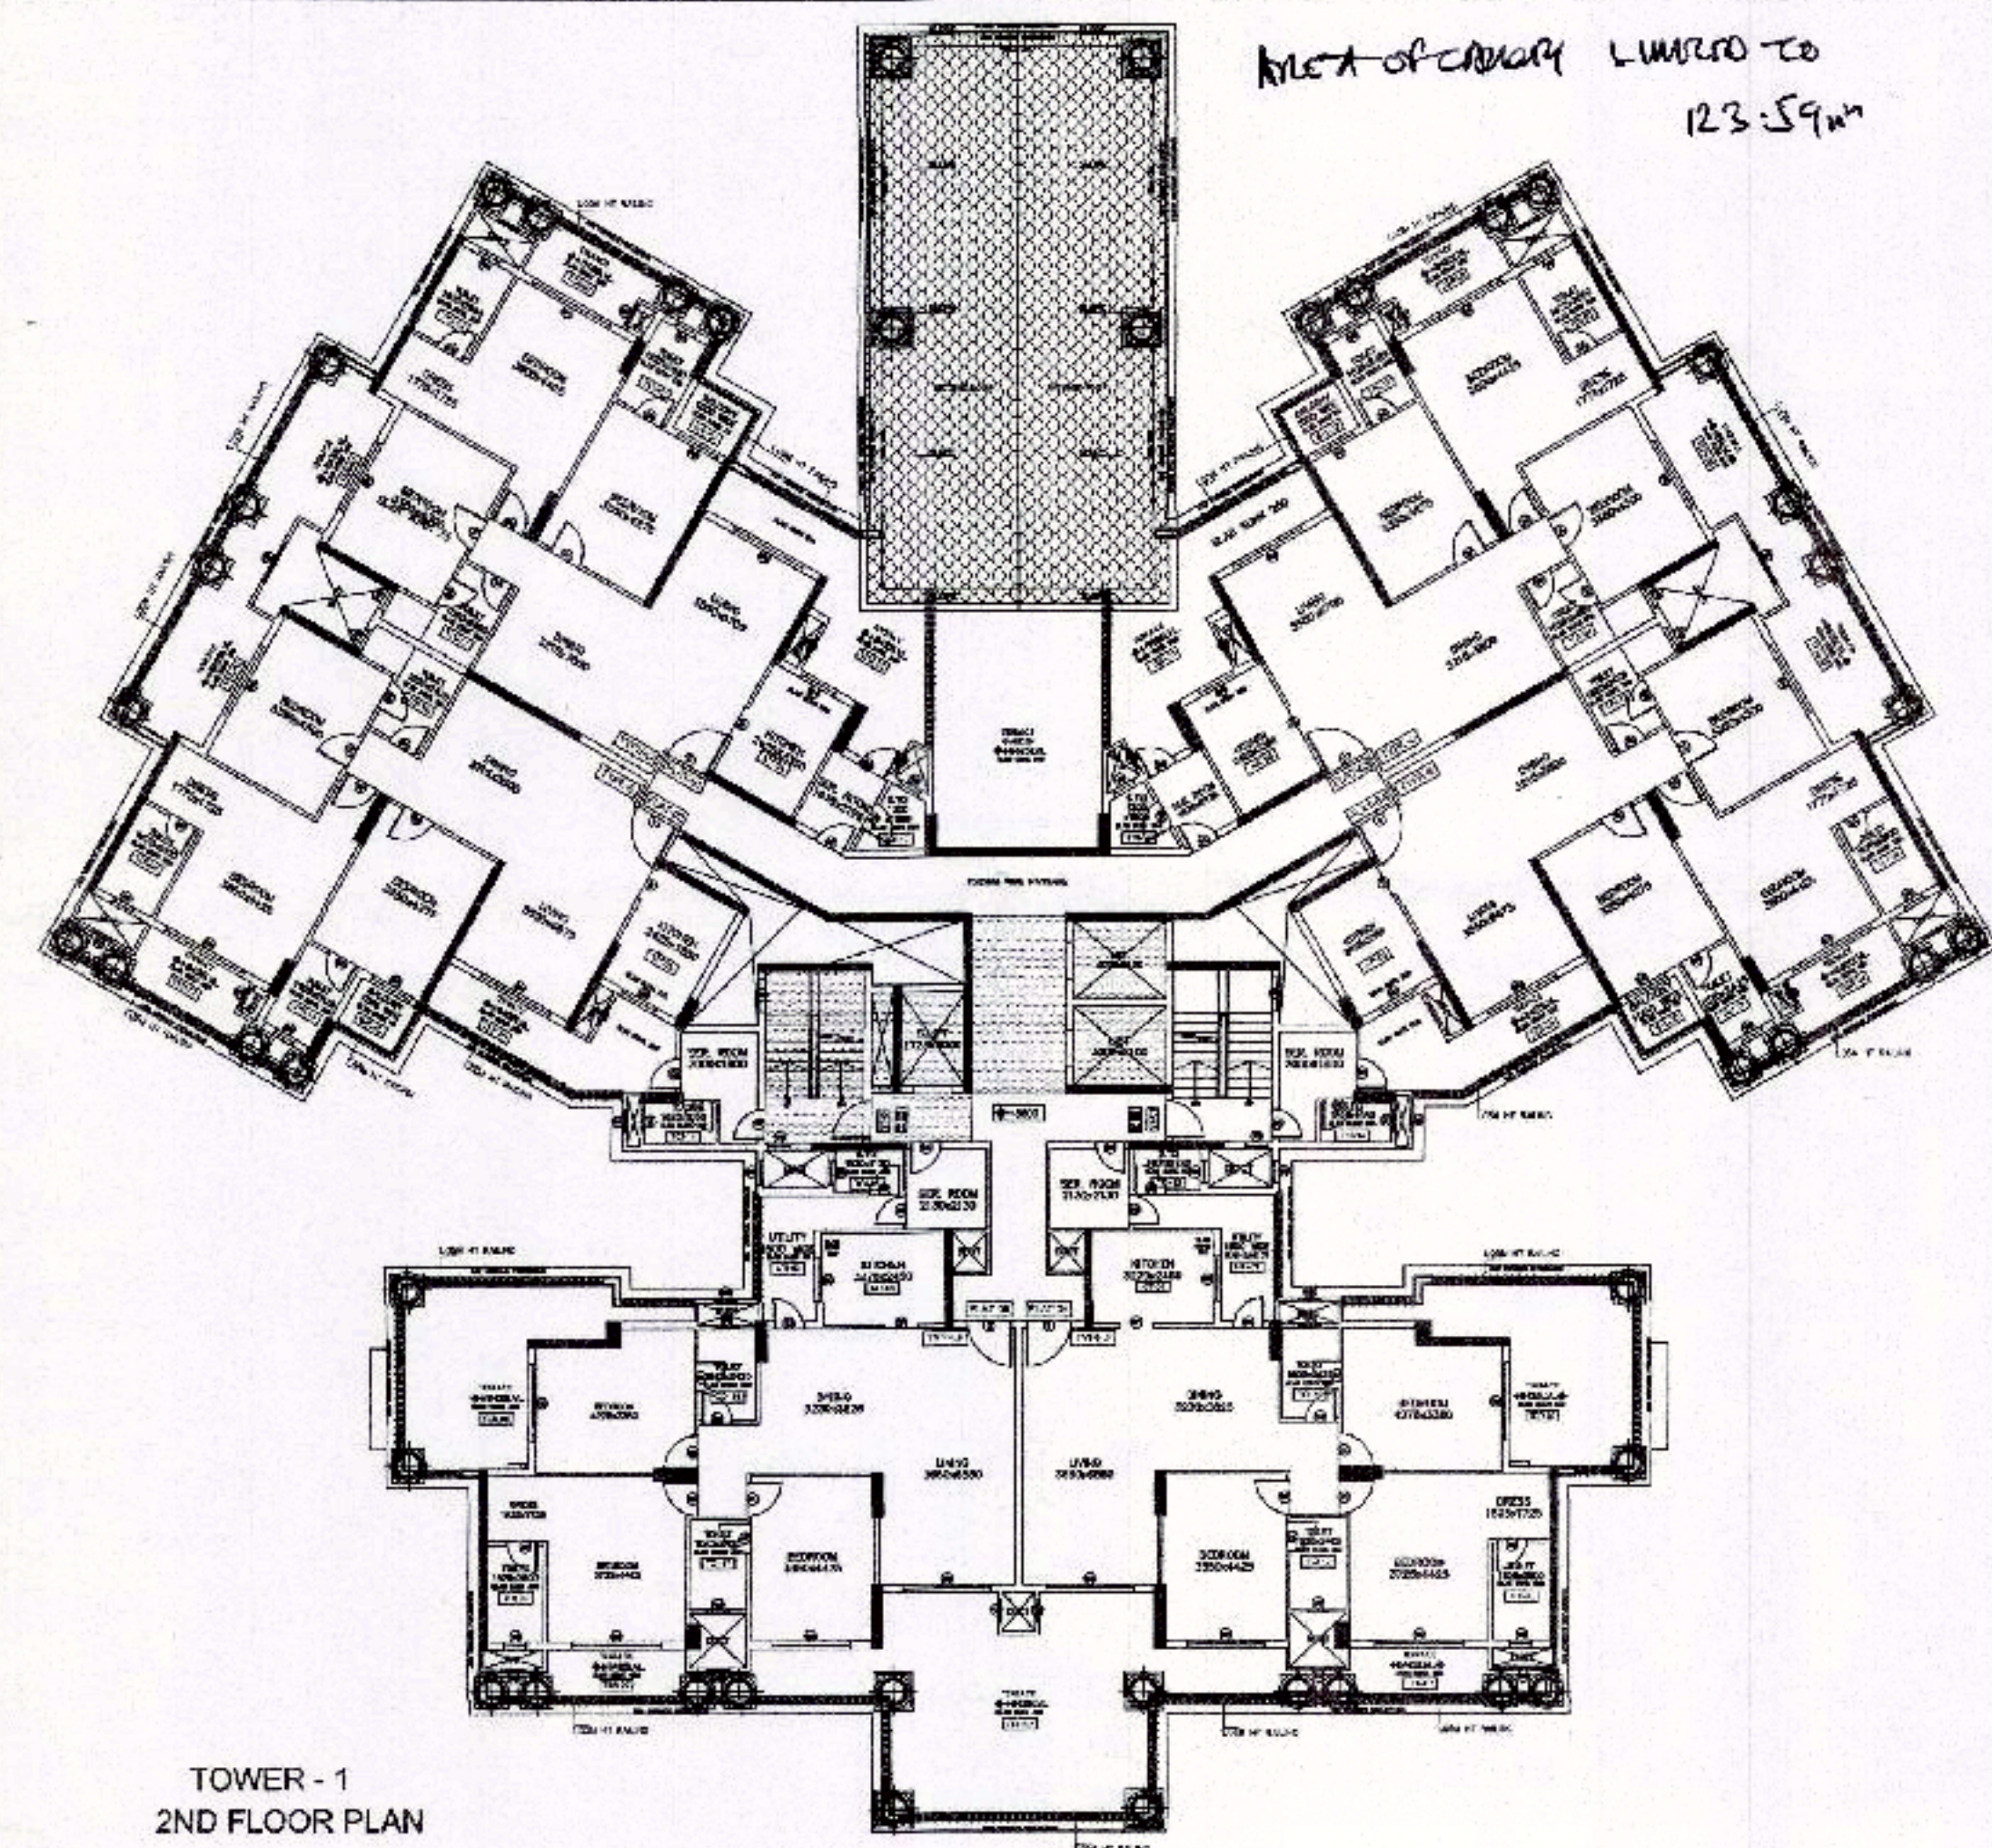

SECOND FLOOR AREA DETAIL (TOWER - I)							
LEGEND	BREADTH (B)	LENGTH (L)	NOS.	AREA IN SQM	SPACE USAGE		
(A)	20.541	X	37.855	X			
TOTAL					784.302	--- (I)	
DEDUCTIONS							
LEGEND	BREADTH (B)	LENGTH (L)	NOS.	AREA IN SQM	SPACE USAGE		
1	10.546	X	4.825	X			
2	11.891	X	10.066	X			
3	2.100	X	0.875	X			
4	2.725	X	4.590	X			
5	0.345	X	2.130	X			
6	3.045	X	1.550	X			
7	(2.266+1.715)	X	0.966	X	0.5		
8	1.195	X	2.066	X	0.5		
9	(3.377+2.51)	X	1.342	X	0.5		
10	(10.021+1.877)	X	3.750	X	0.5		
11	(3.594+2.57)	X	1.875	X	0.5		
12	(2.441+0.88)	X	1.925	X	0.5		
13	(4.751+1.063)	X	2.957	X	0.5		
14	2.218	X	4.255	X	0.5		
15	10.200	X	17.696	X	0.5		
16	(9.056+6.970)	X	1.875	X	0.5		
17	2.884	X	1.316	X	0.5		
18	(10.391+1.404)	X	1.925	X	0.5		
19	(7.006+5.559)	X	1.824	X	0.5		
20	3.750	X	5.569	X	0.5		
21	10.262	X	12.067	X	0.5		
22	1.406	X	2.662	X	0.5		
23	2.839	X	1.623	X	0.5		
24	(2.042+7.04)	X	1.225	X	0.5		
25	4.583	X	4.441	X	1		
26	0.895	X	10.500	X	1		
27	2.230	X	1.850	X	1		
28	2.535	X	2.735	X	1		
29	3.350	X	1.150	X	1		
30	2.301	X	1.157	X	0.5		
31	8.500	X	2.028	X	0.5		
32	2.825	X	0.772	X	2		
33	2.850	X	1.157	X	1		
34	7.675	X	0.180	X	2		
35	7.903	X	1.400	X	1		
36	0.934	X	1.050	X	2		
TOTAL					967.897	--- (II)	
					906.405	--- (III)	
NET ENVELOPE ON SECOND FLOOR (I - II)							
SERVICES AREA							
LEGEND	BREADTH (B)	LENGTH (L)	NOS.	AREA IN SQM	SPACE USAGE		
a	2.520	X	4.020	X	1		
b	2.131	X	1.315	X	1		
c	0.675	X	2.885	X	1		
d	2.500	X	2.100	X	2		
e	2.755	X	2.550	X	1		
f	1.825	X	1.850	X	1		
TOTAL SERVICES AREA					49.195	--- (IV)	
NET FAR AT 2ND FLOOR					(III) - (IV)	= 863.295	FAR



TYPICAL CORE (26TH) FLOOR AREA DETAIL (TOWER-1)							
LEGEND	BREADTH (B)	LENGTH (L)		NOS.	AREA IN SQM	SPACE USAGE	
A1	50.061	X	37.851	X	1	1894.102	--- (1)
TOTAL					*	1894.102	---
DEDUCTIONS							
LEGEND	BREADTH (B)	LENGTH (L)		NOS.	AREA IN SQM	SPACE USAGE	
1	10.546	X	4.825	X	2	101.769	
2	11.841	X	10.355	X	2	238.123	
3	2.116	X	0.075	X	2	1.996	
4	1.775	X	4.581	X	2	70.761	
5	0.345	X	2.130	X	2	1.470	
6	3.045	X	1.520	X	2	8.840	
7	(12.066+1.735)	X	0.953	X	2	3.794	
8	1.295	X	2.266	0.5 X	2	2.084	
9	(3.777+7.61)	X	1.342	0.5 X	2	8.084	
10	(4.071+1.872)	X	3.791	0.5 X	2	27.117	
11	(3.564+1.32)	X	1.835	0.5 X	2	11.103	
12	(2.144+0.08)	X	1.935	0.5 X	2	5.119	
13	(4.795+3.063)	X	2.557	0.5 X	2	22.122	
14	2.713	X	4.755	0.5 X	2	12.904	
15	15.100	X	17.444	0.5 X	2	131.940	
16	(9.90+6.970)	X	1.675	0.5 X	2	28.257	
17	2.834	X	1.316	0.5 X	2	8.790	
18	(2.392+1.452)	X	1.502	0.5 X	2	3.623	
19	(4.016+5.659)	X	1.804	1.5 X	2	16.553	
20	3.791	X	5.624	3.5 X	2	27.596	
21	10.242	X	12.057	1	1	125.570	
22	1.408	X	2.462	0.5 X	2	2.9	
23	2.889	X	1.863	0.5 X	2	4.508	
24	(2.012+0.04)	X	1.226	0.5 X	2	2.912	
25	0.563	X	4.431	1	2	70.219	
26	0.835	X	30.500	2	2	27.535	
27	2.230	X	1.800	2	2	8.028	
28	2.535	X	1.785	1	1	4.308	
29	3.050	X	1.250	1	1	3.808	
30	2.021	X	3.054	0.5 X	2	2.242	
31	7.900	X	1.059	0.5 X	2	5.578	
32	2.645	X	0.722	2	2	4.053	
33	3.850	X	4.137	1	1	2.207	
34	1.395	X	0.842	2	2	2.878	
35	7.300	X	1.500	1	1	10.950	
36	0.934	X	1.020	2	2	1.961	
TOTAL					---	987.697	--- (1)
					---	906.405	--- (1)
NETT ENVELOPE ON FLOOR (1-1)							
SERVICES AREA							
LEGEND	BREADTH (B)	LENGTH (L)		NOS.	AREA IN SQM	SPACE USAGE	
a	7.500	X	4.800	X	1	11.544	LIFT SHAFT
b	2.131	X	1.315	X	1	2.800	LIFT LOBBY
c	0.575	X	2.585	X	1	1.466	SCR. SHAFT
d	2.500	X	2.100	X	2	10.500	STAIR SHAFT
e	1.725	X	2.500	X	1	4.314	STAIR LOBBY
f	2.850	X	4.600	X	1	12.190	FIRE STAIRCASE
TOTAL SERVICE AREA					---	43.133	---
NETT AVAILABLE FLOOR AREA (1-1) (F1)							
					---	863.269	---

पवन प्रकोष्ठ, गीरका
कपासि
मिन-माथी, बाभण्डा एक मुठा
मेक को लालो को तुलना वाचन
है। वाचन है ।
वर्षः २०१७ III - 268
रा मेका नौकावा, बी.पी. को.
कोक
कोक

2
954

Map for proposed Building is as per City
 Laws submitted for approval Please.

[Signature] *[Signature]*
 Pl. Asst. Asst. Arch. Architect

  PROJECT	TITLE	JOB.NO.	DATE	DRN. BY	ARCHITECT'S SIGN.	OWNER'S SIGN	CONSULTANT
PROPOSED GROUP HOUSING BUILDING ON PLOT NO.GH-01/C, SECTOR -168 NOIDA FOR.- SUNWORLD RESIDENCY PVT LTD.	REV. SUBMISSION DRAWING	1281	25 - 05 - 15	SANDEEP	 RAJIV GOEL CA/76/2361	For SUNWORLD RESIDENCY PVT. LTD.  Authorised Signatory	R.N.Gupta & Associates Consulting Engineers, Architects & Valuers E - 1, Sector-55, Noida Phones - (+120) 4321556 email-info@rngcorp.com
	SECOND & TYPICAL FLOOR PLAN & AREA ENVELOPE CALCULATION (TOWER - 1)	DR.NO.	NORTH	CHKD. BY			