




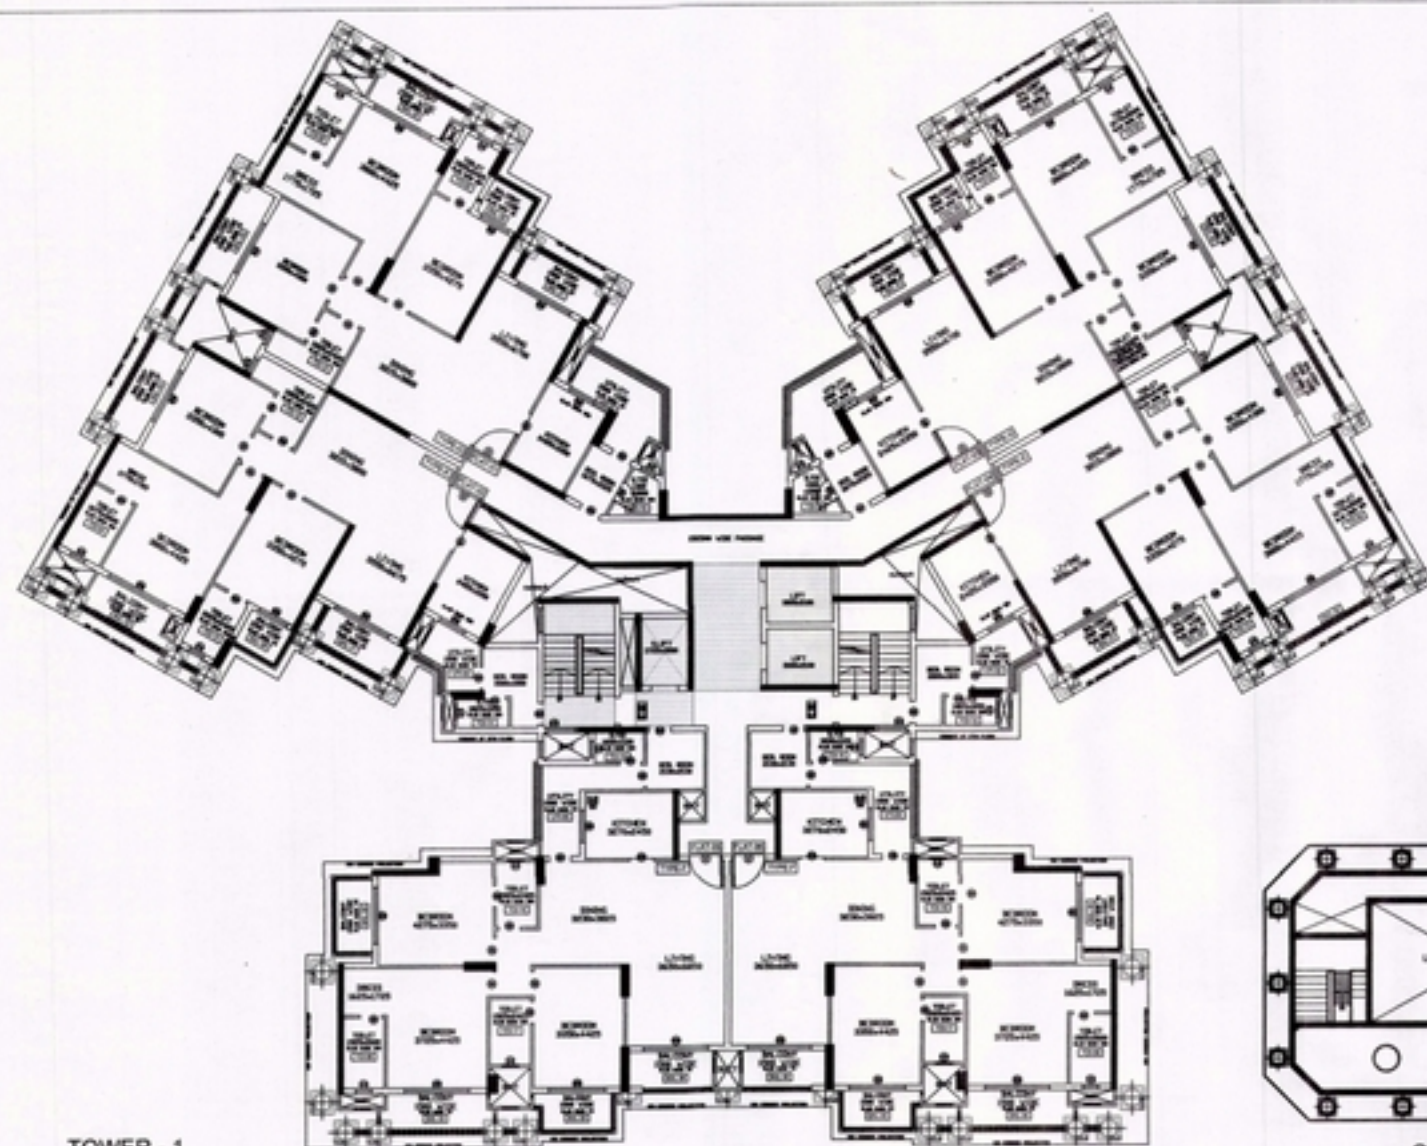


TOWER - 1
17TH & 18TH FLOOR PLAN

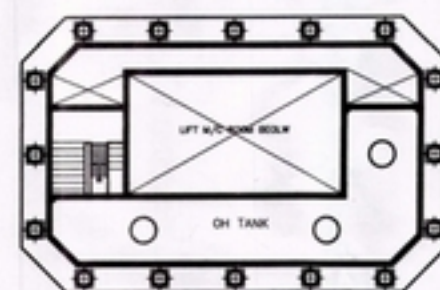

OH TANK PLAN

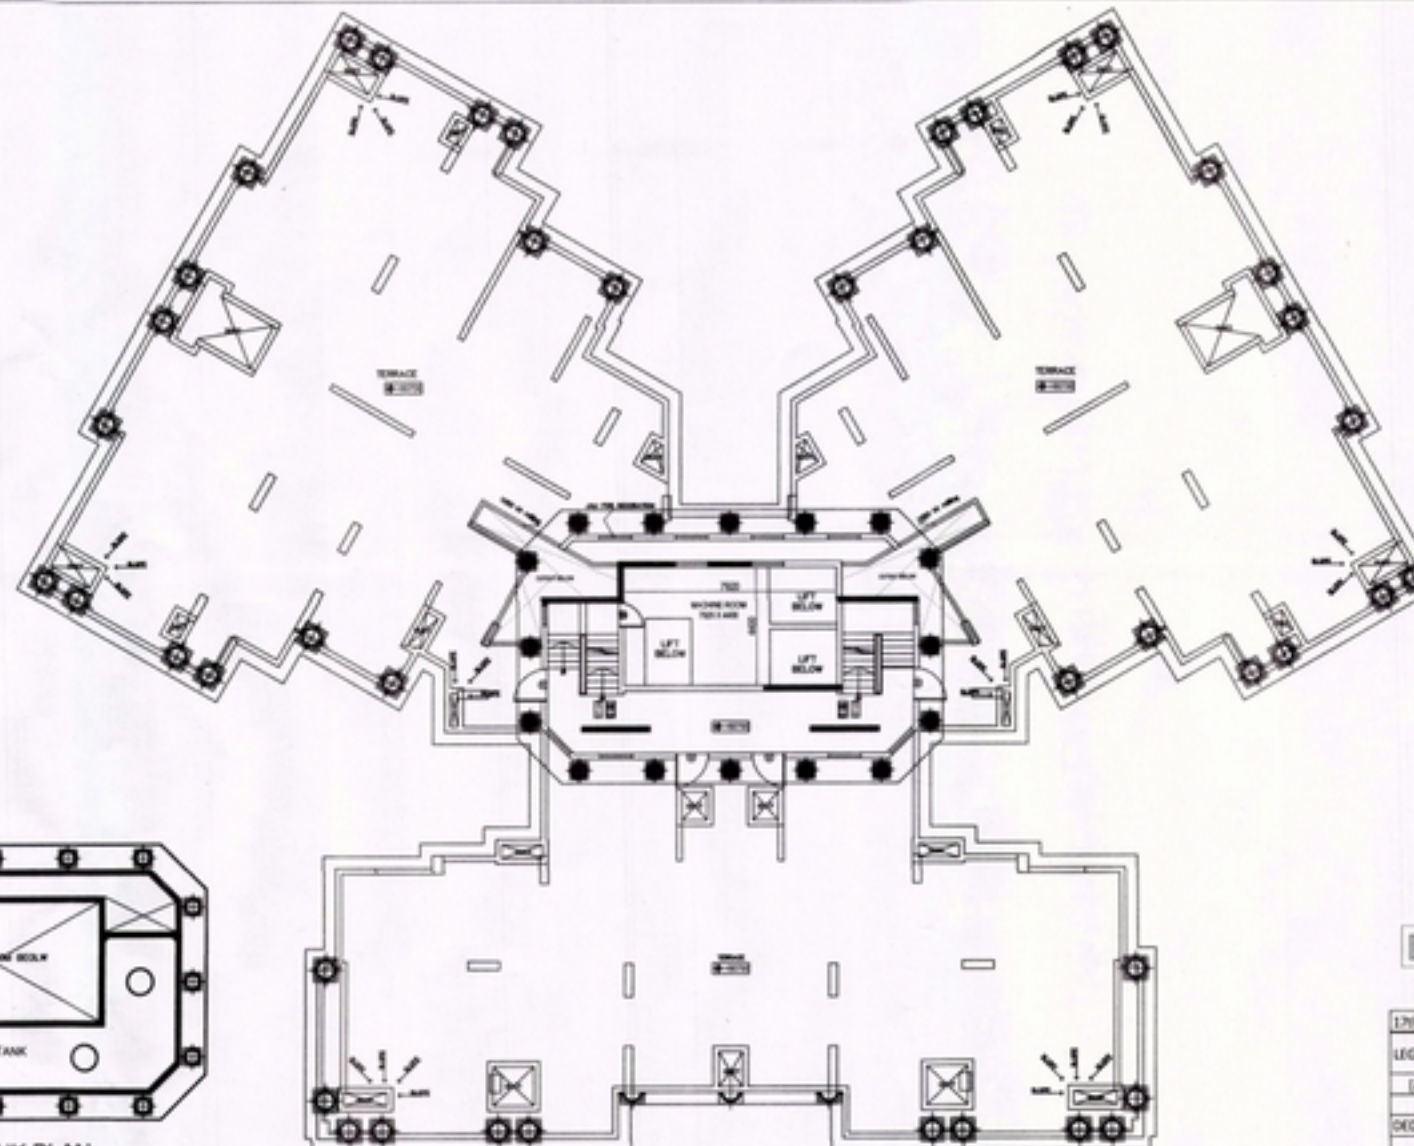


TOWER - 1
TERRACE FLOOR PLAN

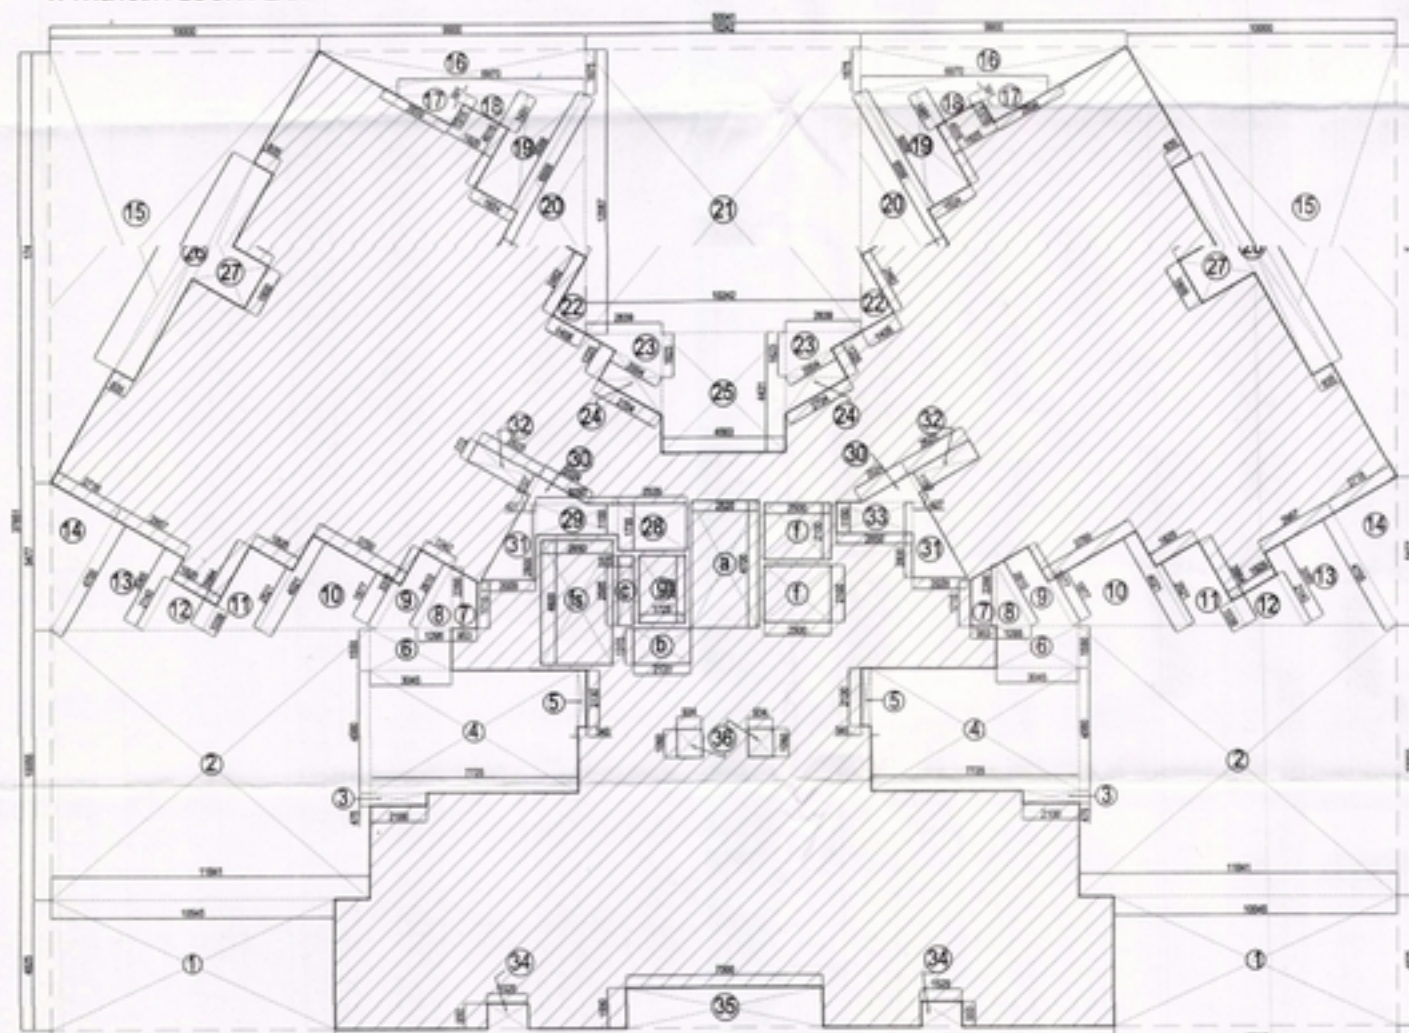

TOWER - 1
17TH & 18TH FLOOR AREA ENVELOPE

SR. NO.	TYPE	SIZE	DESCRIPTION	LINTEL HT. (IN MM)	QUANTITY	LOCATION
1	D	1200 X 2400	SINGLE SWING	2400	02	MAIN DOOR
2	D1	900 X 2400	SINGLE SWING	2400	14	BEDROOM DOOR
3	D2	800 X 2400	SINGLE SWING	2400	28	TOILET, SERVANT ROOM, STORE
4	D3	1000 X 2400	SLENDING DOOR	2400	02	LIVING, BEDROOM
5	D4	1700 X 2400	SLENDING DOOR	2400	02	LIVING, KITCHEN
6	D5	1800 X 2400	SLENDING DOOR	2400	02	BEDROOM, KITCHEN
7	D6	1300 X 2400	SLENDING DOOR	2400	02	KITCHEN, BEDROOM
8	D7	1400 X 2400	SLENDING DOOR	2400	02	BEDROOM
9	D8	1200 X 2400	SLENDING DOOR	2400	02	KITCHEN
10	D9	1000 X 2400	SLENDING DOOR	2400	02	KITCHEN
11	D10	1000 X 2400	SINGLE SWING-FIRE DOOR	2400	02	STAIRCASE
12	OP	900 X 2400	OPENING	2400	02	KITCHEN
13	D11	900 X 2400	DOUBLE SWING-FIRE DOOR	2400	02	ELEC. DUCT, FIRE DUCT
14	D12	400 X 2400	SINGLE SWING-FIRE DOOR	2400	02	A.C. DUCT
15	D13	800 X 2400	SINGLE SWING-FIRE DOOR	2400	04	A.C. DUCT

SR. NO.	TYPE	SIZE	DESCRIPTION	BILL LVL. (IN MM)	LINTEL HT. (IN MM)	QUANTITY	LOCATION
1	W1	2700 X 1800	SLENDING WINDOW	800	2400	02	DOUBLE HEIGHT LIVING
2	W2	2400 X 1800	SLENDING WINDOW	800	2400	02	DOUBLE HEIGHT LIVING
3	W3	2100 X 1800	SLENDING WINDOW	800	2400	02	DOUBLE HEIGHT LIVING
4	W4	1800 X 1800	SLENDING WINDOW	800	2400	02	LIVING, ENTRANCE LOBBY
5	W5A	1800 X 2300	SLENDING WINDOW	800	2400	02	LIVING, ENTRANCE LOBBY
6	W6	1500 X 1800	SLENDING WINDOW	800	2400	02	BEDROOM, ENTRANCE LOBBY
7	W7A	1500 X 2300	SLENDING WINDOW	800	2400	02	BEDROOM, ENTRANCE LOBBY
8	W8	1200 X 1400	SLENDING WINDOW	800	2400	02	STAIRCASE
9	W9	800 X 1400	OPENABLE	1000	2400	02	STAIRCASE
10	W10	800 X 1200	OPENABLE	1000	2400	16	TOILET
11	W11	1000 X 7000	FIXED GLAZING	200	7000	02	PERF HOUSE STAIRCASE
12	W12	1000 X 7000	FIXED GLAZING	800	2400	02	TERRACE LVL. STAIRCASE
13	W13	2300 X 2400	SLENDING WINDOW	800	2400	02	LIFT LOBBY
14	W14	1200 X 1200	GRPC JLU	1200	2400	02	TOILET DUCT / VOID
15	W15	800 X 1200	GRPC JLU	1200	2400	16	TOILET DUCT
16	W16	1700 X 4000	GRPC JLU	1200	4000	02	UTILITY
17	W17	2300 X 8400	GRPC JLU	1200	8400	02	TOILET DUCT / VOID
18	W18	400 X 400	GRPC JLU	1200	4000	02	A.C. DUCT
19	W19	800 X 4000	GRPC JLU	1200	4000	02	TOILET DUCT
20	W20	1000 X 4000	GRPC JLU	1400	4000	02	MUMTY
21	W21	375 X 375	GRPC JLU	---	---	02	UTILITY
22	W22	1200 X 4000	GRPC JLU	1000000	4000	02	TOILET DUCT
23	W23	2300 X 7000	GRPC JLU	1200	7000	02	TOILET DUCT
24	W24	800 X 900	GRPC JLU	1200	7000	02	TOILET DUCT
25	W25	1000 X 900	GRPC JLU	1200	7000	02	TOILET DUCT
26	W26	1000 X 900	GRPC JLU	800	2400	02	VOID

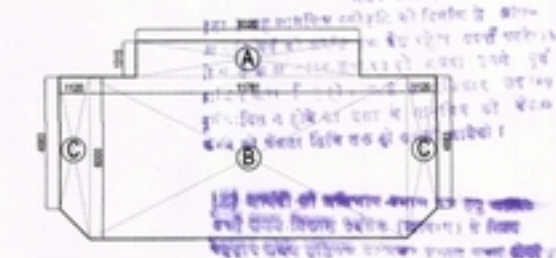

AREA ENVELOPE OF MUMTY/MCH. ROOM
 COVD. AREA ON MUMTY/ MCH. ROOM
 A = 8.320X1.315 X 1 = 10.94 SQM
 B = 11.781 X 6.0 X 1 = 70.686 SQM
 C = (4.883 + 6.0) X 1.12 X 0.5 X 2 = 12.19 SQM
 TOTAL = 93.816 SQM

SERVICES

LEGEND	BREADTH (B)	LENGTH (L)	NOS.	AREA IN SQM	SPACE USAGE
A1	50.043	X	37.851	X	1 = 1894.102
TOTAL = 1894.102					--- (I)

LEGEND	BREADTH (B)	LENGTH (L)	NOS.	AREA IN SQM	SPACE USAGE
1	10.546	X	4.825	X	2 = 101.769
2	11.841	X	10.055	X	2 = 238.123
3	2.100	X	0.475	X	2 = 1.995
4	7.725	X	4.580	X	2 = 70.761
5	0.345	X	2.130	X	2 = 1.470
6	3.045	X	1.550	X	2 = 9.440
7	(2.266+1.735)	X	0.953	X	0.5 X 2 = 1.736
8	1.295	X	2.266	X	0.5 X 2 = 2.934
9	(1.377+2.62)	X	1.342	X	0.5 X 2 = 8.034
10	(4.021+1.877)	X	3.750	X	0.5 X 2 = 32.117
11	(1.564+1.52)	X	1.825	X	0.5 X 2 = 11.303
12	(2.14+1.099)	X	1.925	X	0.5 X 2 = 6.119
13	10.000	X	17.494	X	0.5 X 2 = 174.940
14	(9.90+6.920)	X	1.675	X	0.5 X 2 = 28.257
15	2.834	X	1.336	X	0.5 X 2 = 3.730
16	(0.391+1.495)	X	1.925	X	0.5 X 2 = 3.623
17	(4.016+5.059)	X	1.824	X	0.5 X 2 = 16.553
18	3.750	X	6.559	X	0.5 X 2 = 24.596
19	10.242	X	12.067	X	1 = 123.590
20	1.408	X	2.462	X	0.5 X 2 = 3.466
21	2.839	X	1.623	X	0.5 X 2 = 4.608
22	(2.0+2.704)	X	1.225	X	0.5 X 2 = 5.762
23	4.543	X	4.433	X	1 = 20.219
24	0.835	X	10.500	X	2 = 17.535
25	2.230	X	1.800	X	2 = 8.028
26	2.535	X	1.735	X	1 = 4.398
27	3.050	X	1.150	X	1 = 3.508
28	2.024	X	1.157	X	0.5 X 2 = 2.342
29	2.800	X	2.028	X	0.5 X 2 = 5.678
30	2.625	X	0.772	X	2 = 4.053
31	2.850	X	1.157	X	1 = 3.297
32	1.525	X	0.950	X	2 = 2.898
33	7.300	X	1.500	X	1 = 10.950
34	0.934	X	1.050	X	2 = 1.961
TOTAL = 962.897					--- (B)
NETT ENVELOPE ON FLOOR (I - B)					--- (B)

LEGEND	BREADTH (B)	LENGTH (L)	NOS.	AREA IN SQM	SPACE USAGE
a	2.520	X	4.300	X	1 = 11.844
b	2.133	X	1.315	X	1 = 2.802
c	0.575	X	2.585	X	1 = 1.486
d	2.500	X	2.300	X	2 = 10.500
e	1.725	X	2.500	X	1 = 4.313
f	2.050	X	4.600	X	1 = 12.190
TOTAL SERVICE AREA					--- (IV)
NET FAR. ON FLOOR (B) - (IV)					--- (IV)

PROJECT	TITLE	JOB.NO.	DATE	DRN. BY	ARCHITECT'S SIGN.	OWNER'S SIGN	CONSULTANT
PROPOSED GROUP HOUSING BUILDING ON PLOT NO.GH-01/C, SECTOR -168 NOIDA FOR.- SUNWORLD RESIDENCY PVT LTD.	REV. SUBMISSION DRAWING	1281	25 - 05 - 15	SANDEEP	 RAJIV GOEL CA/76/2381	 G.S.B.	For SUNWORLD RESIDENCY PVT. LTD. Authorised Signatory R.N.Gupta & Associates Consulting Engineers, Architects & Valuers E - 1, Sector-55, Noida Phones - (+120) 4321556 email-info@rngcorp.com
	17TH & 18TH FLOOR PLAN & AREA ENVELOPE CALCULATION (TOWER - 1)	DR.NO.	NORTH	CHKD. BY			
		03		G.S.B.			