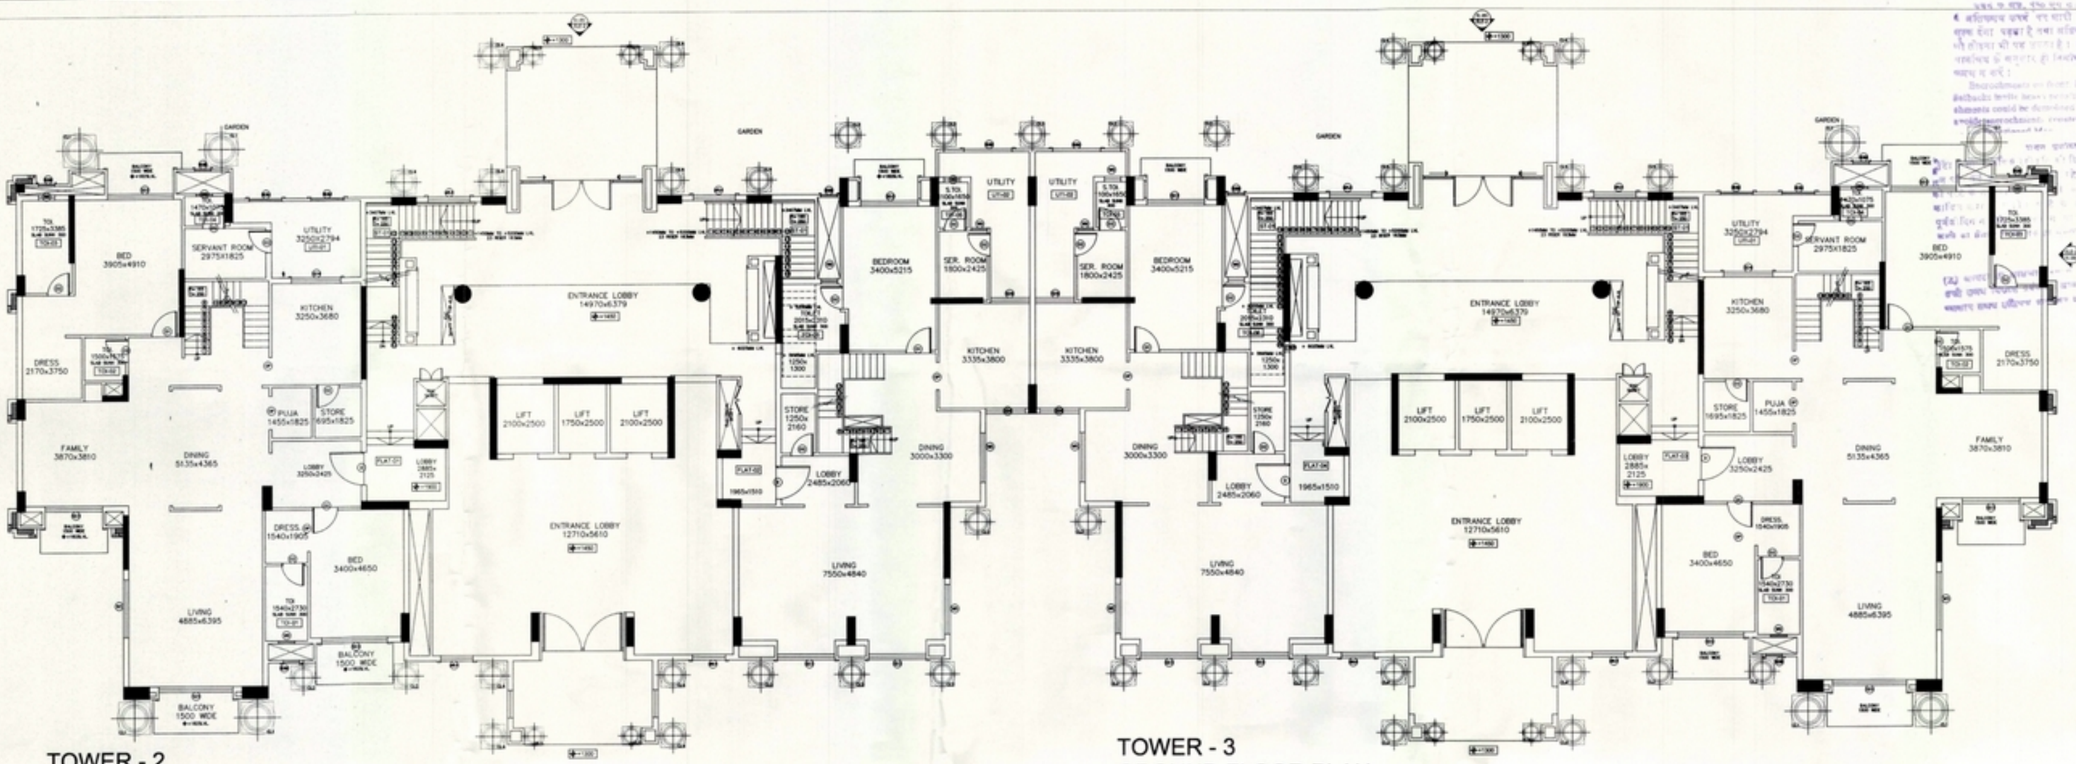

TOWER - 2
GROUND FLOOR PLAN

TOWER - 3
GROUND FLOOR PLAN

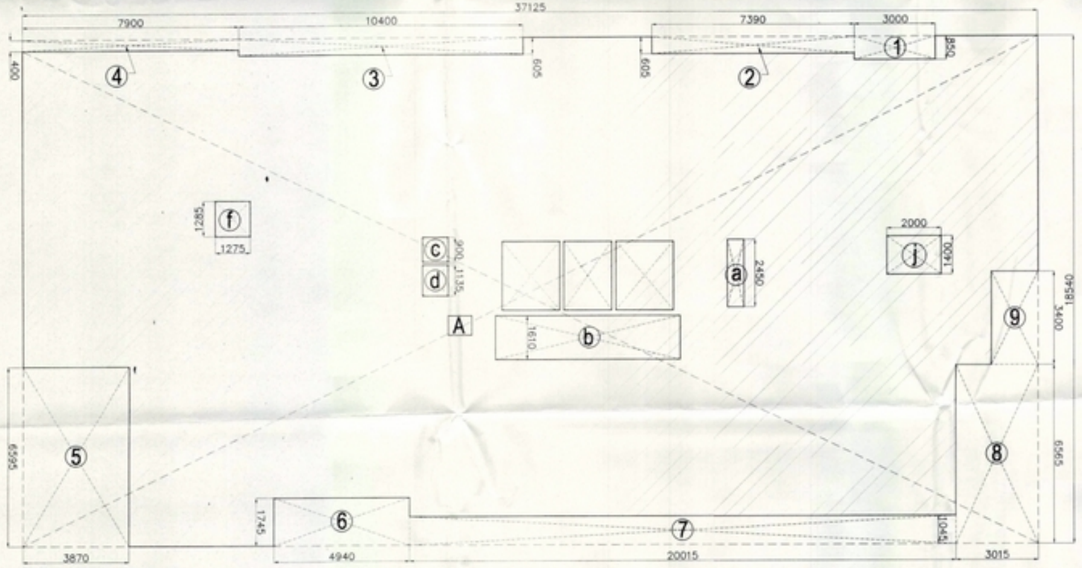

TOWER - 2 & 3
ENVELOPE OF GROUND FLOOR PLAN

DOOR SCHEDULE

SR. NO	TYPE	SIZE	DESCRIPTION	LINTEL HT (IN MM)	QUANTITY	LOCATION
1	D	1200 X 2400	SINGLE SWING	2400	04	MAIN DOOR
2	D1	900 X 2400	SINGLE SWING	2400	18	BEDROOM DOOR
3	D2	800 X 2400	SINGLE SWING	2400	32	TOILET, SERVANT ROOM, STORE
4	SD	3000 X 2400	SLIDING DOOR	2400	02	LIVING, BEDROOM
5	SD1	2700 X 2400	SLIDING DOOR	2400	04	LIVING, BEDROOM
6	SD2	2400 X 2400	SLIDING DOOR	2400	10	BEDROOM
7	SD3	2300 X 2400	SLIDING DOOR	2400	02	FAMILY ROOM
8	SD4	2100 X 2400	SLIDING DOOR	2400	02	BEDROOM
9	SD5	1975 X 2400	SLIDING DOOR	2400	02	BEDROOM
10	SD6	1800 X 2400	SLIDING DOOR	2400	06	KITCHEN, DOUBLE HEIGHT LIVING
11	SD7	1500 X 2400	SLIDING DOOR	2400	02	KITCHEN, BEDROOM
12	SD8	1450 X 2400	SLIDING DOOR	2400	06	BEDROOM
13	SD9	1200 X 2400	SLIDING DOOR	2400	04	KITCHEN
14	SD10	1060 X 2400	SLIDING DOOR	2400	06	KITCHEN
15	FD	1200 X 2400	SINGLE SWING-FIRE DOOR	2400	04	STAIRCASE
16	OP	800 X 2400	OPENING	2400	04	KITCHEN
17	FD1	900 X 2400	DOUBLE SWING-FIRE DOOR	2400	06	ELEC. DUCT, FIRE DUCT

WINDOW SCHEDULE

SR. NO	TYPE	SIZE	DESCRIPTION	SILL LVL. (IN MM)	LINTEL HT (IN MM)	QUANTITY	LOCATION
1	W1	2700 X 1800	SLIDING WINDOW	600	2400	06	DOUBLE HEIGHT LIVING
2	W2	2400 X 1800	SLIDING WINDOW	600	2400	02	------
3	W3	2100 X 1800	SLIDING WINDOW	600	2400	06	DOUBLE HEIGHT LIVING
4	W4	1800 X 1800	SLIDING WINDOW	600	2400	02	ENTRANCE LOBBY
5	W5	1800 X 1800	SLIDING WINDOW	600	2400	06	LIVING
6	W6	1515 X 1800	SLIDING WINDOW	600	2400	06	DOUBLE HEIGHT ENTRANCE LOBBY
7	W7	1500 X 1800	SLIDING WINDOW	600	2400	04	KITCHEN
8	W8	1200 X 1400	SLIDING WINDOW	1000	2400	02	DINING
9	W9	900 X 1400	OPENABLE	1000	2400	04	STAIRCASE
10	W10	750 X 1200	OPENABLE	1000	2400	06	STAIRCASE
11	W11	600 X 1200	OPENABLE	1200	2400	06	TOILET

GROUND FLOOR AREA DETAIL (TOWER - 2)

LEGEND	BREADTH (B)		LENGTH (L)			NOS.		AREA IN SQM	SPACE USAGE
[A]	37.125	X	18.540	X		1	=	688.298	
					TOTAL		=	**688.298**	**---(I)**

DEDUCTIONS

LEGEND	BREADTH (B)		LENGTH (L)			NOS.		AREA IN SQM	SPACE USAGE
1	3.000	X	0.850	X		1	=	2.550	OPEN AREA
2	7.390	X	0.605	X		1	=	4.471	
3	10.400	X	0.605	X		1	=	6.292	
4	7.900	X	0.400	X		1	=	3.160	
5	3.870	X	6.595	X		1	=	25.523	
6	4.940	X	1.745	X		1	=	8.620	
7	20.015	X	1.095	X		1	=	21.916	
8	3.015	X	6.565	X		1	=	19.793	
9	1.715	X	3.400	X		1	=	5.831	
					TOTAL		=	**98.157**	**---(II)**
					NETT ENVELOPE ON FLOOR (I - II)		=	**590.141**	**---(III)**

SERVICES AREA

LEGEND	BREADTH (B)		LENGTH (L)			NOS.		AREA IN SQM	SPACE USAGE
a	0.600	X	2.450	X		1	=	1.470	SER. SHAFT
b	6.750	X	1.610	X		1	=	10.868	LIFT LOBBY
c	0.945	X	0.900	X		1	=	0.851	F.H.C.
d	0.945	X	1.135	X		1	=	1.071	SER. SHAFT
f	1.275	X	1.285	X		1	=	1.638	LIFT LOBBY
j	2.000	X	1.400	X		1	=	2.800	SHAFT
					TOTAL SECVICE AREA		=	**18.699**	**---(IV)**
					NET FAR ON FLOOR (III) - (IV)		=	**571.442**	**FAR**
					TOWER (3) AREA IS SAME AS TOWER (2) AREA		=	**571.442**	**FAR**

PROJECT	TITLE	JOB.NO.	DATE	DRN. BY	ARCHITECT'S SIGN.	OWNER'S SIGN	CONSULTANT
PROPOSED GROUP HOUSING BUILDING ON PLOT NO.GH-01/C, SEC - 168 NOIDA FOR.- SUNWORLD RESIDENCY PVT LTD.	REV. SUBMISSION DRAWING	1281	25 - 05 - 15	SANDEEP	RAJIV GOEL CA/76/2361	For SUNWORLD RESIDENCY PVT. LTD. Authorised Signatory	R.N.Gupta & Associates Consulting Engineers, Architects & Valuers E - 1, Sector-55, Noida Phones - (+120) 4321556 email-info@rngcorp.com
	GROUND FLOOR PLAN & AREA ENVELOPE CALCULATION (TOWER - 2 & 3)	DR.NO. 04	NORTH	CHKD. BY G.S.B.			

4

2017/III-268/951

Man for proposed Building is as per Bye Laws submitted for approval Please.

Architect