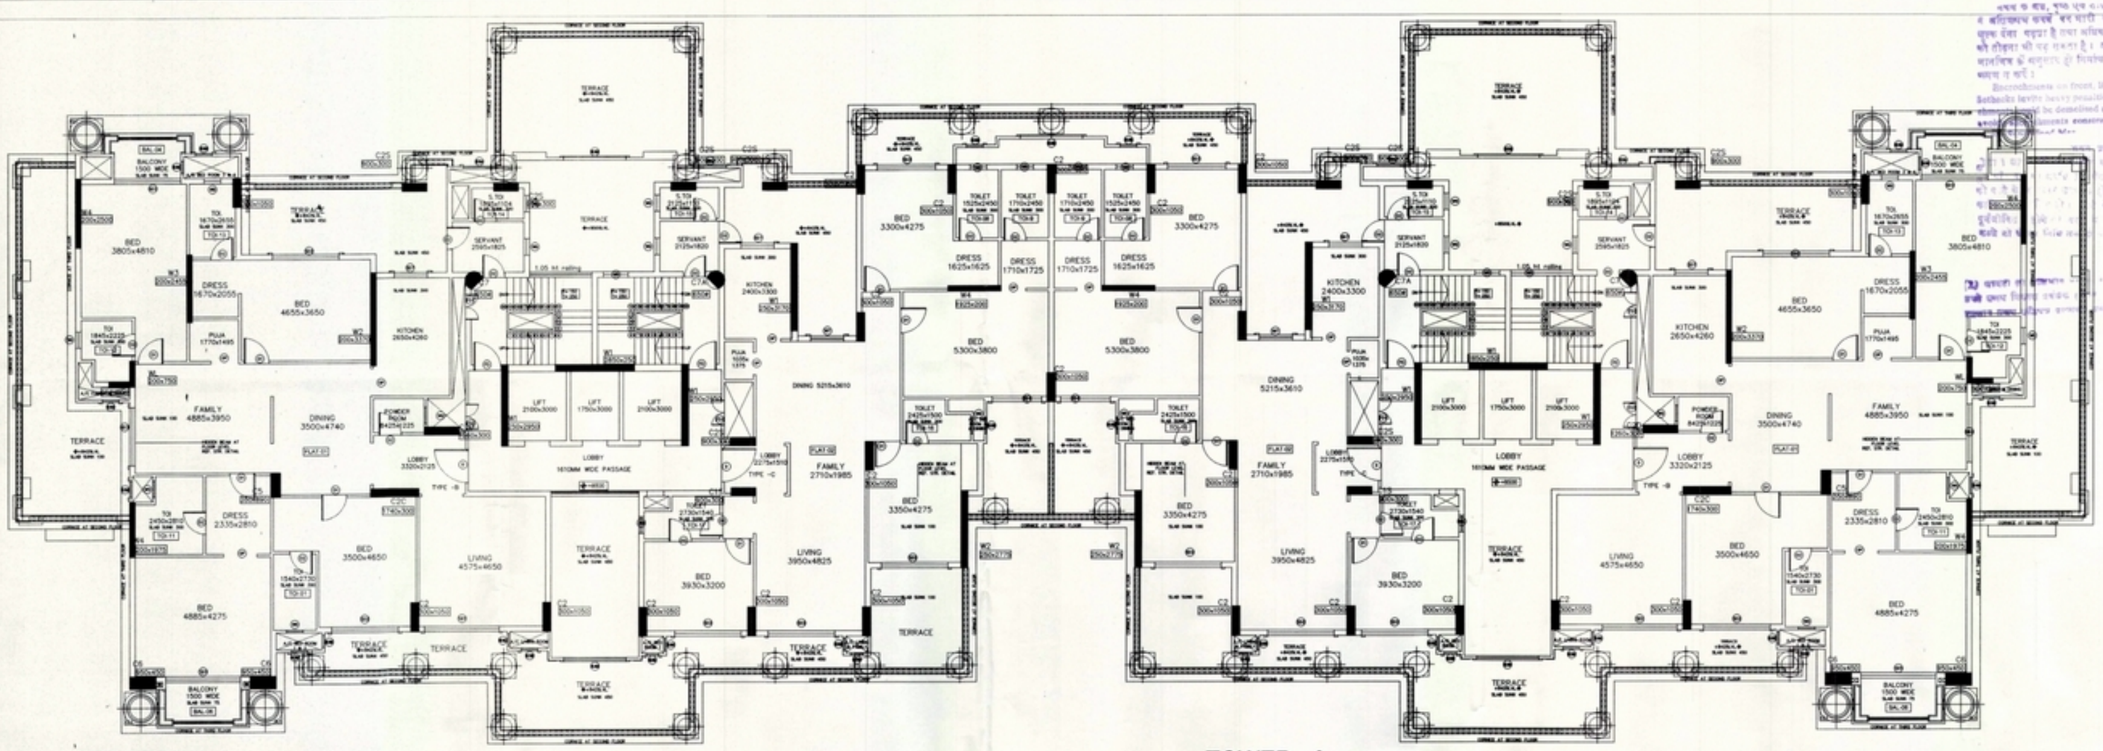

TOWER - 2
SECOND FLOOR PLAN

TOWER - 3
SECOND FLOOR PLAN

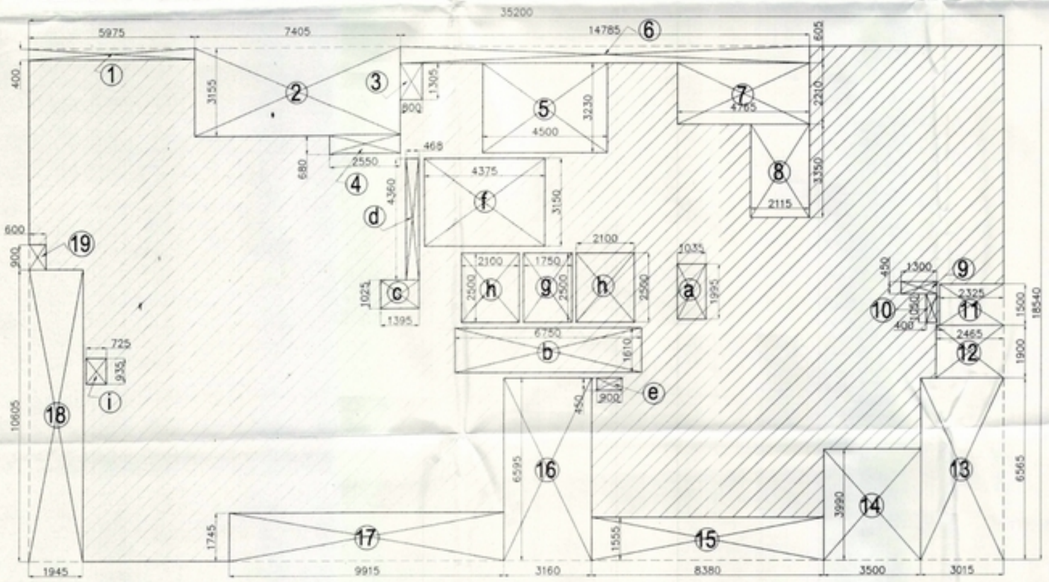

TOWER - 2 & 3
ENVELOPE OF SECOND FLOOR PLAN

DOOR SCHEDULE

SR. NO	TYPE	SIZE	DESCRIPTION	LINTEL HT. (IN MM)	QUANTITY	LOCATION
1	D	1200 X	SINGLE SWING	2400	04	MAIN DOOR
2	D1	900 X 2400	SINGLE SWING	2400	16	BEDROOM DOOR
3	D2	800 X 2400	SINGLE SWING	2400	32	TOILET, SERVANT ROOM, STORE
4	SD	3000 X 2400	SLIDING DOOR		02	LIVING, BEDROOM
5	SD1	2700 X 2400	SLIDING DOOR	2400	04	LIVING, BEDROOM
6	SD2	2400 X 2400	SLIDING DOOR	2400	10	BEDROOM
7	SD3	2300 X 2400	SLIDING DOOR	2400	02	FAMILY ROOM
8	SD4	2100 X 2400	SLIDING DOOR	2400	02	BEDROOM
9	SD5	1975 X 2400	SLIDING DOOR	2400	02	BEDROOM
10	SD6	1800 X 2400	SLIDING DOOR	2400	06	KITCHEN, DOUBLE HEIGHT LIVING
11	SD7	1500 X 2400	SLIDING DOOR	2400	06	KITCHEN, BEDROOM
12	SD8	1400 X 2400	SLIDING DOOR	2400	05	BEDROOM
13	SD9	1200 X 2400	SLIDING DOOR	2400	04	KITCHEN
14	SD10	1050 X 2400	SLIDING DOOR	2400	03	KITCHEN
15	FD	1000 X 2400	SINGLE SWING-FIRE DOOR	2400	04	STAIRCASE
16	OP	800 X 2400	OPENING	2400	04	KITCHEN
17	FD1	800 X 2400	DOUBLE SWING-FIRE DOOR	2400	08	ELEC. DUCT, FIRE DUCT

WINDOW SCHEDULE

SR. NO	TYPE	SIZE	DESCRIPTION	SILL LVL. (IN MM)	LINTEL HT. (IN MM)	QUANTITY	LOCATION
1	W1	2700 X 1800	SLIDING WINDOW	600	2400	05	DOUBLE HEIGHT LIVING
2	W2	2400 X 1800	SLIDING WINDOW	600	2400	02	
3	W3	2100 X 1800	SLIDING WINDOW	600	2400	05	DOUBLE HEIGHT LIVING
4	W4	1950 X 1800	SLIDING WINDOW	600	2400	05	ENTRANCE LOBBY
5	W5	1800 X 1800	SLIDING WINDOW	600	2400	05	LIVING
6	W6	1515 X 1800	SLIDING WINDOW	600	2400	03	DOUBLE HEIGHT ENTRANCE LOBBY
7	W7	1200 X 1800	SLIDING WINDOW	600	2400	04	BEDROOM
8	W8	1200 X 1400	SLIDING WINDOW	1000	2400	03	DINING
9	W9	900 X 1400	OPENABLE	1000	2400	04	STAIRCASE
10	W10	750 X 1200	OPENABLE	1200	2400	05	STAIRCASE
11	W11	600 X 1200	OPENABLE	1200	2400	26	TOILET

SECOND FLOOR AREA DETAIL (TOWER - 2)

LEGEND	BREADTH (B)		LENGTH (L)		NOS.		AREA IN SQM	SPACE USAGE
[A]	35.200	X	18.540	X	1	=	652.608	
				TOTAL		=	652.608	--- (I)
DEDUCTIONS								
LEGEND	BREADTH (B)		LENGTH (L)		NOS.		AREA IN SQM	SPACE USAGE
1	5.975	X	0.400	X	1	=	2.390	
2	7.405	X	3.155	X	1	=	23.363	
3	0.800	X	1.305	X	1	=	1.044	
4	2.550	X	0.680	X	1	=	1.734	
5	4.500	X	3.230	X	1	=	14.535	
6	14.785	X	0.605	X	1	=	8.945	
7	4.765	X	2.220	X	1	=	10.531	
8	2.115	X	3.350	X	1	=	7.085	
9	1.300	X	0.450	X	1	=	0.585	
10	0.400	X	1.050	X	1	=	0.420	OPEN AREA
11	2.325	X	1.500	X	1	=	3.488	
12	2.465	X	1.900	X	1	=	4.684	
13	3.015	X	6.565	X	1	=	19.793	
14	3.500	X	3.990	X	1	=	13.965	
15	8.380	X	1.555	X	1	=	13.031	
16	3.160	X	6.595	X	1	=	20.840	
17	9.915	X	1.745	X	1	=	17.302	
18	1.945	X	10.605	X	1	=	20.627	
19	0.600	X	0.900	X	1	=	0.540	
				TOTAL		=	184.901	--- (II)
NETT ENVELOPE ON FLOOR (I - II)						=	467.707	--- (III)
SERVICES AREA								
LEGEND	BREADTH (B)		LENGTH (L)		NOS.		AREA IN SQM	SPACE USAGE
a	1.035	X	1.995	X	1	=	2.065	SER. SHAFT
b	6.750	X	1.610	X	1	=	10.868	LIFT LOBBY
c	1.395	X	1.025	X	1	=	1.430	SER. SHAFT
d	0.468	X	4.360	X	1	=	2.040	LIFT WELL
e	0.900	X	0.450	X	1	=	0.405	LIFT LOBBY
f	4.375	X	3.150	X	1	=	13.781	FIRE STAIRCASE
g	1.750	X	2.500	X	1	=	4.375	LIFT WELL
h	2.100	X	2.500	X	2	=	10.500	LIFT WELL
i	0.725	X	0.935	X	1	=	0.678	SER. SHAFT
TOTAL SECVICE AREA						=	46.142	--- (IV)
NET FAR ON FLOOR			(III) - (IV)			=	421.566	FAR
TOWER (3) AREA IS SAME AS TOWER (2) AREA						=	421.566	FAR

PROJECT	TITLE	JOB.NO.	DATE	DRN. BY	ARCHITECT'S SIGN.	OWNER'S SIGN	CONSULTANT
PROPOSED GROUP HOUSING BUILDING ON PLOT NO.GH-01/C, SEC - 168 NOIDA FOR.- SUNWORLD RESIDENCY PVT LTD.	REV. SUBMISSION DRAWING	1281	25 - 05 - 15	SANDEEP	RAJIV GOEL CA/76/2361	For SUNWORLD RESIDENCY PVT. LTD. Authorised Signatory	R.N.Gupta & Associates Consulting Engineers, Architects & Valuers E - 1, Sector-55, Noida Phones - (+120) 4321556 email-info@rngcorp.com
	SECOND FLOOR PLAN & AREA ENVELOPE CALCULATION (TOWER - 2 & 3)	DR.NO. 06	NORTH	CHKD. BY G.S.B.			

6

2017/III-268/954

Plan for proposed Building is as per Byelaws submitted for approval Please.

Architect