



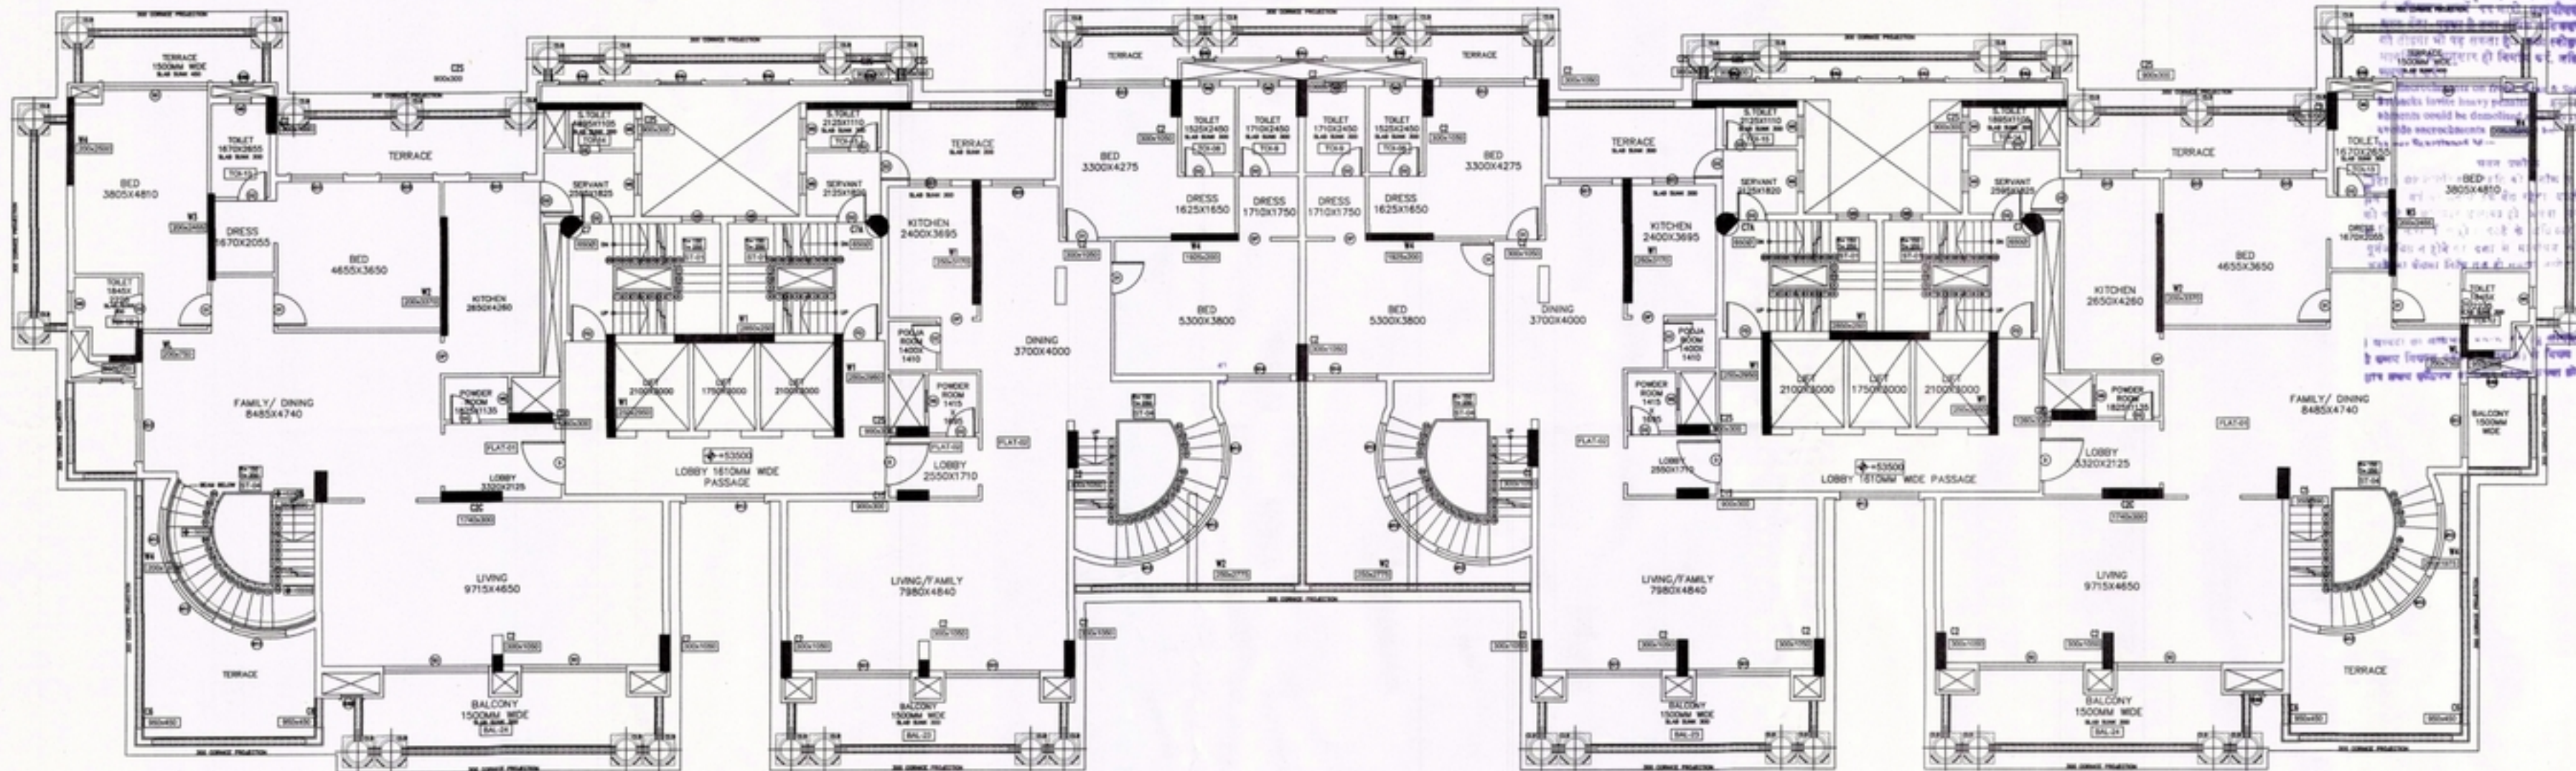

TOWER - 2
17TH FLOOR PLAN

TOWER - 3
17TH FLOOR PLAN

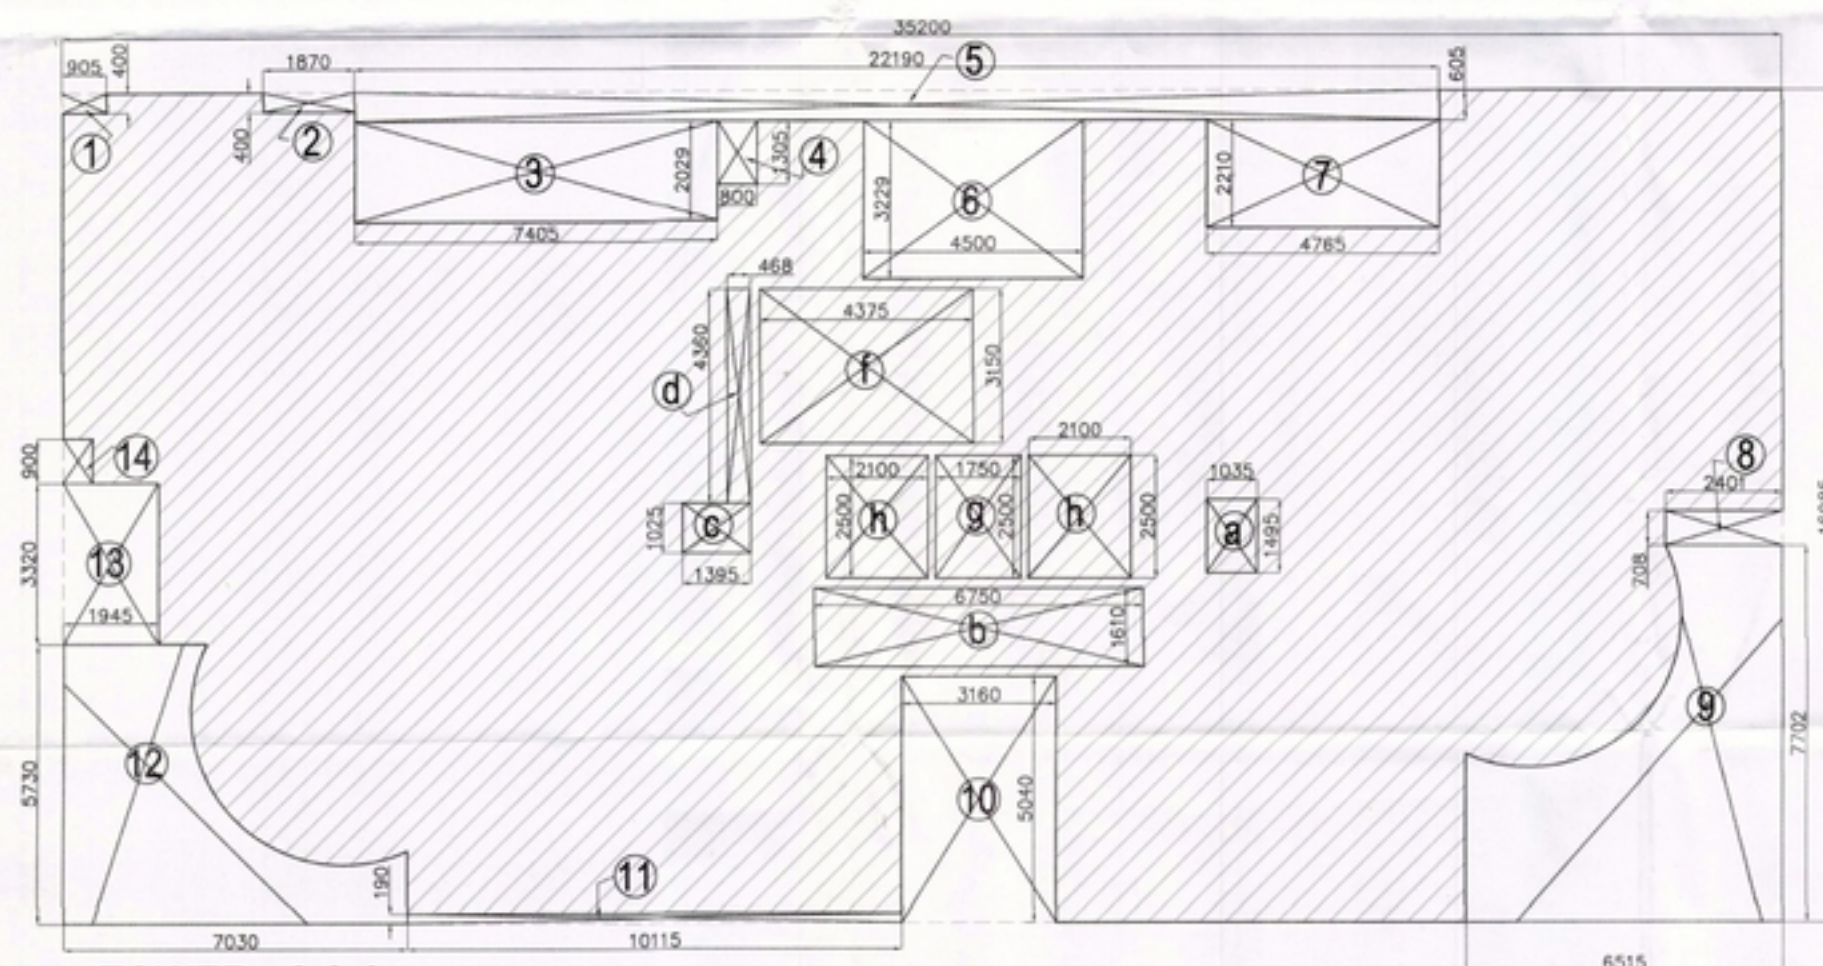

TOWER - 2 & 3
ENVELOPE OF 17TH FLOOR PLAN



SRL NO	TYPE	SIZE	DESCRIPTION	LINTEL HT. (IN MM)	QUANTITY	LOCATION
1	D1	1200 X 2400	SINGLE DOOR	2400	04	MAIN DOOR
2	D1	800 X 2400	SINGLE DOOR	2400	08	BEDROOM DOOR
3	D1	800 X 2400	SINGLE DOOR	2400	02	TOILET, SERVANT ROOM, STORE
4	D1	1800 X 2400	SLOING DOOR	2400	04	LIVING, BEDROOM
5	D1	2700 X 2400	SLOING DOOR	2400	04	LIVING, BEDROOM
6	D1	2400 X 2400	SLOING DOOR	2400	10	BEDROOM
7	D1	2700 X 2400	SLOING DOOR	2400	02	BEDROOM, FAMILY ROOM
8	D1	1800 X 2400	SLOING DOOR	2400	02	BEDROOM, KITCHEN
9	D1	1800 X 2400	SLOING DOOR	2400	08	KITCHEN, BEDROOM
10	D1	1400 X 2400	SLOING DOOR	2400	02	BEDROOM
11	D1	1200 X 2400	SLOING DOOR	2400	02	KITCHEN
12	D1	1800 X 2400	SLOING DOOR	2400	02	KITCHEN
13	D1	1800 X 2400	SLOING DOOR	2400	04	STAIRCASE
14	GP	800 X 2400	OPENING	2400	04	KITCHEN
15	FE1	800 X 2400	DOUBLE SWING-FIRE DOOR	2400	08	ELEC. DUCT, FIRE DUCT
16	FE2	400 X 2400	SINGLE SWING-FIRE DOOR	2400	08	A.C. DUCT
17	D1	1800 X 2400	DOUBLE DOOR	2400	04	PENTHOUSE STAIRCASE DOOR

SRL NO	TYPE	SIZE	DESCRIPTION	BILL LVL. (IN MM)	LINTEL HT. (IN MM)	QUANTITY	LOCATION
1	W1	2700 X 1800	SLOING WINDOW	800	2400	02	DOUBLE HEIGHT LIVING
2	W2	2400 X 1800	SLOING WINDOW	800	2400	02	DOUBLE HEIGHT LIVING
3	W3	2700 X 1800	SLOING WINDOW	800	2400	02	DOUBLE HEIGHT LIVING
4	W4	1800 X 1800	SLOING WINDOW	800	2400	02	LIVING, ENTRANCE LOBBY
5	W5A	1800 X 2000	SLOING WINDOW	800	2400	02	LIVING, ENTRANCE LOBBY
6	W6	1800 X 1800	SLOING WINDOW	800	2400	02	BEDROOM, ENTRANCE LOBBY
7	W7	1800 X 1800	SLOING WINDOW	800	2400	02	BEDROOM, ENTRANCE LOBBY
8	W8A	1800 X 2700	SLOING WINDOW	800	2400	02	BEDROOM, ENTRANCE LOBBY
9	W9	1200 X 1400	SLOING WINDOW	800	2400	02	DINING
10	W10	800 X 1400	OPENABLE	1000	2400	04	STAIRCASE
11	W11	800 X 1200	OPENABLE	1200	2400	02	TOILET
12	W12	1800 X 1800	FIXED GLAZING	200	1800	12	PENT HOUSE STAIRCASE
13	W13	1800 X 1800	FIXED GLAZING	800	2400	08	TERRACE LVL, STAIRCASE
14	W14	2700 X 2400	SLOING WINDOW	800	2400	10	LIFT SHAFT
15	W15	1200 X 1200	GRD JLY	1200	2400	02	TOILET DUCT / VOID
16	W16	800 X 1200	GRD JLY	1200	2400	02	TOILET DUCT
17	W17	1700 X 4000	GRD JLY	1200	4000	02	TOILET DUCT / VOID
18	W18	2700 X 8000	GRD JLY	1200	8000	02	TOILET DUCT
19	W19	400 X 800	GRD JLY	1800	2400	02	A.C. DUCT
20	W20	800 X 4000	GRD JLY	1200	4000	02	TOILET DUCT
21	W21	1800 X 4000	GRD JLY	1400	4000	02	UTILITY
22	W22	1200 X 2700	GRD JLY	1200	2700	02	TOILET DUCT
23	W23	1200 X 4000	GRD JLY	1200	4000	02	TOILET DUCT
24	W24	2000 X 7000	GRD JLY	1200	7000	02	TOILET DUCT
25	W25	800 X 1800	GRD JLY	1800	1800	02	TOILET GROUND & 1ST FLOOR
26	W26	1200 X 0	GRD JLY	800	2400	02	VOID

LEGEND	BREADTH (B)	LENGTH (L)	NOS.	AREA IN SQM	SPACE USAGE
[A]	35.200	X	16.985	X 1 =	597.872
TOTAL =					597.872 --- (I)

LEGEND	BREADTH (B)	LENGTH (L)	NOS.	AREA IN SQM	SPACE USAGE
1	0.905	X	0.400	X 1 =	0.362
2	1.870	X	0.400	X 1 =	0.748
3	7.405	X	2.029	X 1 =	15.025
4	0.800	X	1.305	X 1 =	1.044
5	22.190	X	0.605	X 1 =	13.425
6	4.500	X	3.229	X 1 =	14.531
7	4.765	X	2.210	X 1 =	10.531
8	2.401	X	0.708	X 1 =	1.700
9	p. line area =	32.390	X 1 =	32.390	
10	3.160	X	5.040	X 1 =	15.926
11	10.115	X	0.190	X 1 =	1.922
12	p. line area =	22.490	X 1 =	22.490	
13	1.945	X	3.320	X 1 =	6.457
14	0.600	X	0.900	X 1 =	0.540
TOTAL =					137.090 --- (II)
NETT ENVELOPE ON FLOOR (I - II)					460.782 --- (III)

LEGEND	BREADTH (B)	LENGTH (L)	NOS.	AREA IN SQM	SPACE USAGE
a	1.035	X	1.995	X 1 =	2.065 SER. SHAFT
b	6.750	X	1.610	X 1 =	10.868 LIFT LOBBY
c	1.395	X	1.025	X 1 =	1.430 SER. SHAFT
d	0.468	X	4.360	X 1 =	2.040 SER. SHAFT
f	4.375	X	3.150	X 2 =	27.563 FIRE STAIRCASE
TOTAL SERVICE AREA					43.965 --- (IV)
NET FAR, ON FLOOR (III) - (IV)					416.816 FAR
TOWER (3) AREA IS SAME AS TOWER (2) AREA					416.816 FAR

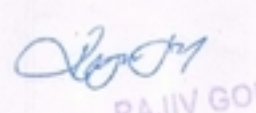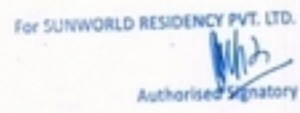PROJECT	TITLE	JOB.NO.	DATE	DRN. BY	ARCHITECT'S SIGN.	OWNER'S SIGN	CONSULTANT
PROPOSED GROUP HOUSING BUILDING ON PLOT NO.GH-01/C, SEC - 168 NOIDA FOR.- SUNWORLD RESIDENCY PVT LTD.	REV. SUBMISSION DRAWING	1281	25 - 05 - 15	SANDEEP	 RAJIV GOEL DATE/2021	 For SUNWORLD RESIDENCY PVT. LTD. Authorised Signatory	R.N.Gupta & Associates Consulting Engineers, Architects & Valuers E - 1, Sector-55, Noida Phones - (+120) 4321556 email-info@rngcorp.com
	17TH FLOOR PLAN & AREA ENVELOPE CALCULATION (TOWER - 2 & 3)	DR.NO.	NORTH	CHKD. BY			
		08		G.S.B.			