




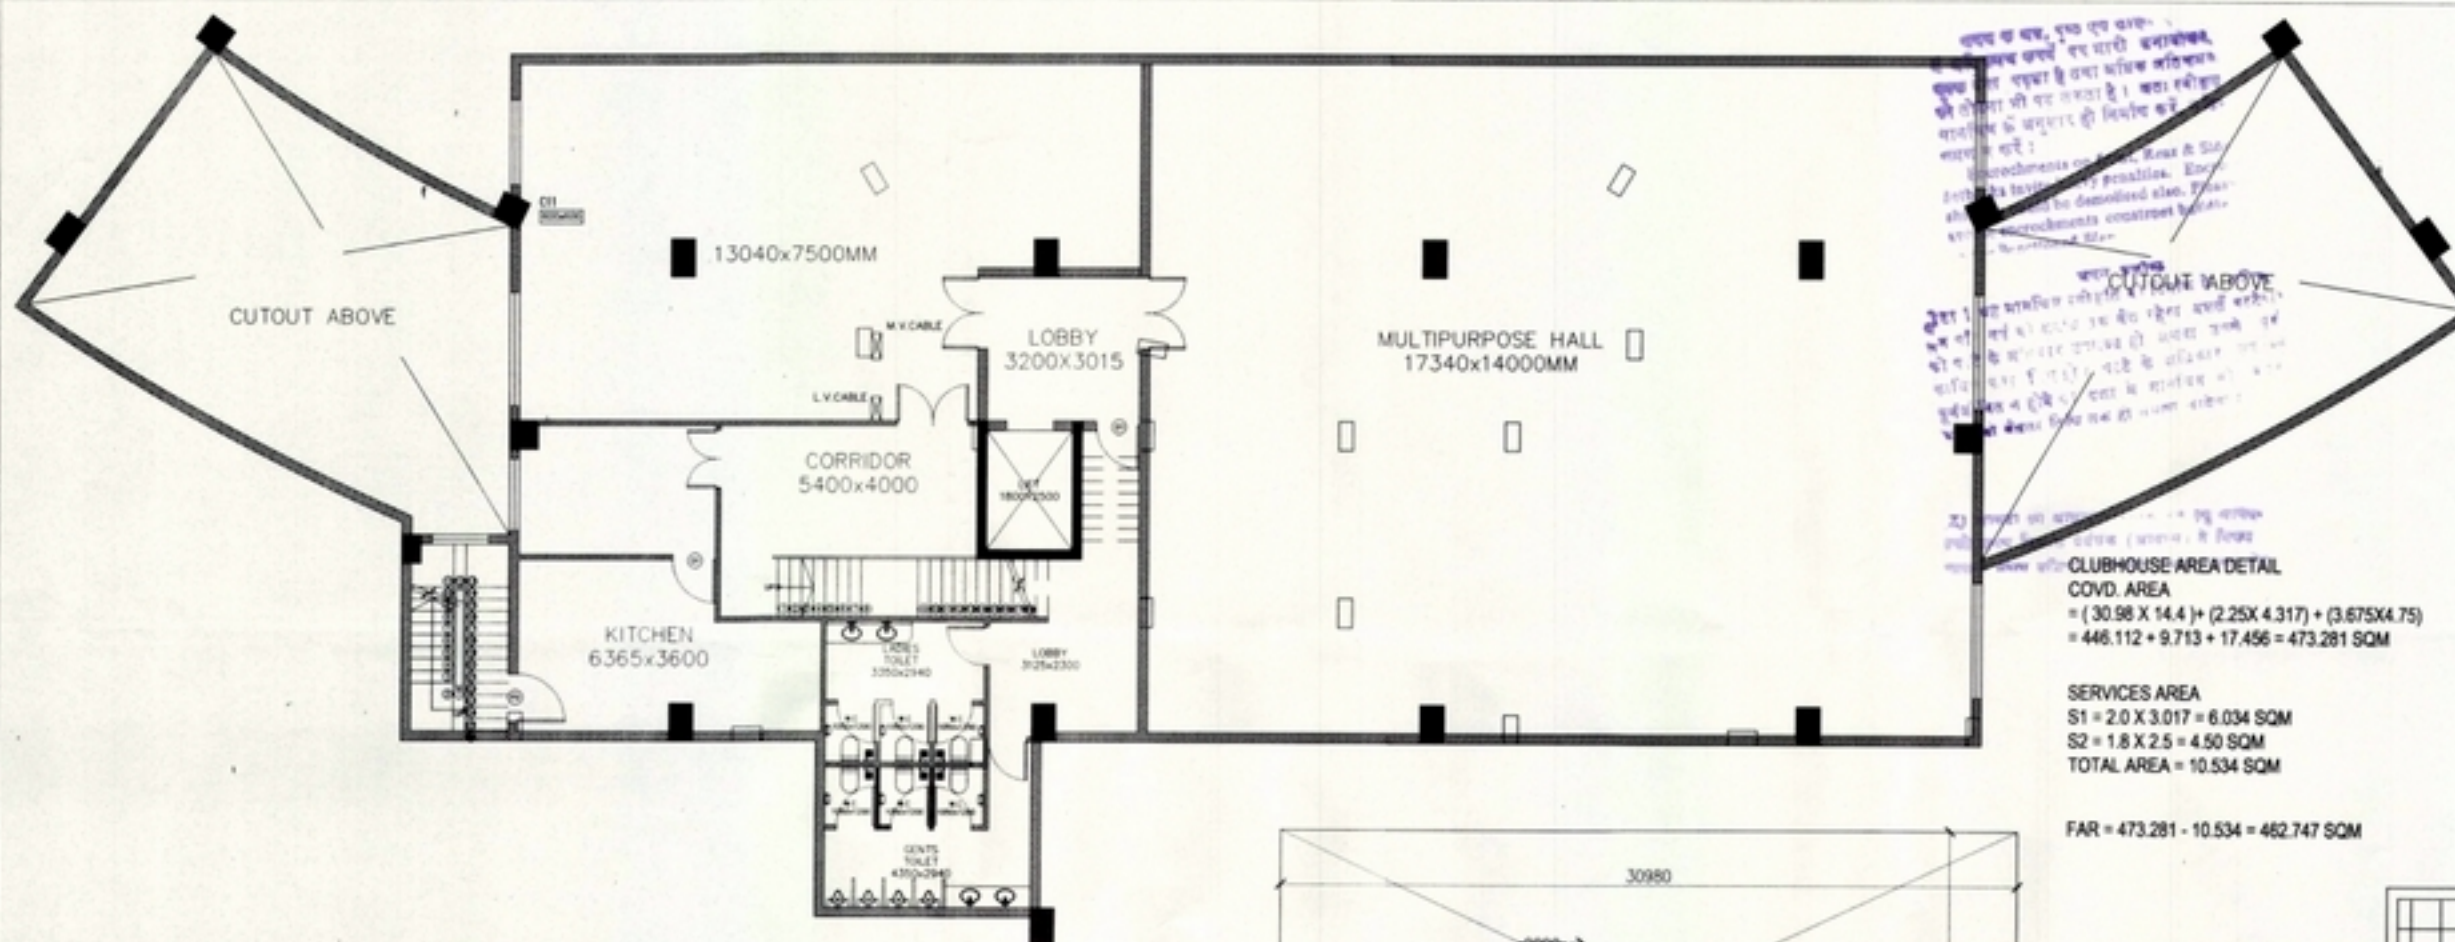


BASEMENT PLAN OF CLUBHOUSE

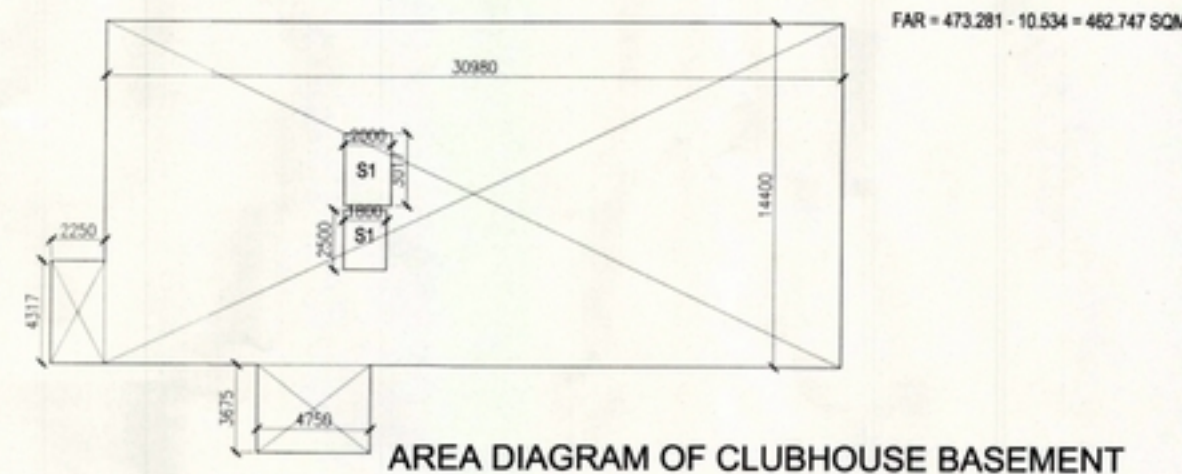


AREA DIAGRAM OF CLUBHOUSE BASEMENT

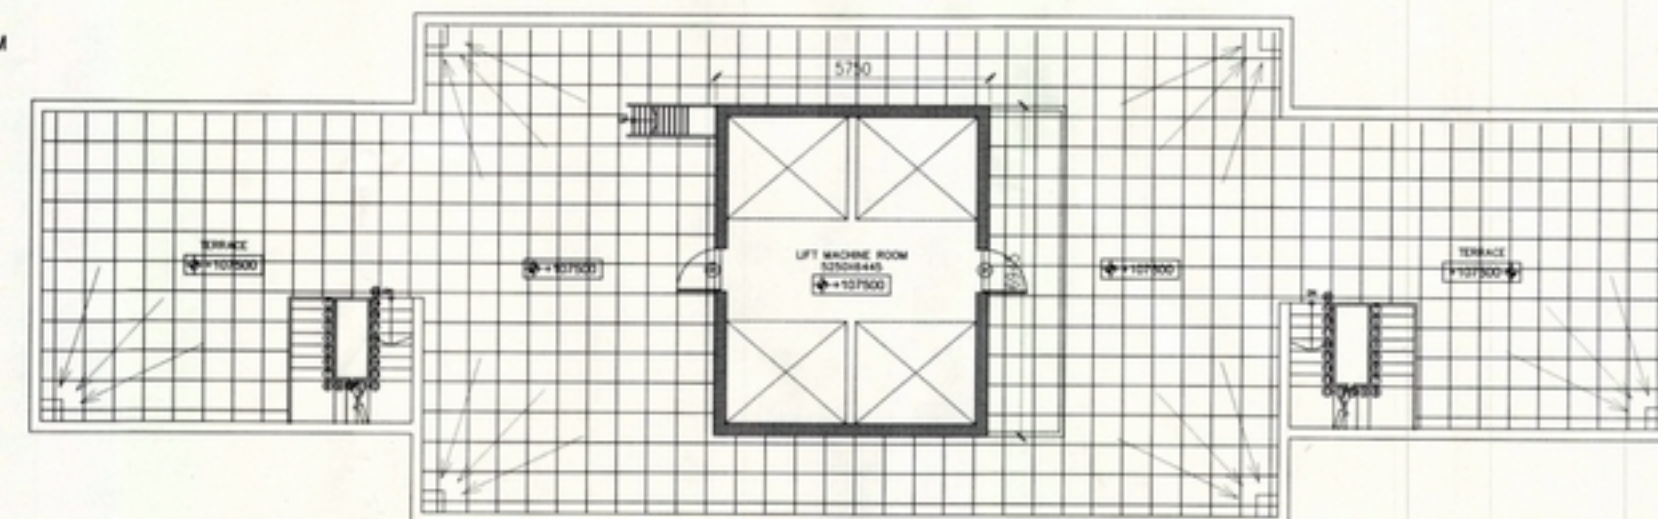

TERRACE FLOOR PLAN

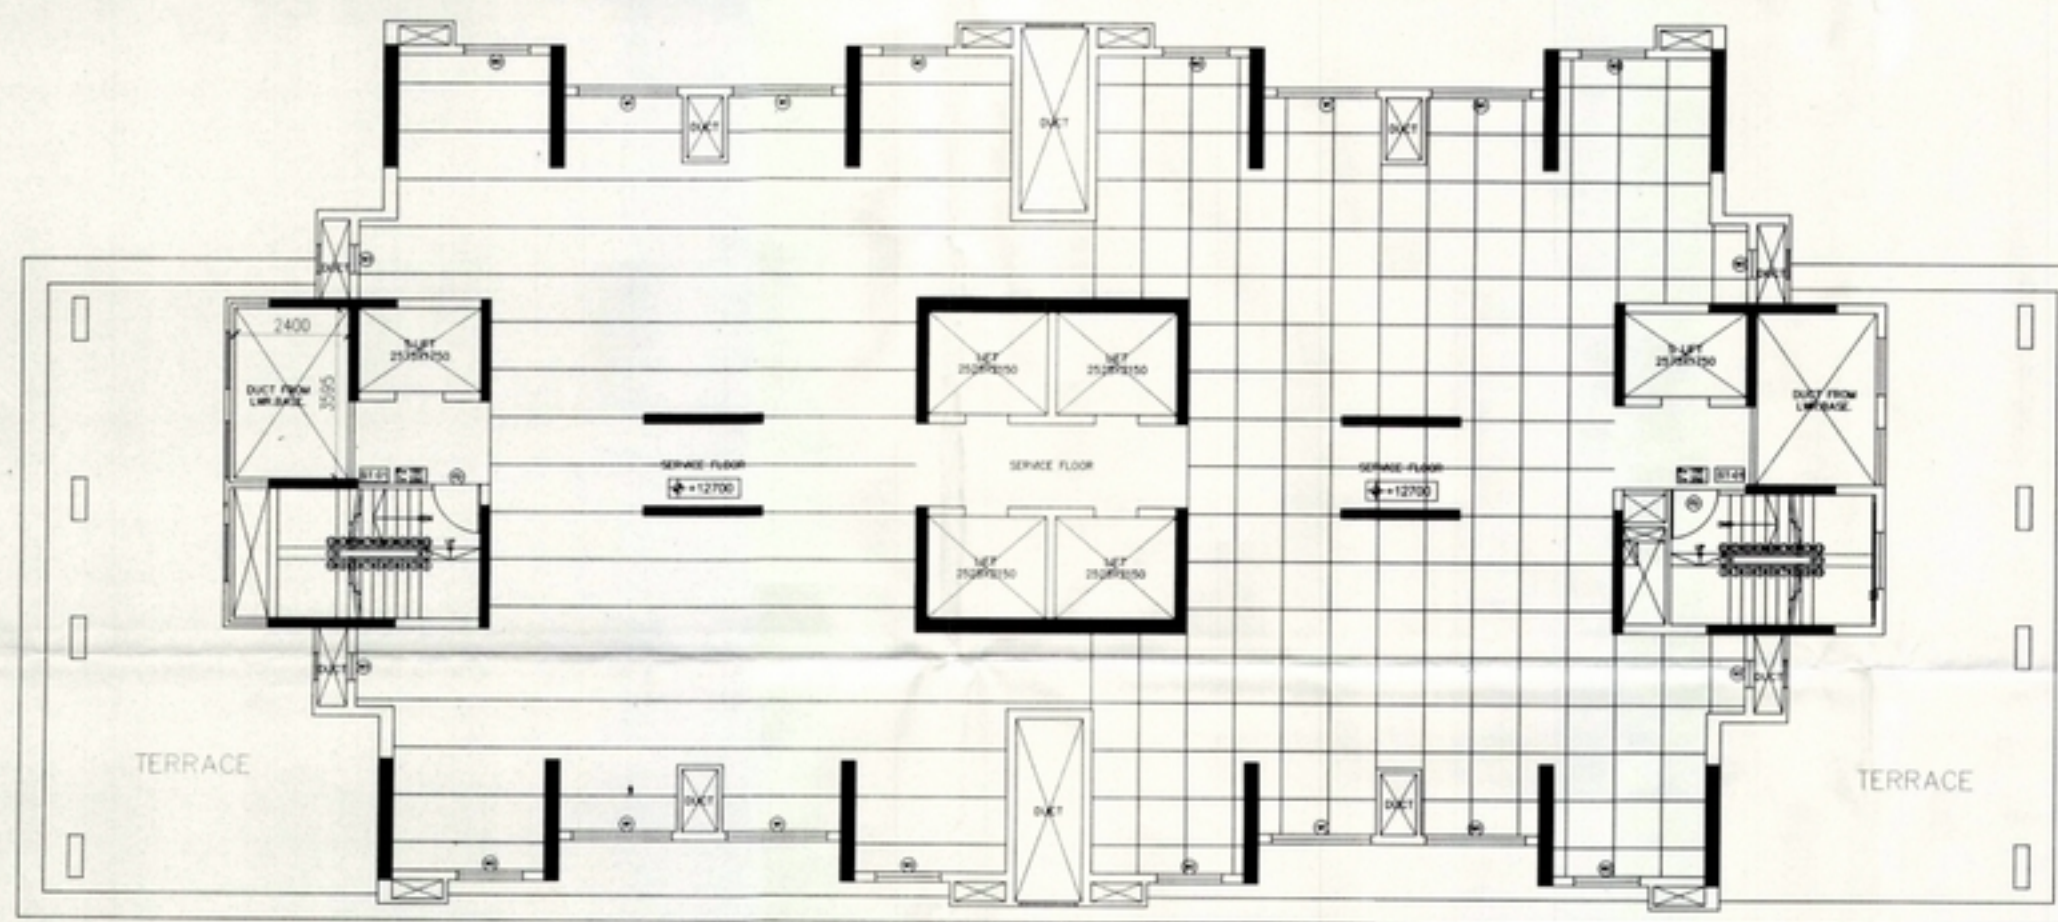

SERVICE FLOOR PLAN

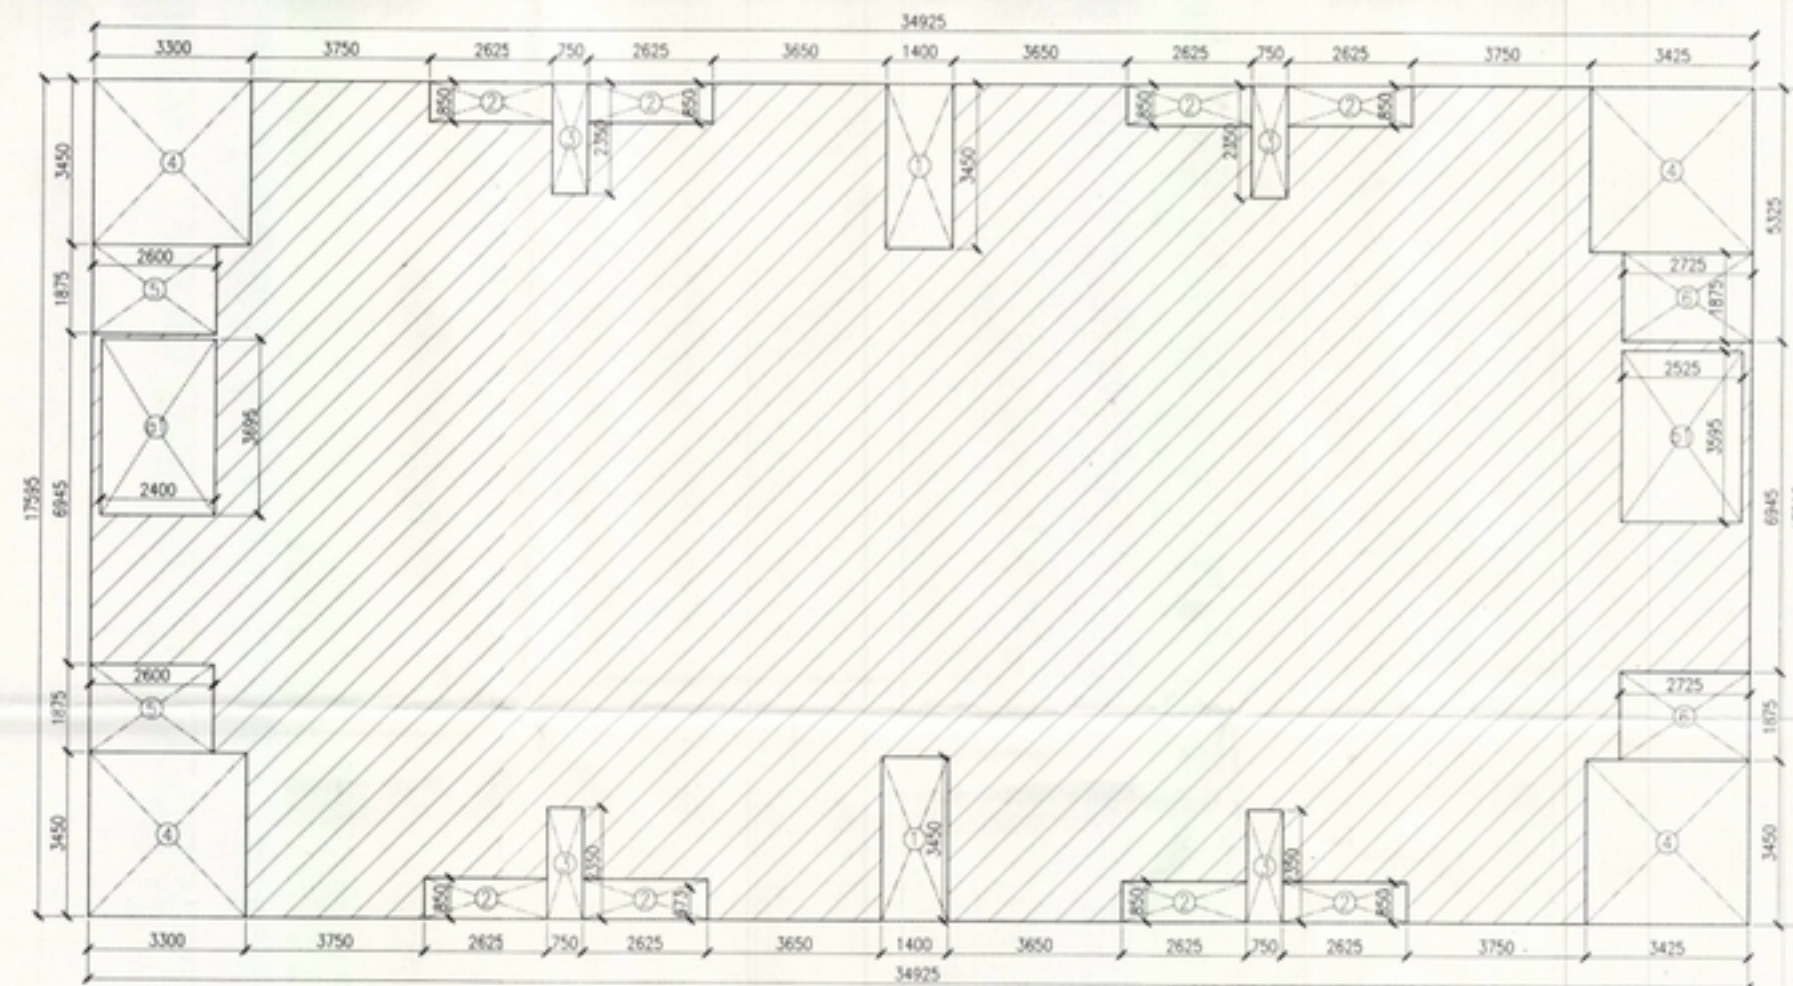

ENVELOPE OF SERVICE FLOOR

SERVICE FLOOR COVERED AREA DETAIL (TOWER - 10)					
LEGEND	BREADTH (B)	LENGTH (L)	NOS.	AREA IN SQM	SPACE USAGE
[A]	34.925	X	17.595	X 1	= 614.505
TOTAL				=	614.505
DEDUCTIONS					
LEGEND	BREADTH (B)	LENGTH (L)	NOS.	AREA IN SQM	SPACE USAGE
1	1.400	X	3.950	X 2	= 11.060
2	2.625	X	0.850	X 8	= 17.850
3	0.750	X	2.350	X 4	= 7.050
4	3.300	X	3.450	X 4	= 45.540
5	2.600	X	1.875	X 2	= 9.750
6	2.725	X	1.875	X 2	= 10.219
TOTAL DEDUCTIONS				=	101.469
NETT. ENVELOPE OF FLOOR (I - II)				=	513.037
CUTOUTS					
LEGEND	BREADTH (B)	LENGTH (L)	NOS.	AREA IN SQM	SPACE USAGE
a1	2.400	X	3.595	X 1	= 8.628
b1	2.525	X	3.595	X 1	= 9.077
TOTAL				=	17.705
TOTAL NON F.A.R				=	495.331
(III) - (IV)				=	NON - FAR

PROJECT
PROPOSED GROUP HOUSING BUILDING
ON PLOT NO.GH-01/C, SECTOR - 168 NOIDA
FOR.- SUNWORLD RESIDENCY PVT LTD.

TITLE
REV. SUBMISSION DRAWING
SERVICE & TERRACE FLOOR PLAN
(TOWER - 10)

JOB.NO.
DR.NO.
33

DATE
03 - 06 - 15
NORTH

DRN. BY
SANDEEP
CHKD. BY
G.S.B.

ARCHITECT'S SIGN.
RAJIV GOEL
CA/78/2381

OWNER'S SIGN
For SUNWORLD RESIDENCY PVT. LTD.
Authorized Signatory

CONSULTANT
R.N.Gupta & Associates
Consulting Engineers, Architects & Valuers
E - 1, Sector-55, Noida
Phones - (+120) 4321556
email-info@rngcorp.com