
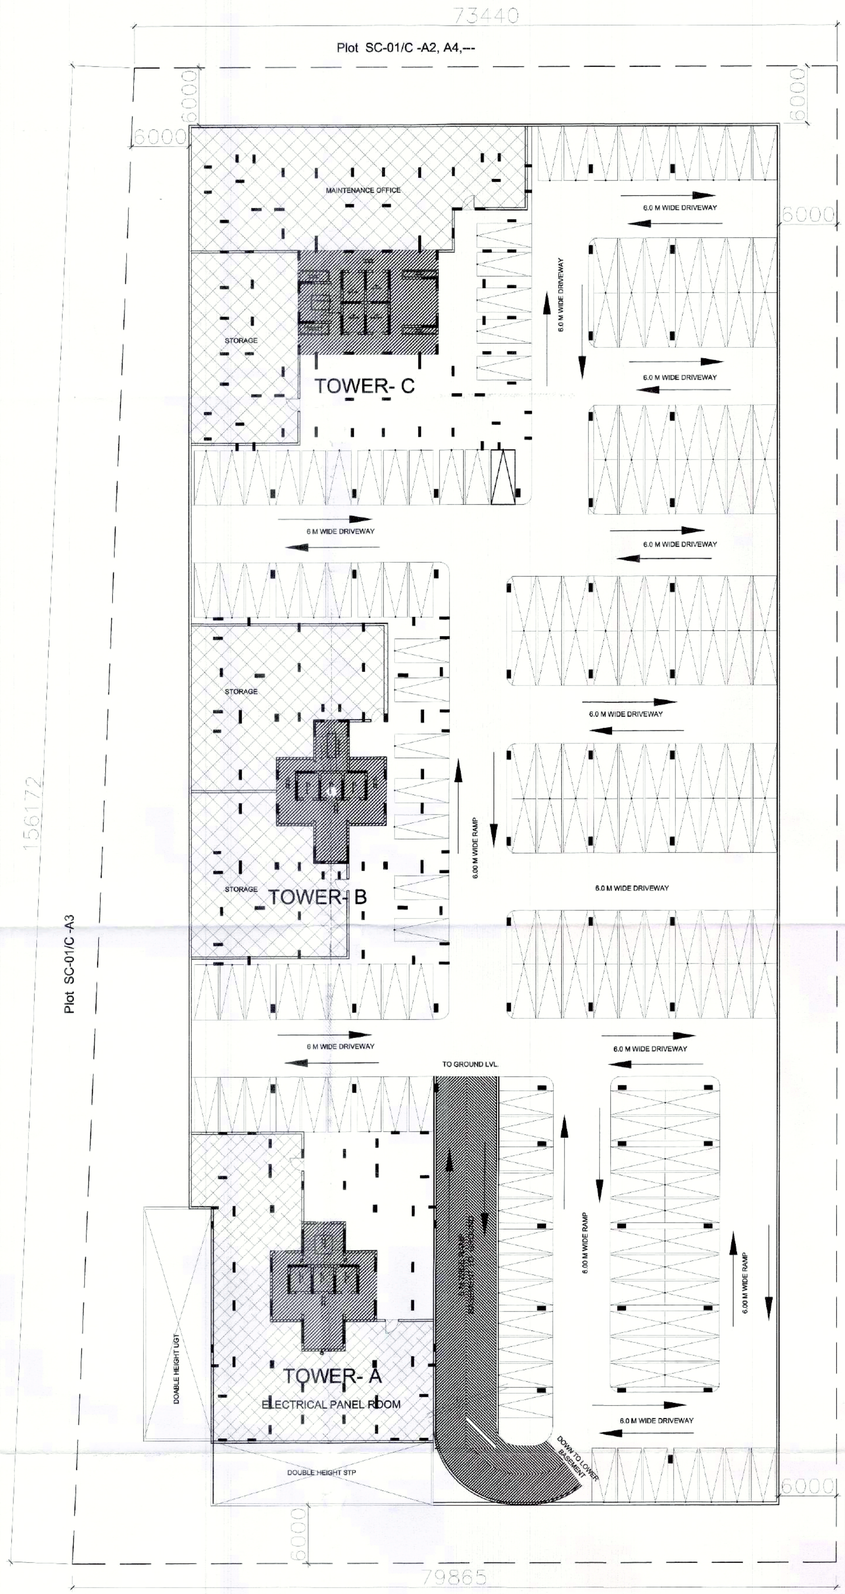


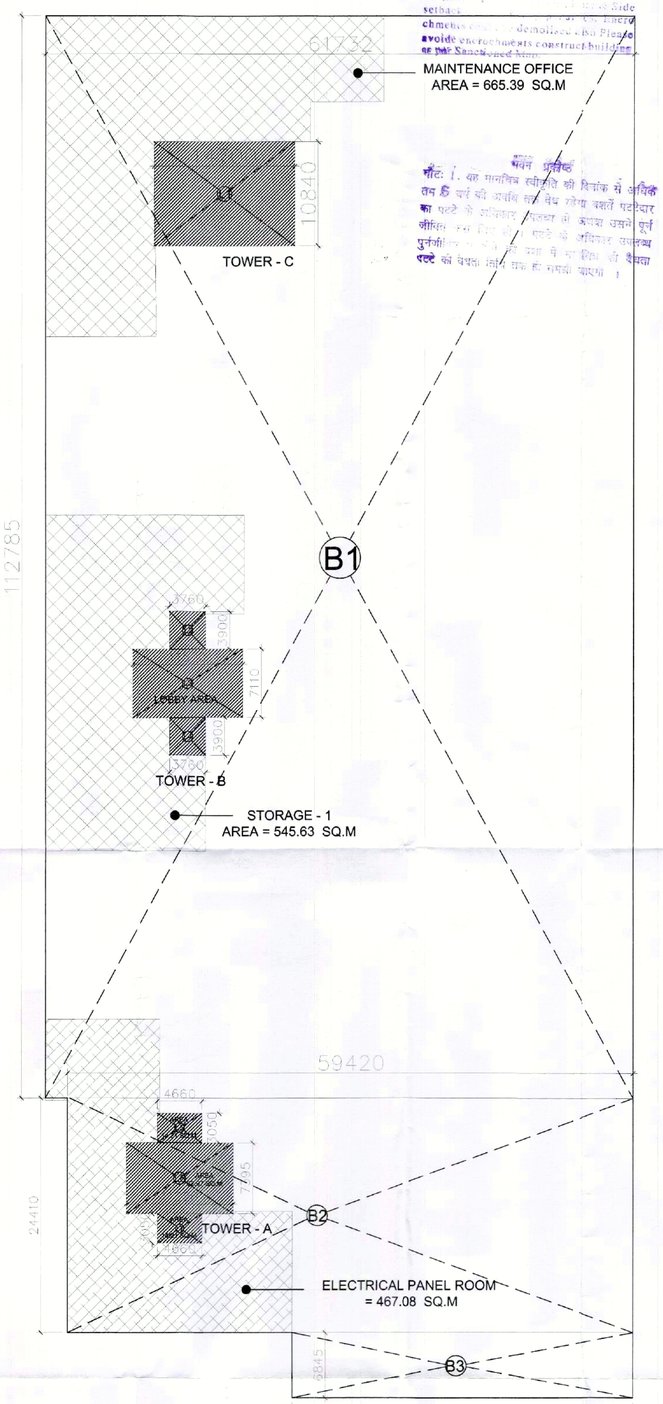

UPPER BASEMENT AREA CALCULATION									
		L		B		Nos.		AREA (SQ.M.)	
B1	61.732	X	112.785	X	1	=	6962.444		
B2	59.420	X	24.41	X	1	=	1450.442		
B3	35.855	X	6.845	X	1	=	245.427		
	TOTAL BASEMENT AREA					=	8658.313		A
DEDUCTION FOR CAR PARKNG AREA									
L1	14.700	X	10.840	X	1	=	159.348		
L2	3.760	X	3.900	X	1	=	14.664		
L3	11.520	X	7.110	X	1	=	81.907		
L4	3.760	X	3.900	X	1	=	14.664		
L5	4.660	X	3.050	X	1	=	14.213		
L6	11.220	X	7.395	X	1	=	82.972		
L7	4.660	X	3.050	X	1	=	14.213		
							381.981		B
1	STORAGE -1					=	545.630		
2	MANTAINCE OFFICE					=	665.390		
							1211.020		C
SERVICES AREA 15%									
1	ELECTRICAL PANEL ROOM						467.080		D
TOTAL DEDUCTION FOR CAR PARKING AREA (B+C+D)							2060.081		E
NET BASEMENT AREA (A-E)						=	6598.232		
PROVIDED PARKING IN BASEMENT						=	(COVRD AREA)/30		
						=	6598.232 / 30		
						=	219.941		
						=	SAY 220 ECS		

AREA DEDUCTION FOR PARKING

SERVICES AREA (15%)

FOR STORAGE

Map for proposed Building is as per Bye Laws. Submitted for approval please.

Architect

PROPOSED SPORTS CITY PROJECT BUILDING AT PLOT NO:-SC-01/C-A8 SECTOR -150, NOIDA U.P

OWNER :-

M/S ABET BUILDCON PVT. LTD.

ARCHITECT'S SIGN.	OWNER'S SIGN
RAJIV GOEL CA/76/2505	ABET BUILDCON PVT. LTD. Authorised Signatory

TITLE	SUBMISSION DRAWING		
DWG.	UPPER BASEMENT LVL PLAN &AREA CALCULATION		
DATE	22- OCT. 2018	REVISION	
DRN. BY		CHKD. BY	
DR.NO.	SIPL/A8/S-04	SHEET NO.	S-04