
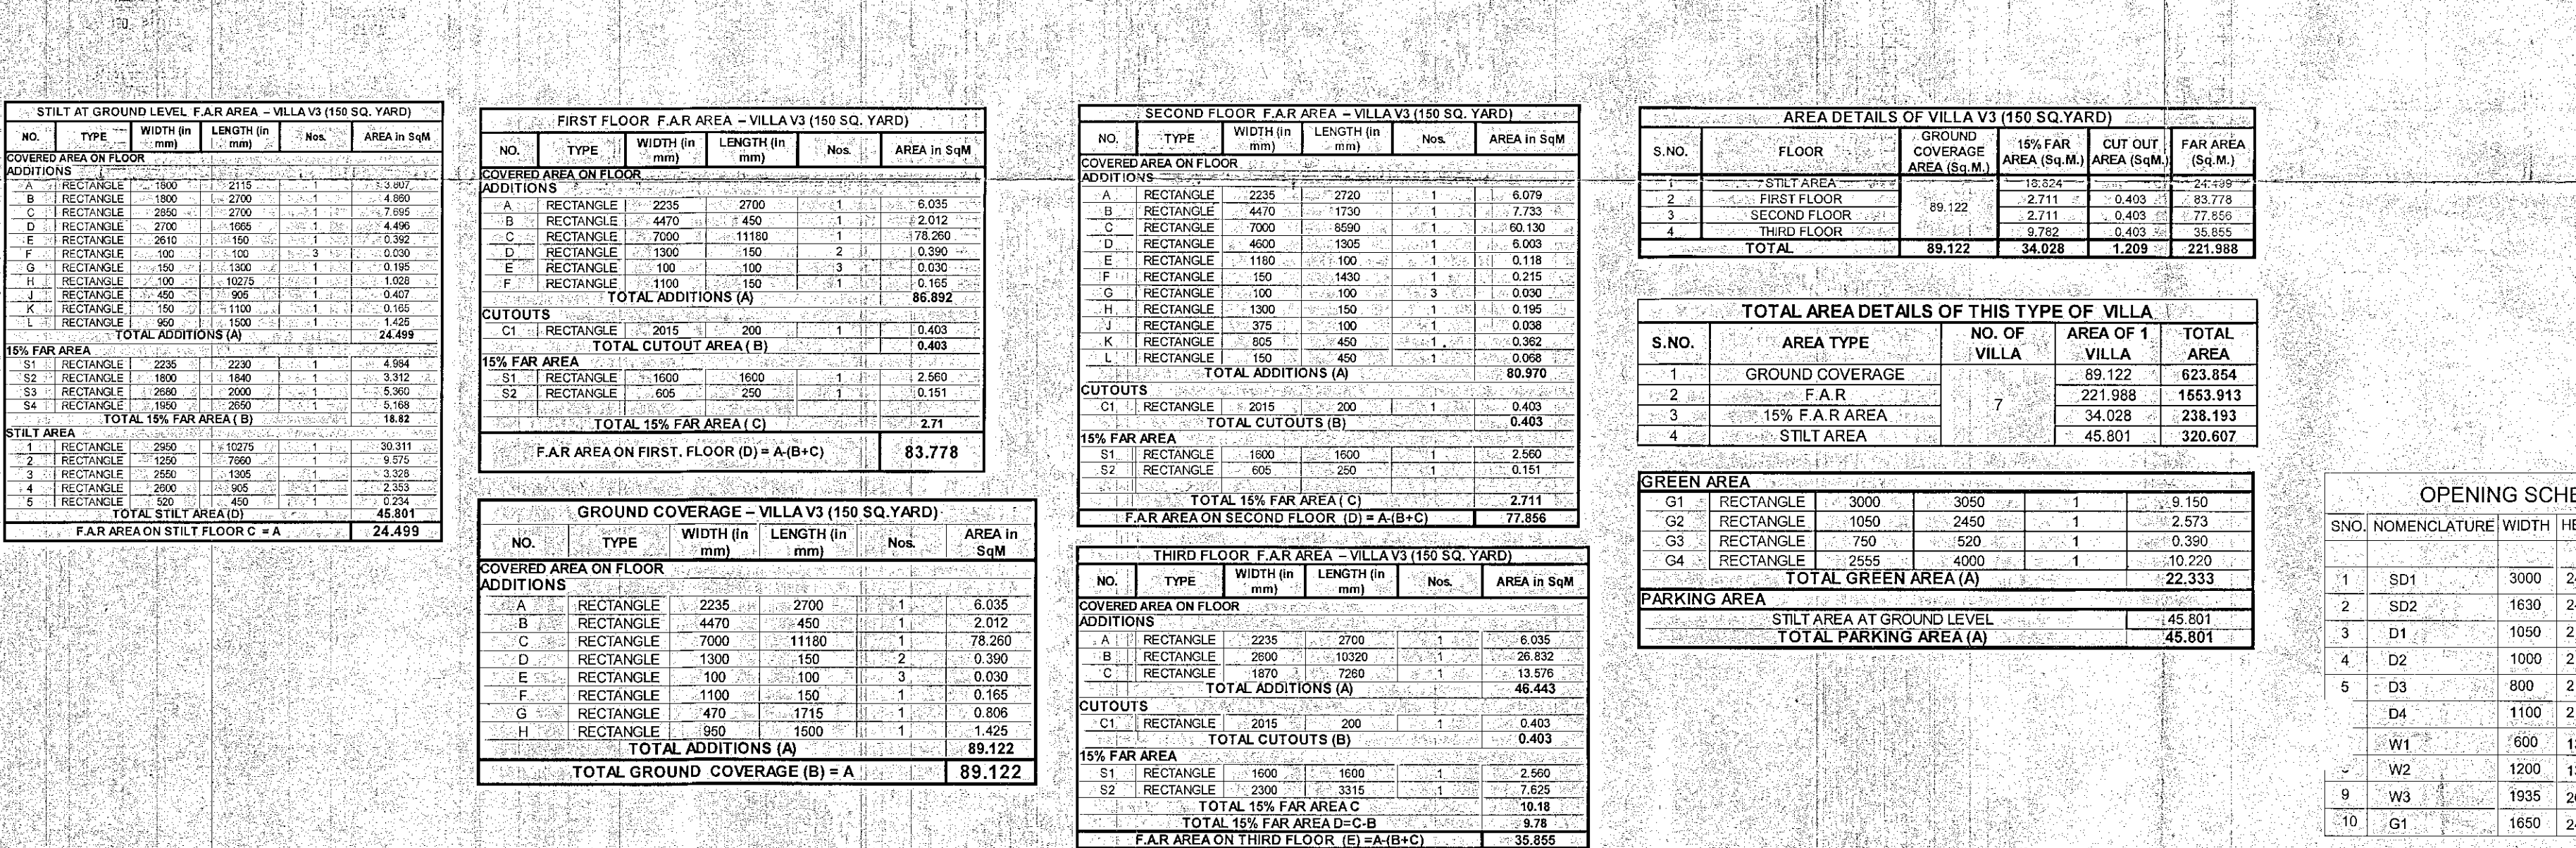


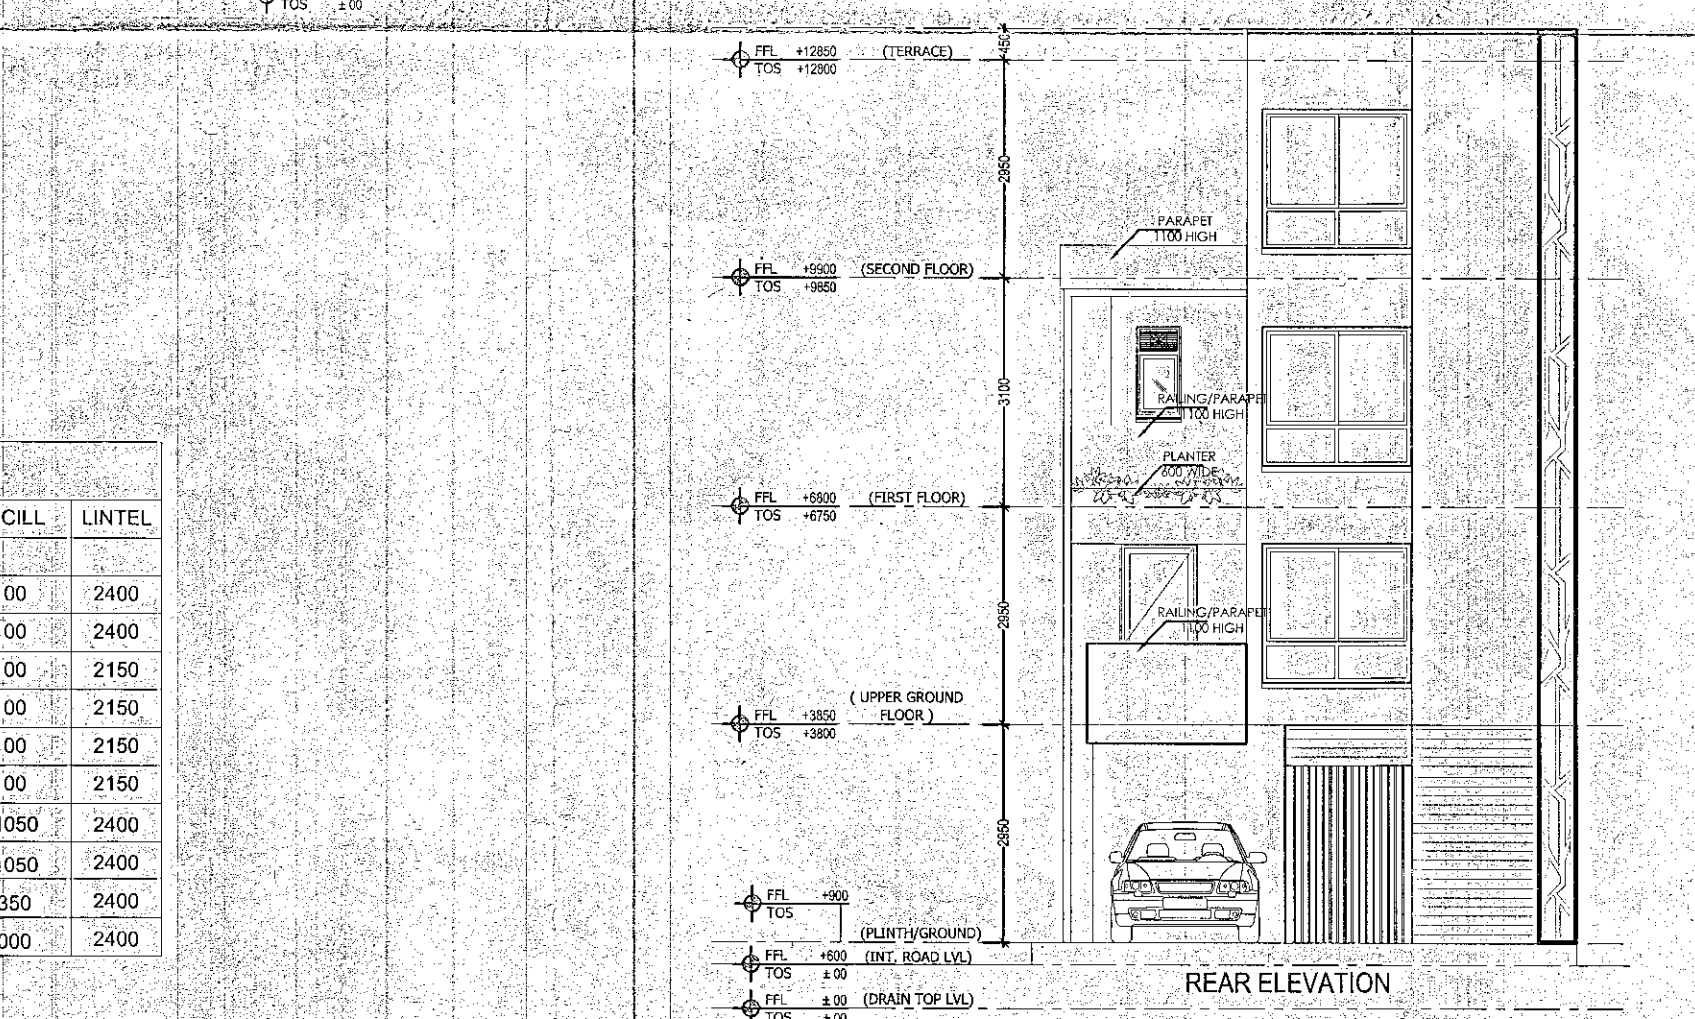

<p>Key Plan</p>	
<p>Architects Signature</p> <p><i>(Signature)</i> Labib Alam, Architect Council of Architecture Registration No.: CA/2001/27447</p>	
<p>Owner's Signature</p> <p><i>(Signature)</i> AR LANDCRAFT LLP <i>(Signature)</i> Authorised Signatory</p>	
<p>Clients</p> <p>M/S AR Landcraft LLP</p>	
<p>Services Consultant</p> <p>Consummate Engineering Services (P) Ltd. Noida Office : B - 67, Sector - 67, Noida - 201 301 e mail : mail@cespl.in</p>	
<p>Architects</p> <p>ARCOP ASSOCIATES A-15, PAMPOSH ENCLAVE New Delhi-110 048</p>	
<p>Project title</p> <p>PROPOSED RECREATIONAL ENTERTAINMENT PARK AT PLOT NO. REP.1 SECTOR - 27 GREATER NOIDA, (U.P.) BELONGING TO M/S A R LANDCRAFT LLP</p>	
<p>Drawing Title VILLA V3 (150SQ. YD.) PLAN,SECTION,ELEVATION & AREA CHART (TYPE-5)</p>	
<p>Job No.</p>	
<p>Drawing No.</p>	
<p>Drawn ASHOK</p>	
<p>Checked LABIB</p>	
<p>Date 1.1.100</p>	
<p>Scale 0</p>	
<p>Revisions</p>	