
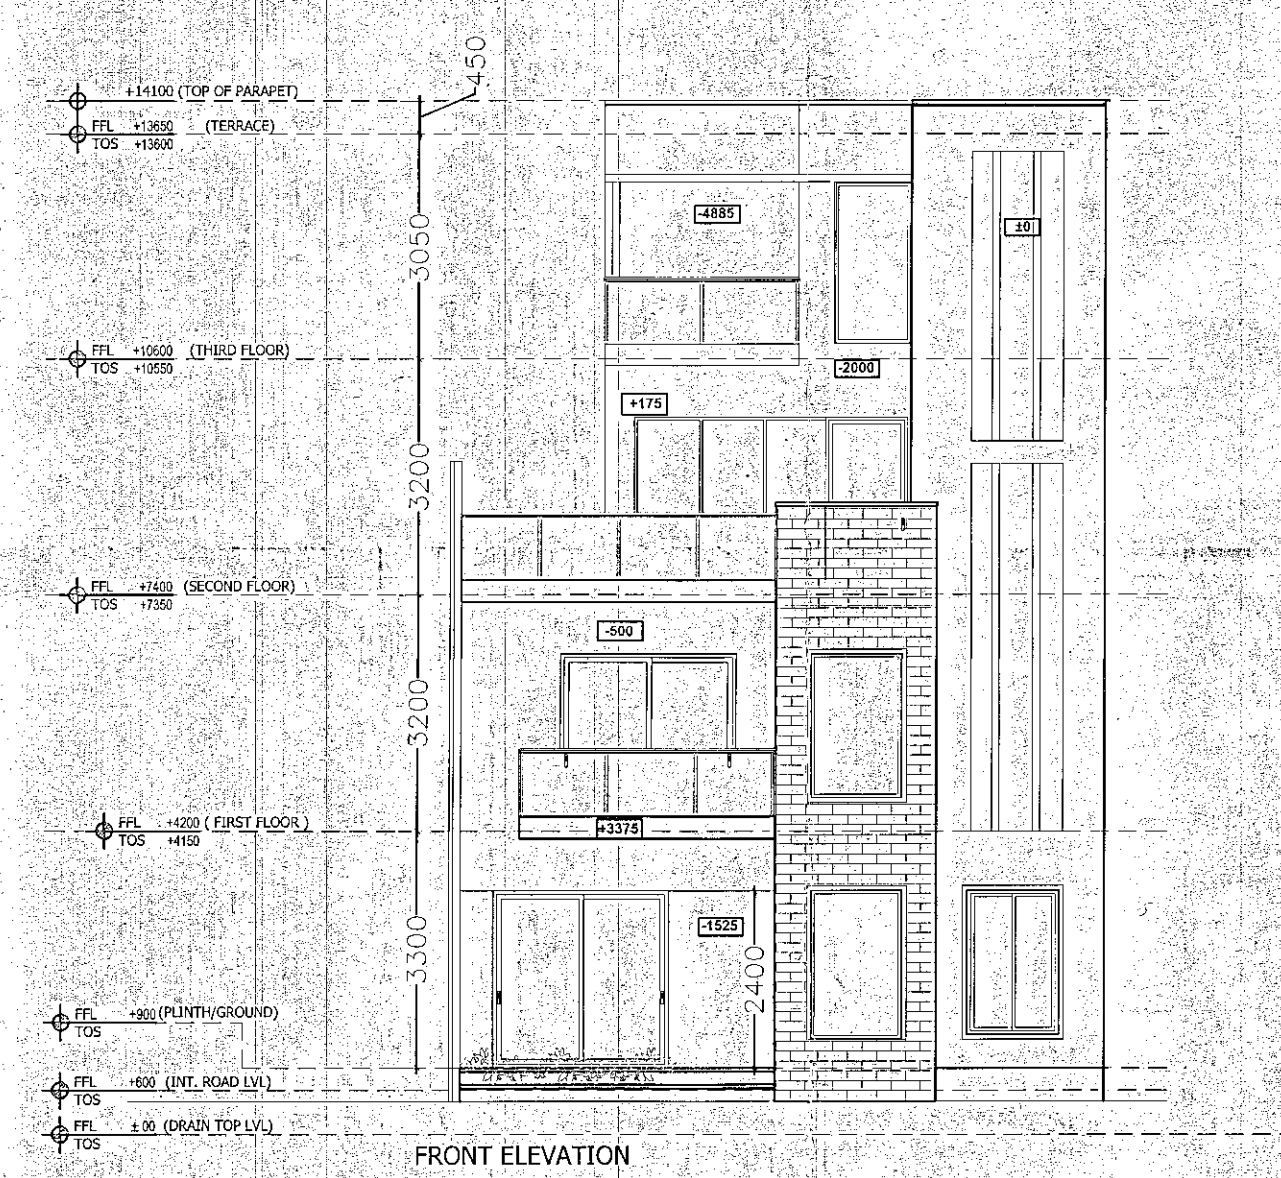
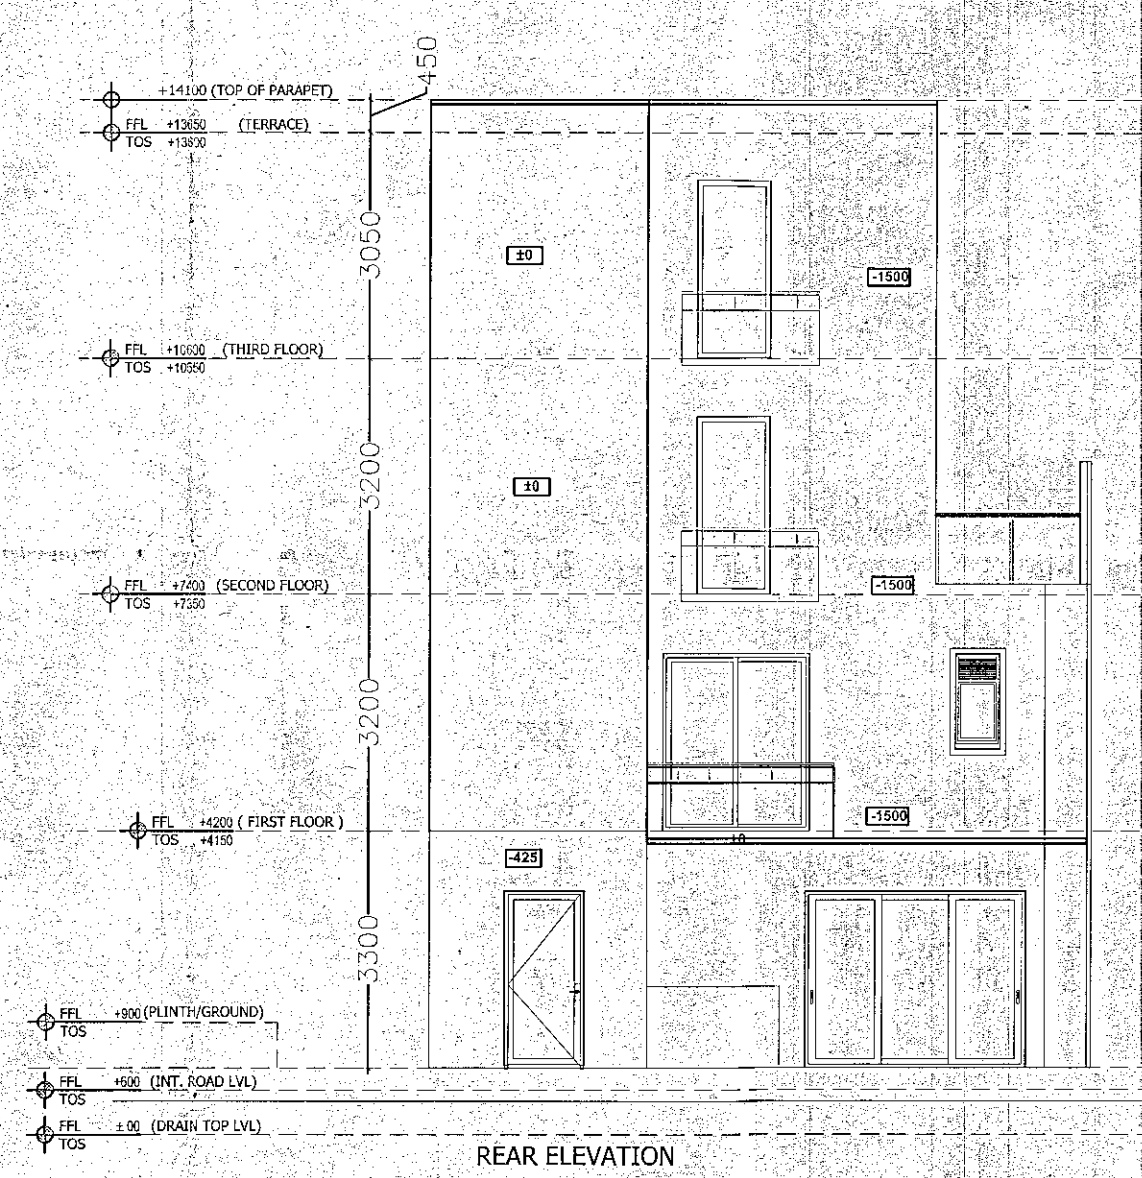
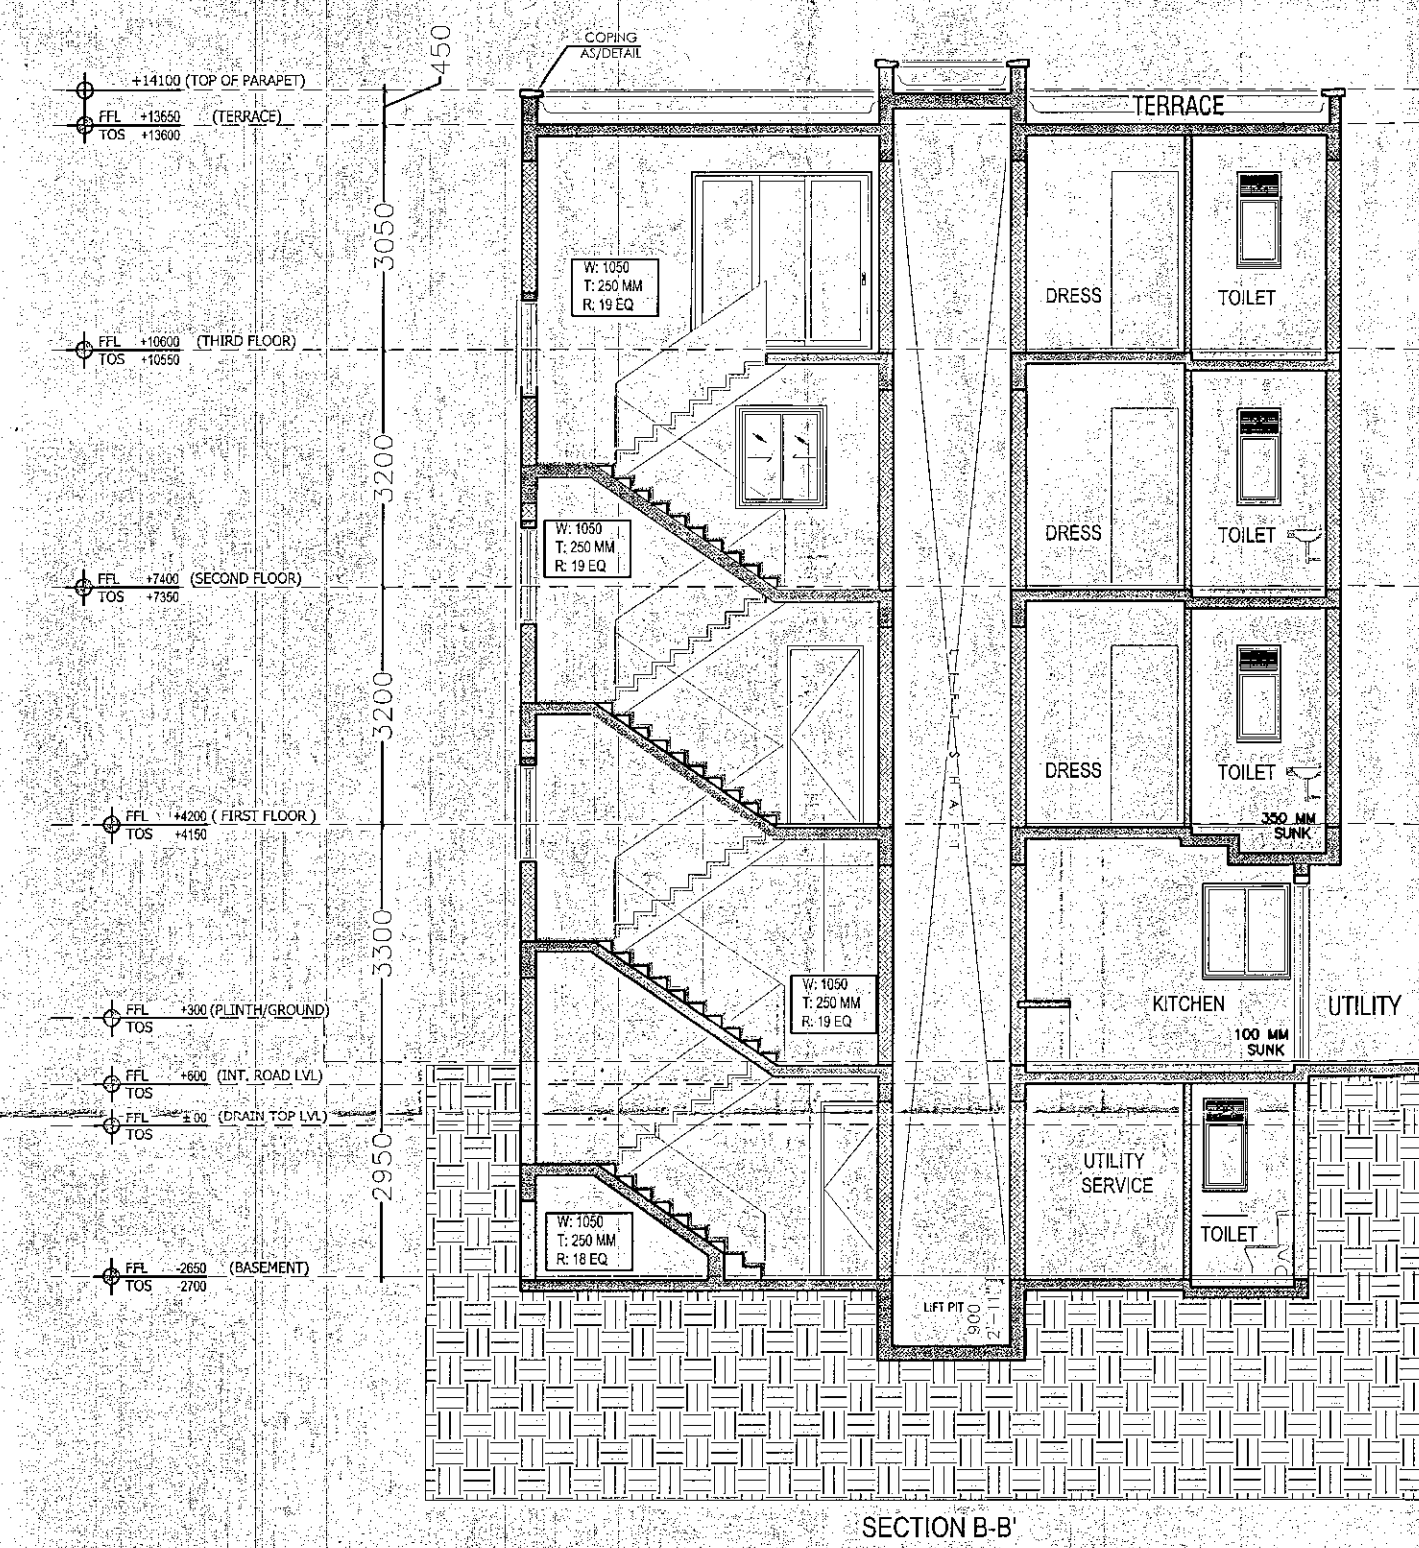



Notes

THIS DRAWING IS APPLICABLE FOR VILLA V4-15,98,99
 TOTAL NUMBER = 3
 APPROVED
 B. 3090 S 1499 S 120/10/1/1/6
 valid up to Dated.....

ASHOK
 D.S.M.
 (Arch.)
LABIB
 Genl. Manager
 (Png. & Arch.)
S.M.
 (Png.)

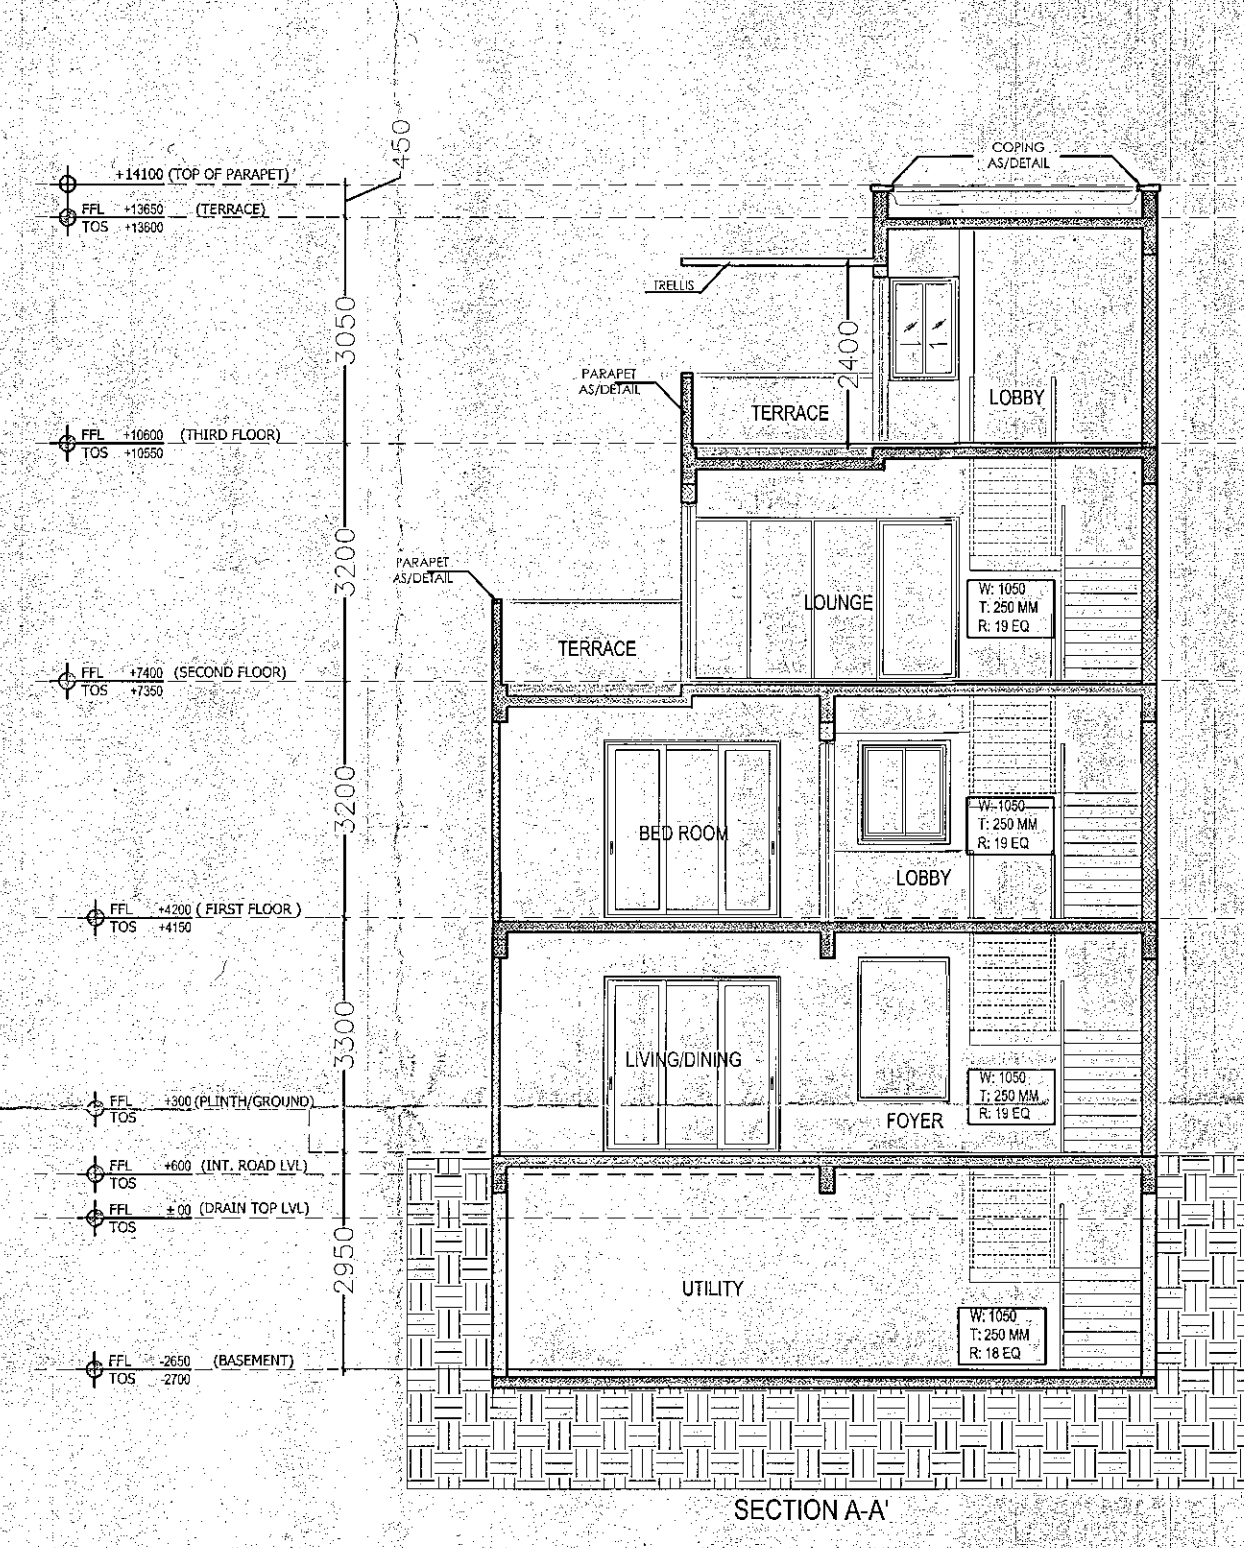

Key Plan

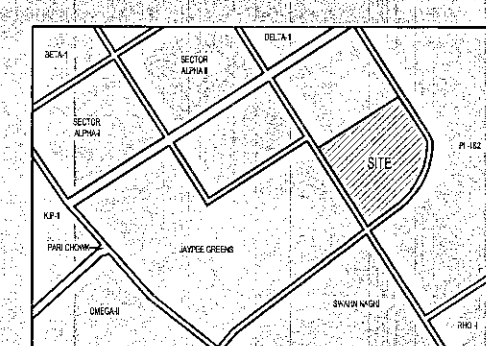

Architects Signature
 Labib Alam, Architect
 Council of Architecture
 Registration No.: CA/2001/27447

Owner's Signature
 M/S AR LANDCRAFT LLP
 Authorised Signatory

Clients
 M/S AR Landcraft LLP

Services Consultant
 Consummate Engineering Services (P) Ltd.
 Noida Office : B-67, Sector - 67, Noida - 201 301
 e mail : mail@cespln

Architects
 ARCOP ASSOCIATES
 A-15, PAMPOSH ENCLAVE
 New Delhi-110 048

Project title
 PROPOSED RECREATIONAL
 ENTERTAINMENT PARK AT PLOT
 NO. REP.1 SECTOR - 27 GREATER
 NOIDA, (U.P.) BELONGING TO M/S A
 R LANDCRAFT LLP

Drawing Title
 VILLA V4 (180SQ. YD.) SECTION &
 ELEVATION (TYPE-1)

Job No.		Drawing No.	
Drawn	Checked	A-11	
ASHOK	LABIB		
Date	Scale	Revisions	
04.10.2016	1:100	0	