




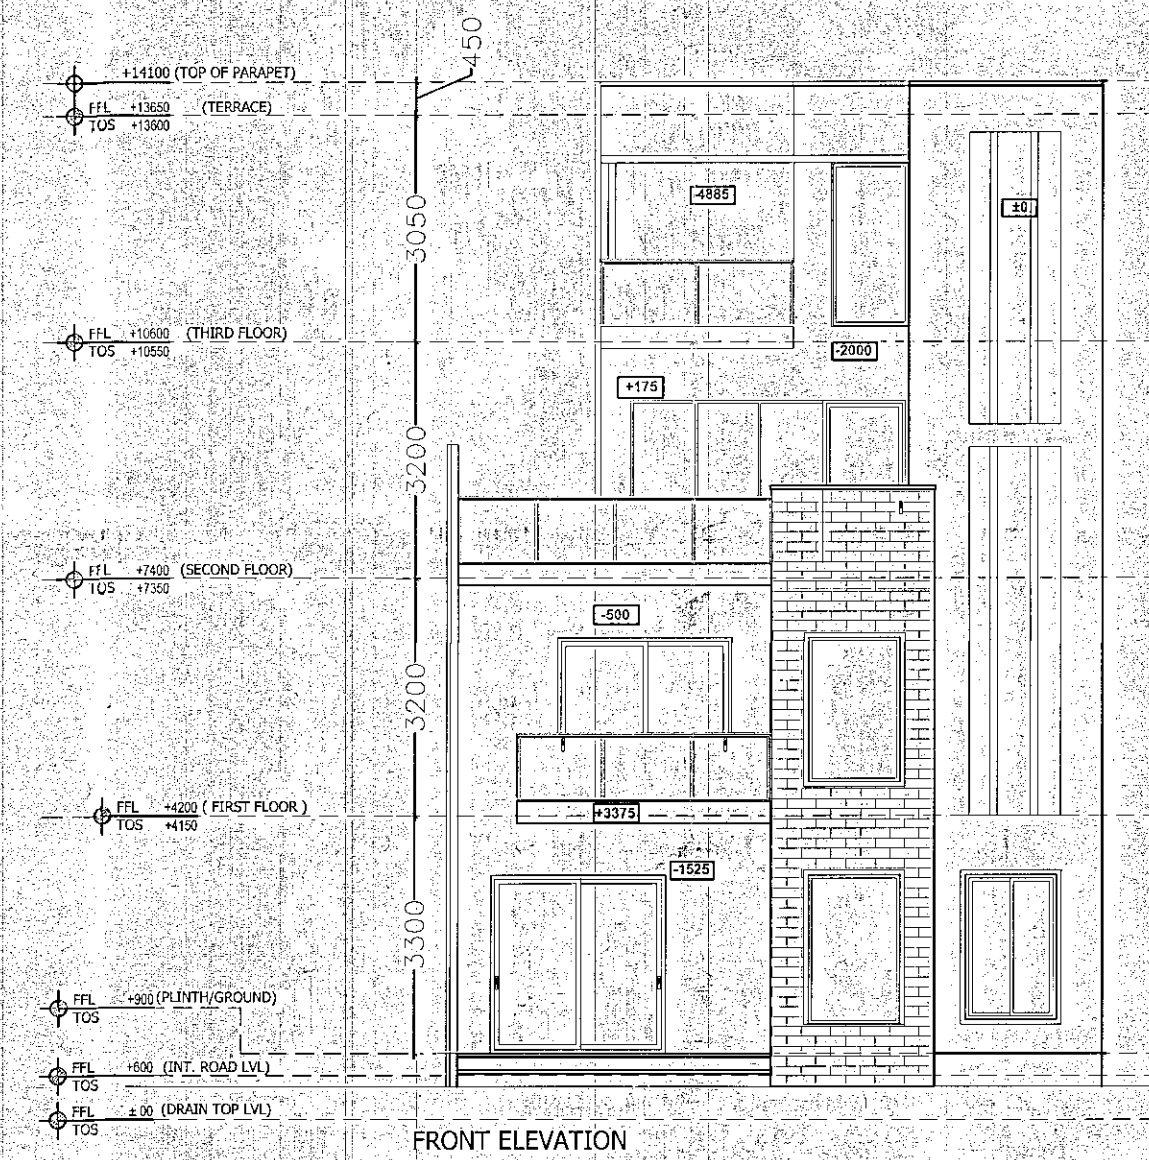


FRONT ELEVATION

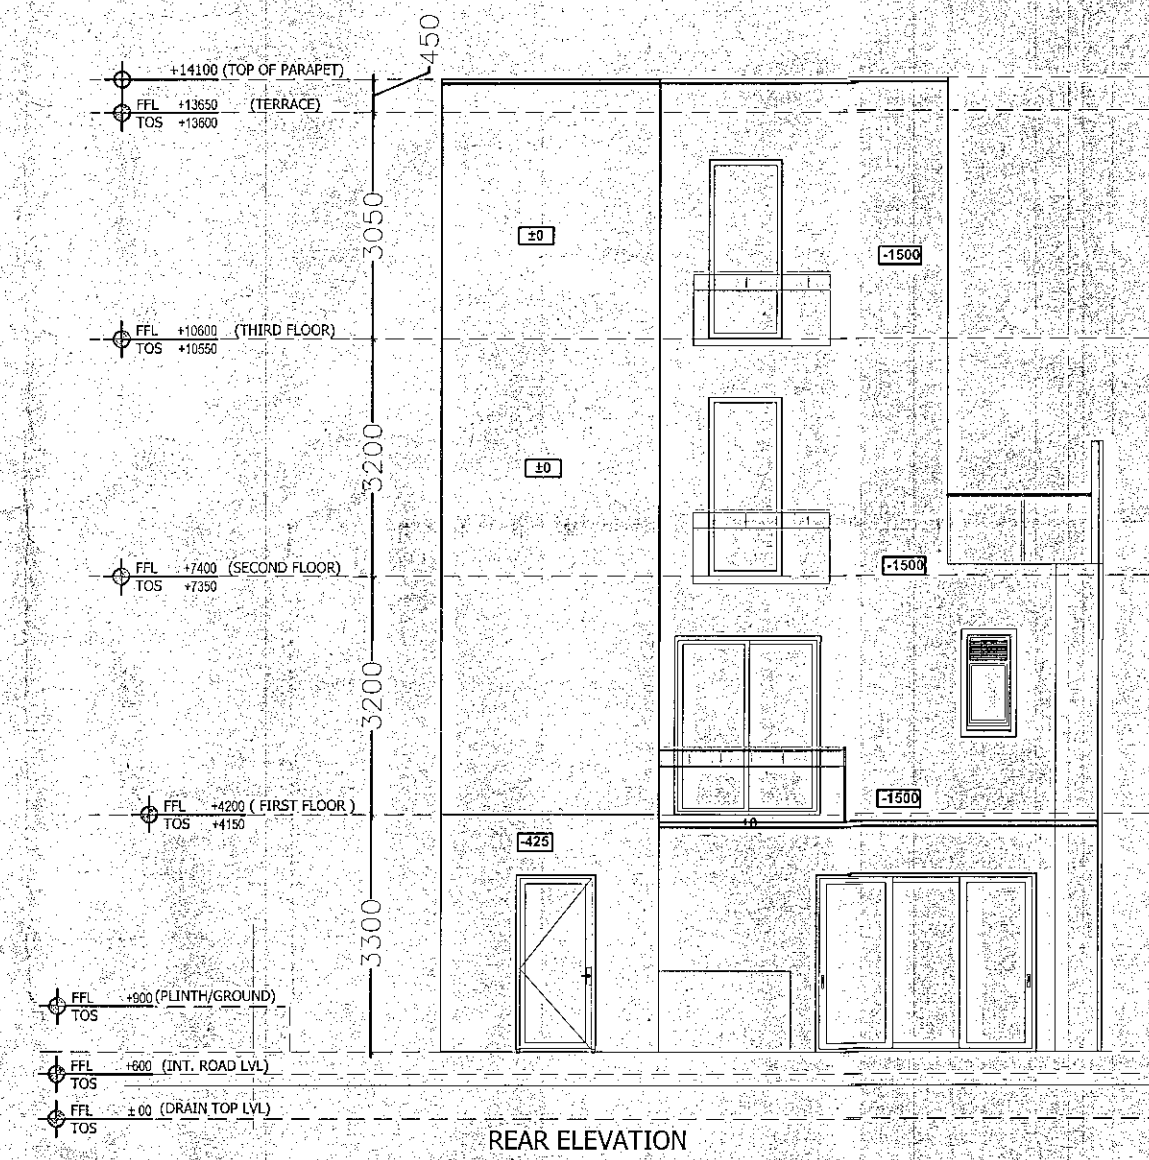

REAR ELEVATION

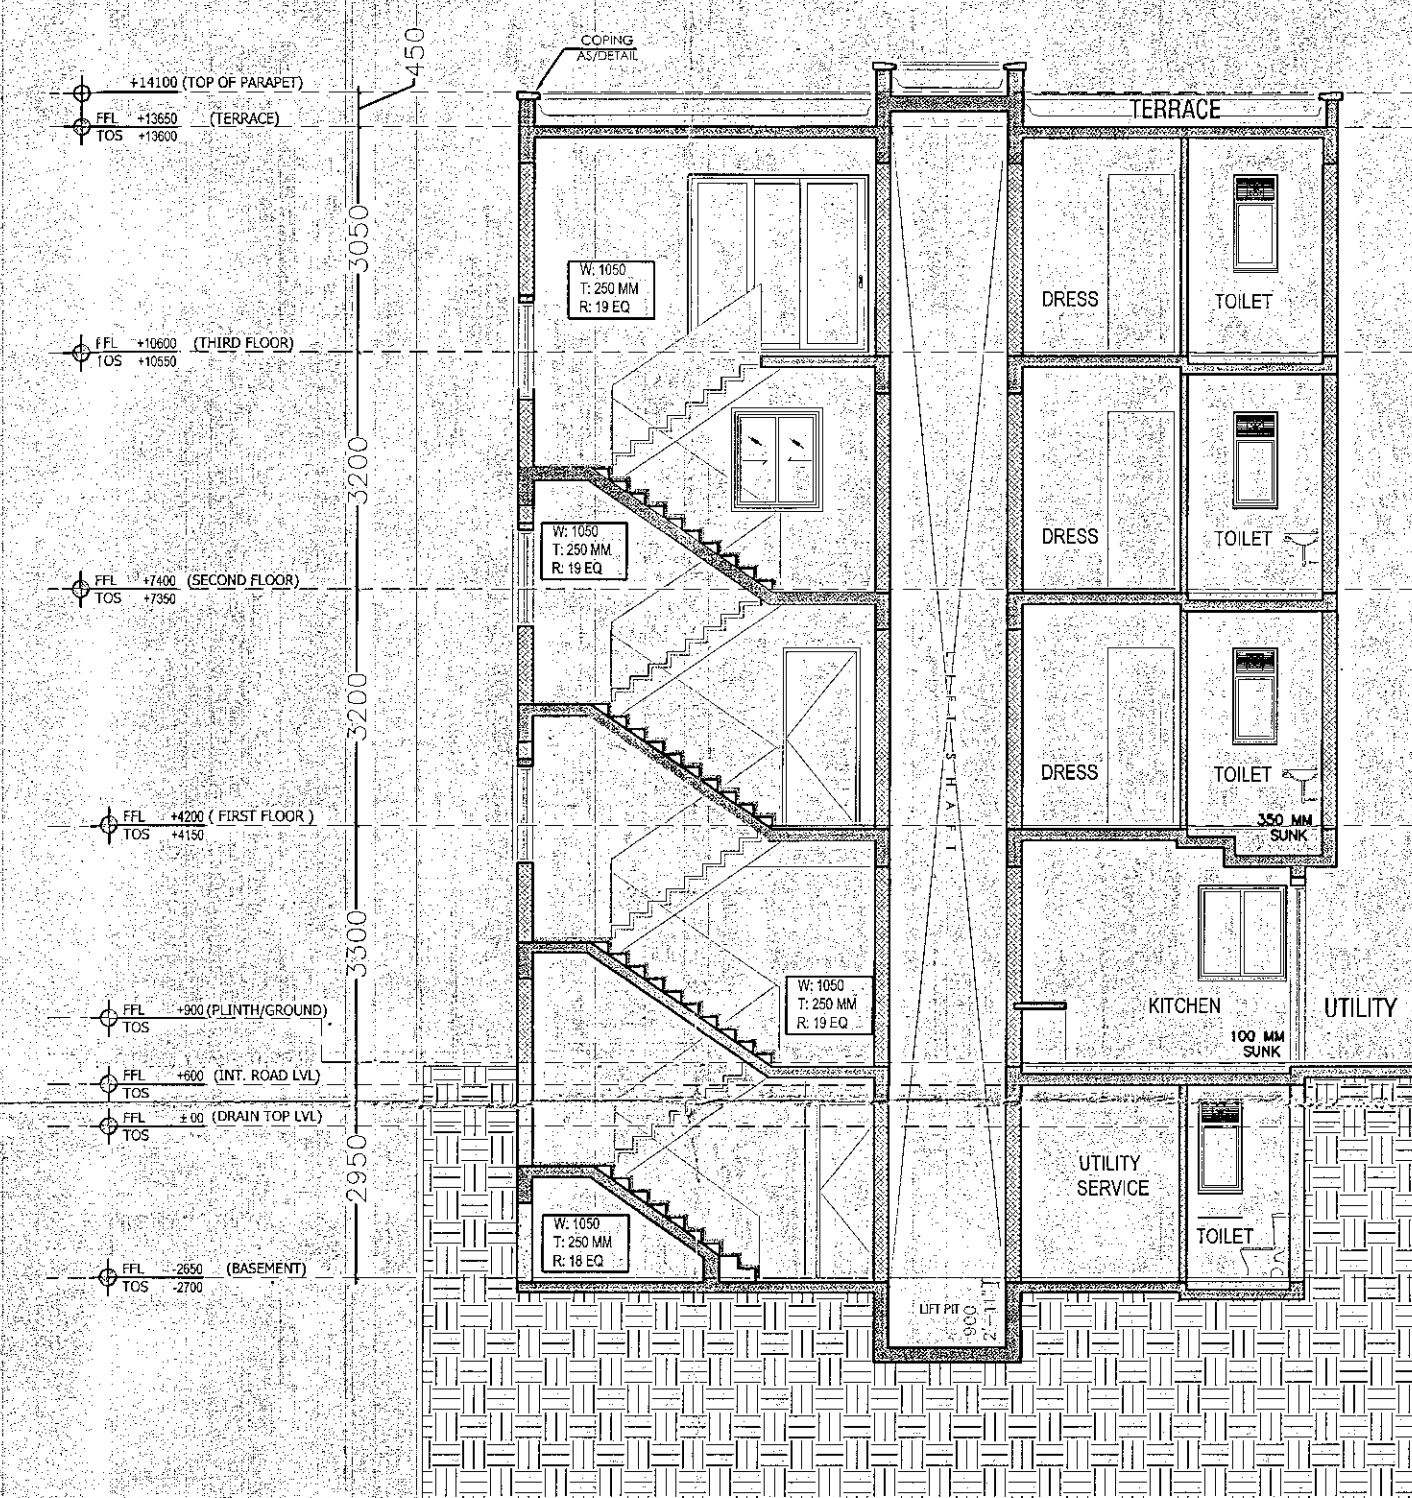

SECTION B-B'

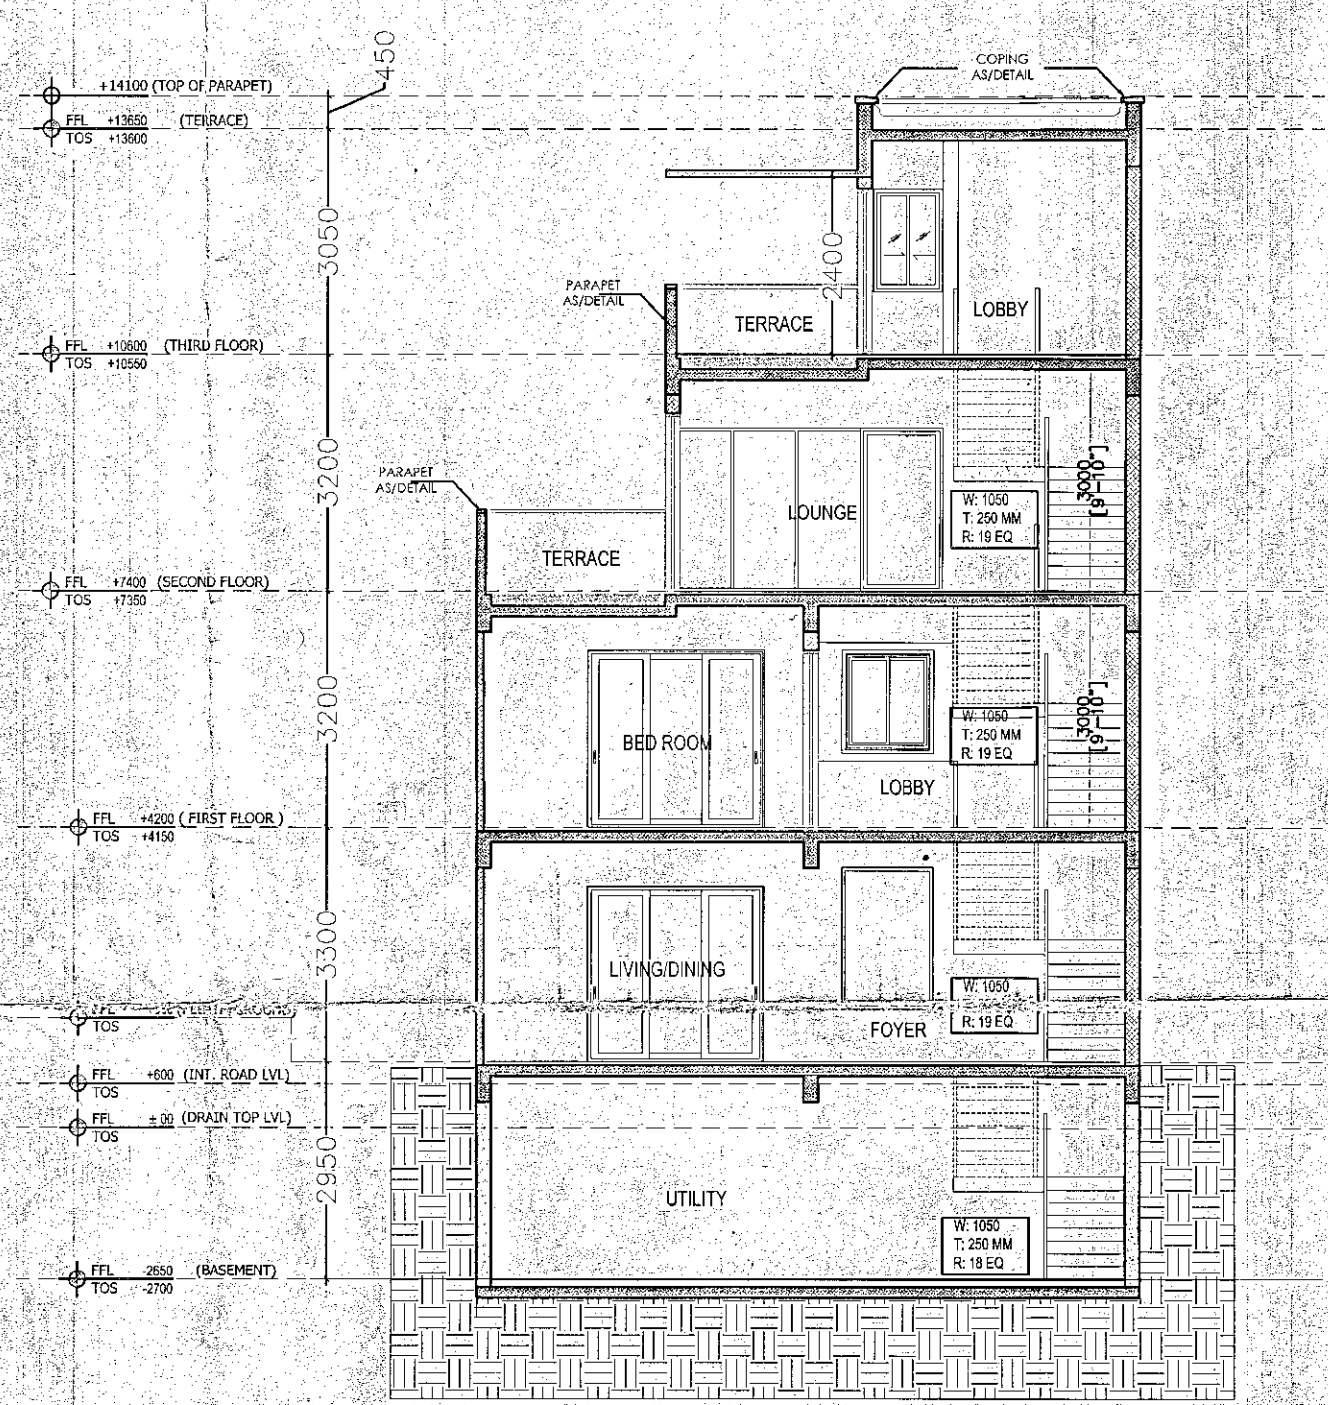

SECTION A-A'


Notes

THIS DRAWING IS APPLICABLE FOR
VILLA V4-
48,51,62,69,110

TOTAL NUMBER = 5

Greater Noida Industrial Dev. Authority
P-30985/1993-28/10/2016
Date Letter No. 10/10/2016
Valid up to Date 10/10/2016
M. G. M. (Arch.)
Gen. Manager (Plng. & Arch.)
S. M. (Plng.)
Asstt. Arch.

Key Plan

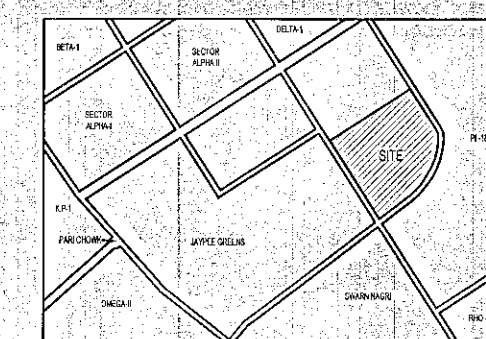

Architects Signature
Labib Alam, Architect
Council of Architecture
Registration No: CA/2001/27447

Owner's Signature
M/S AR Landcraft LLP
Authorised Signatory

Clients

M/S AR Landcraft LLP

Services Consultant

Consummate Engineering Services (P) Ltd.
Noida Office - B - 67, Sector - 67, Noida - 201 301
e mail : mail@cespln

Architects
ARCOP ASSOCIATES
A-15, PAMPOSH ENCLAVE
New Delhi-110 048

Project title

PROPOSED RECREATIONAL
ENTERTAINMENT PARK AT PLOT
NO. REP.1 SECTOR - 27 GREATER
NOIDA, (U.P.) BELONGING TO M/S A
R LANDCRAFT LLP

Drawing Title

VILLA V4 (180SQ. YD.) SECTION &
ELEVATION (TYPE-4)

Job No.

ASHOK

04.10.2016

1:100

0

1

