



TOTAL NUMBER = 5

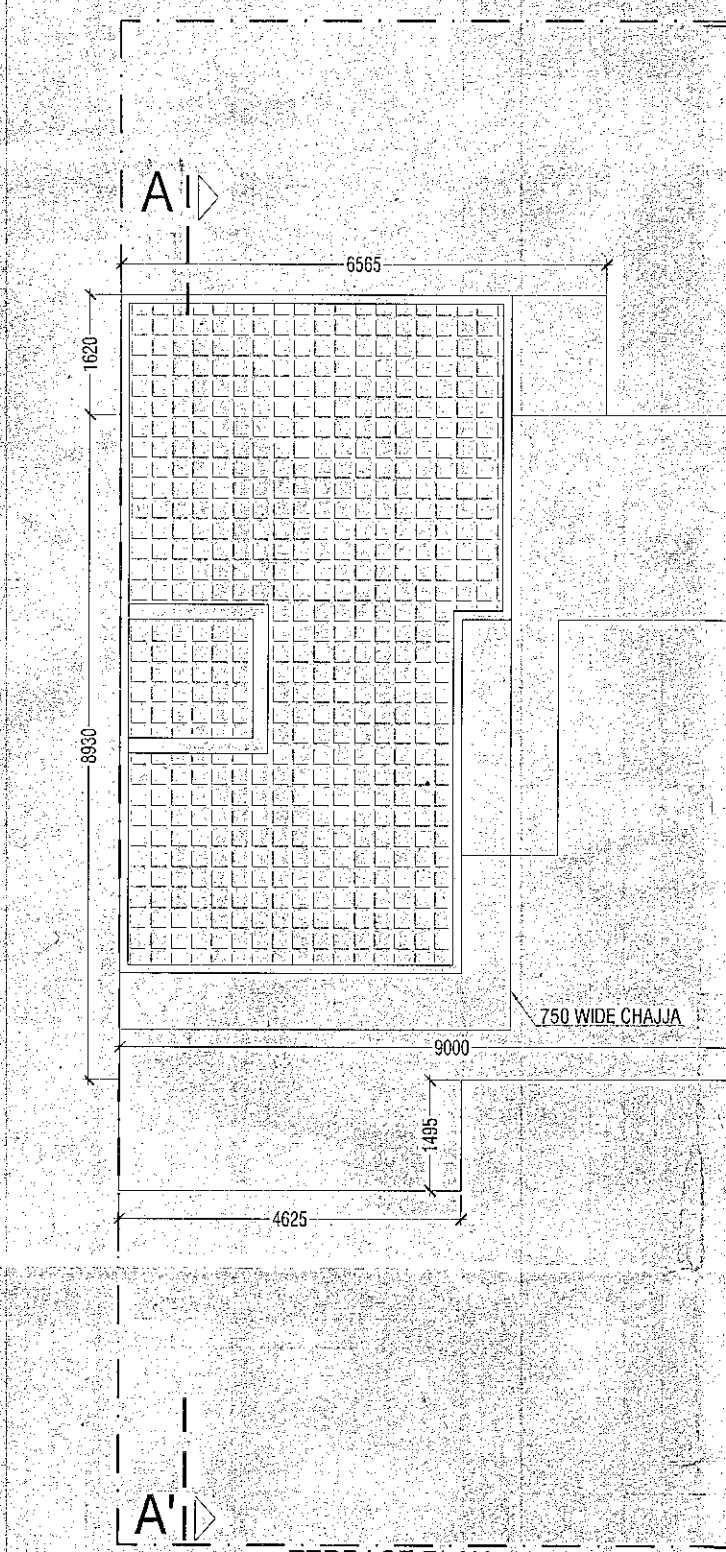


TERRACE PLANTING

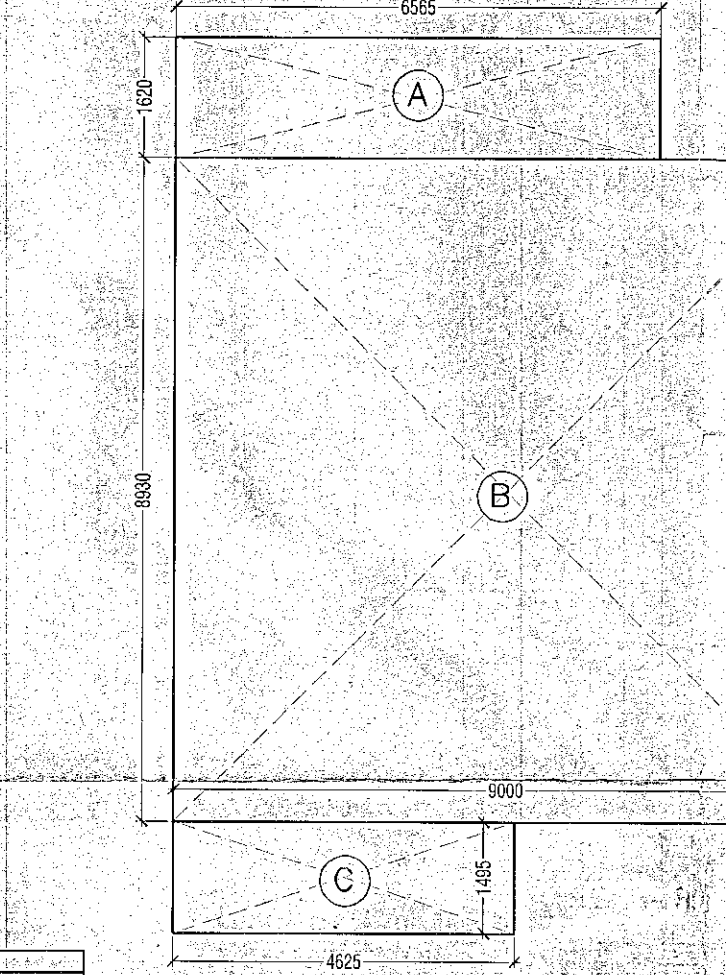

GROUND COVERAGE AREA DIAGRAM

GROUND COVERAGE - VILLA VS (229 S.Q. YARD)					
NO.	TYPE	WIDTH (in mm)	LENGTH (in mm)	Nos.	AREA in SqM
COVERED AREA ON FLOOR ADDITIONS					
A	RECTANGLE	6565	1620	1	10.63
B	RECTANGLE	9000	8930	1	80.31
C	RECTANGLE	4626	1495	1	6.91
TOTAL ADDITIONS (A)					97.91
TOTAL GROUND COVERAGE (R) = A					97.91

AREA DETAILS OF VILLA VS /220 SQ. YARD					
S.NO	FLOOR	GROUND COVERAGE AREA (Sq. M.)	16% FAR AREA (Sq. M.)	CUT OUT AREA (Sq. M.)	
	BASEMENT FLOOR				
	GROUND FLOOR		3.157	1.000	
1	FIRST FLOOR	97.919	2.569	1.000	
2	SECOND FLOOR		2.569	1.000	
3	THIRD FLOOR		2.569	1.000	
	TOTAL	97.919	10.827	2.413	
TOTAL AREA DETAILS OF THIS TYPE OF VILLA					
S.NO.	AREA TYPE	NO. OF VILLA	AREA OF VILLA	TOTAL AREA	
1	GROUND COVERAGE		97.919	489.595	
2	F.A.R		1464.160		
3	15% FAR AREA	5.000	10.827	\$4.185	

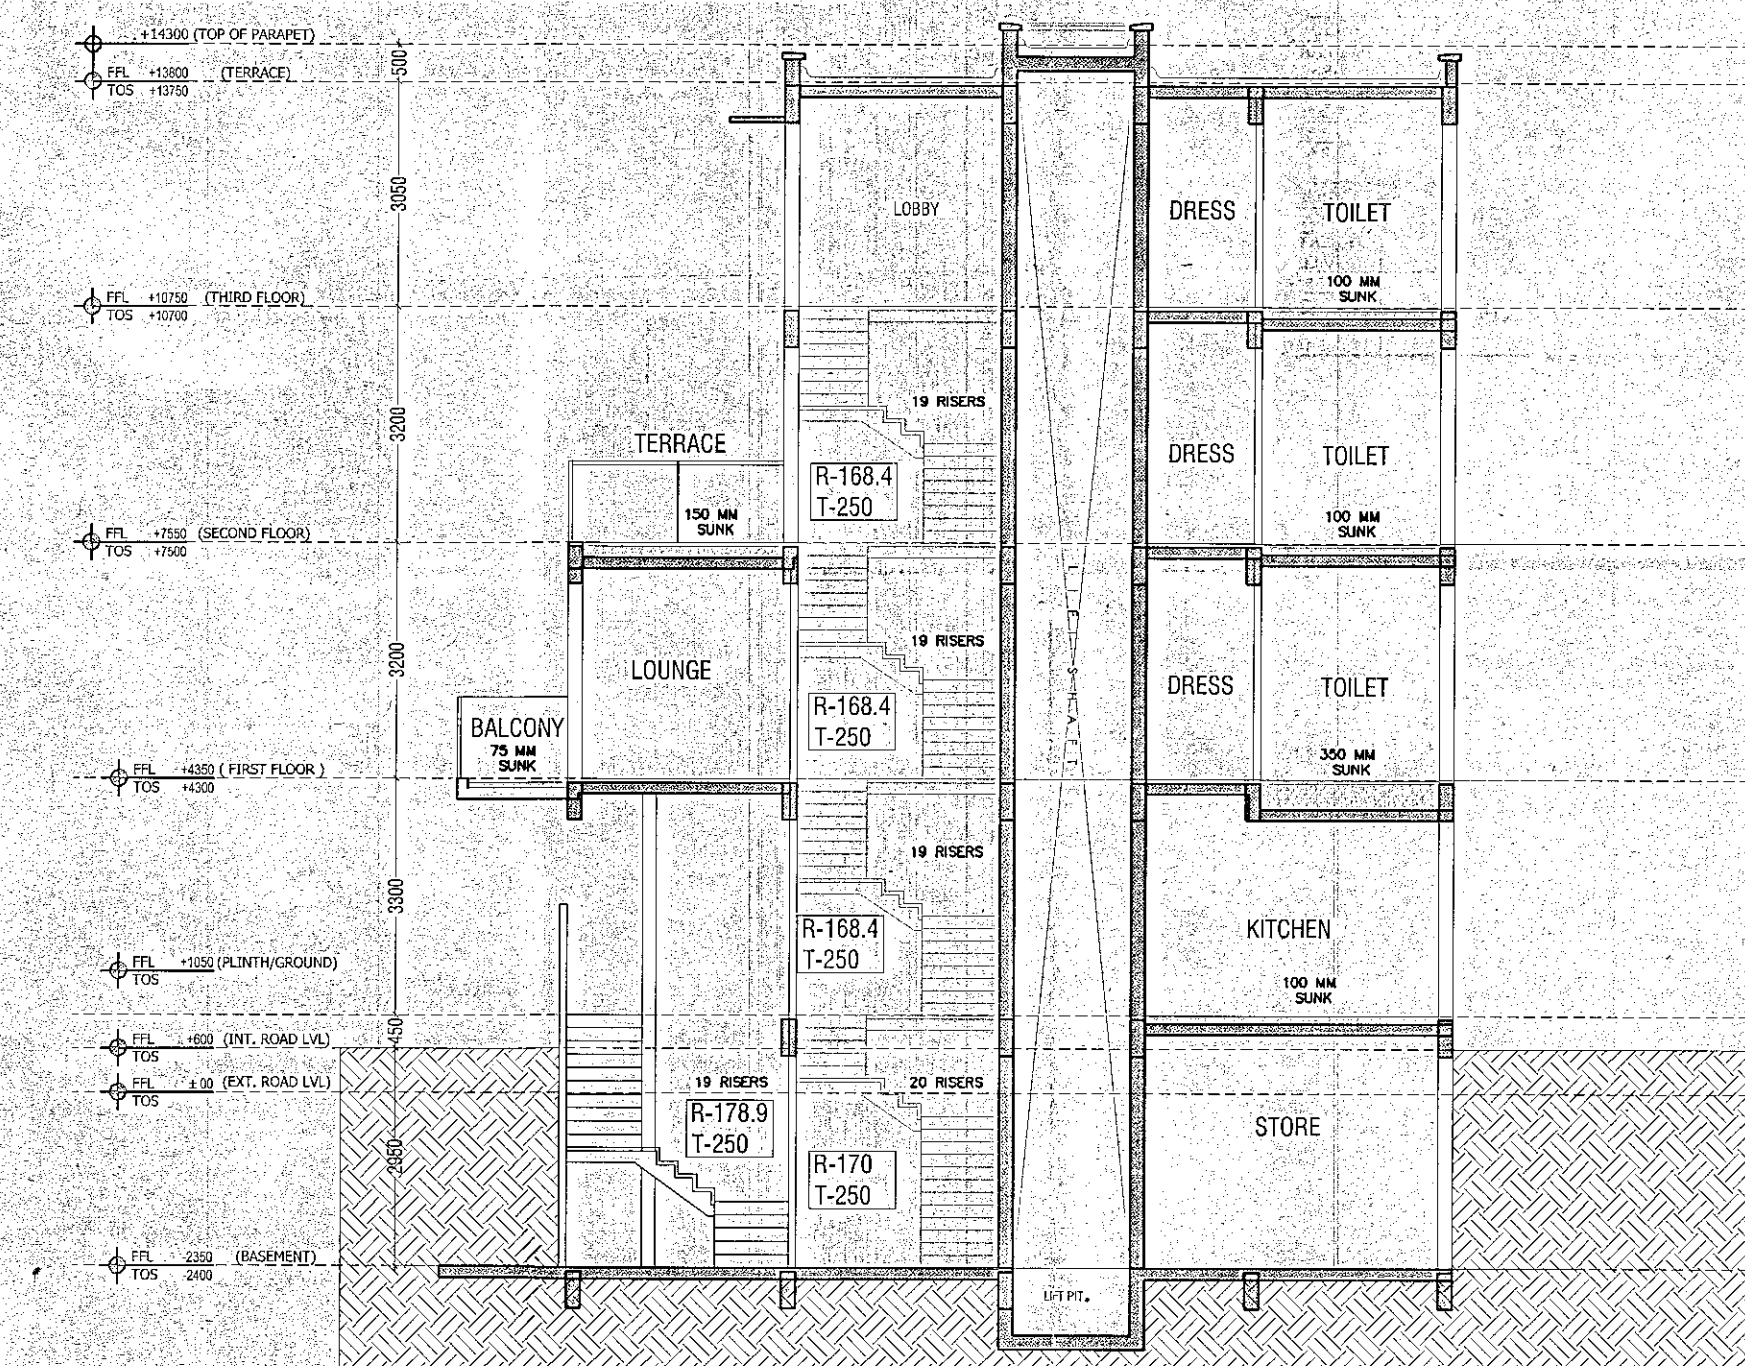

SECTION A-A

OPENING SCHEDULE					
SNO.	NOMENCLATURE	WIDTH	HEIGHT	CILL	LINTEL
1	SD1	2235	2450	00	2450
2	SD2	2500	2450	00	2450
3	SD3	1865	2450	00	2450
4	D1	800	2150	00	2150
5	D2	900	2150	00	2150
6	D3	1050	2150	00	2150
7	D4	1250	2150	00	2150
8	W1	600	1350	1050	2400
9	W2	890	2050	350	2400
10	W3	1365	2050	350	2400
11	W4	1935	1350	1050	2400
12	W5	2335	2050	350	2400
13	W6	2335	2050	350	2400
14	G1	1735	2650	00	2650
14	G2	1185	2650	00	2650
14	DW1	1465	2650	00	2650

Drawing Title		Job No.		Drawing No.	
VILLA V5 (220SQ.YD.) PLANS, ELEVATIONS, SECTIONS & AREA CHART(TYPE-1)				A-12	
Drawn AASHIMA	Checked LABIB				
Date 01.08.2016	Scale 1:100	Revisions			
		0			