


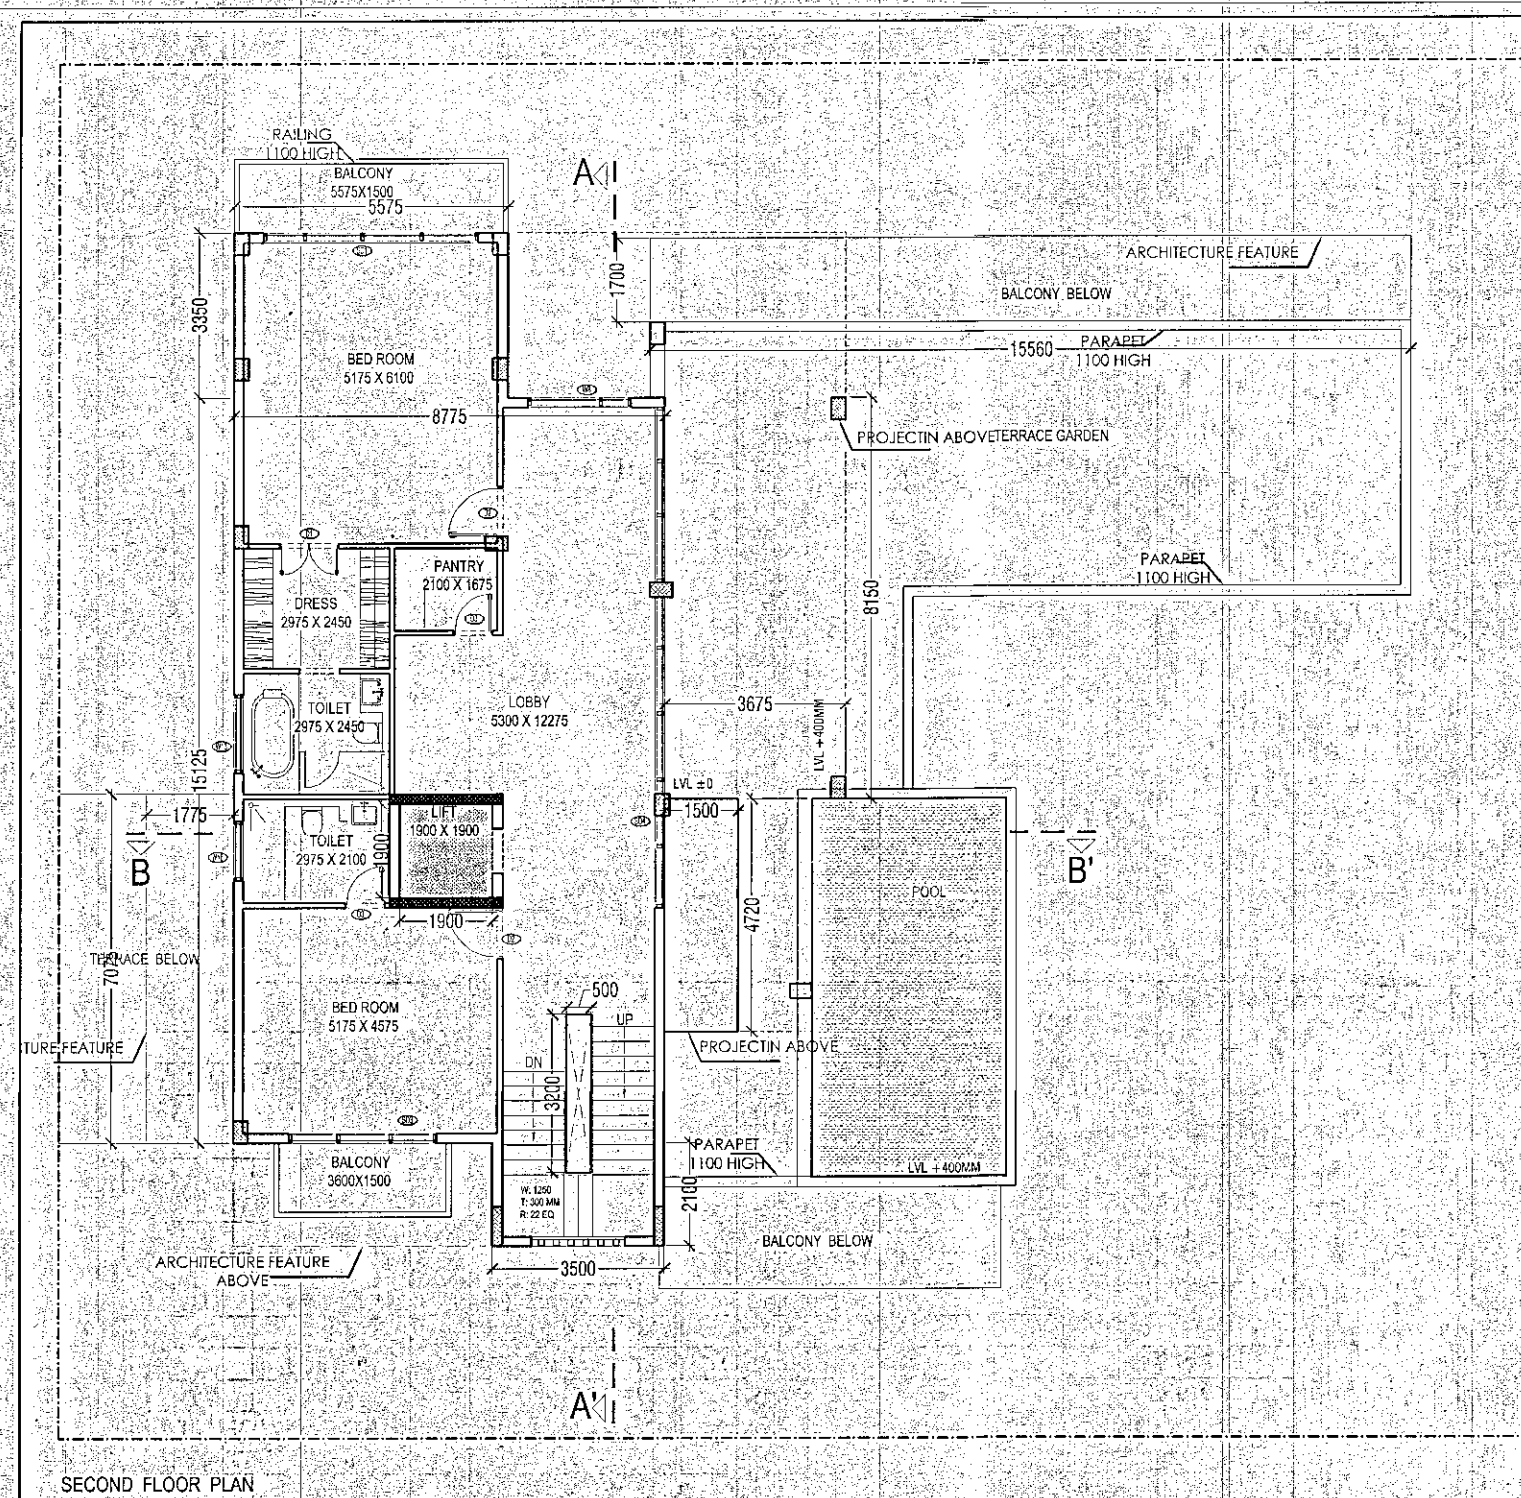
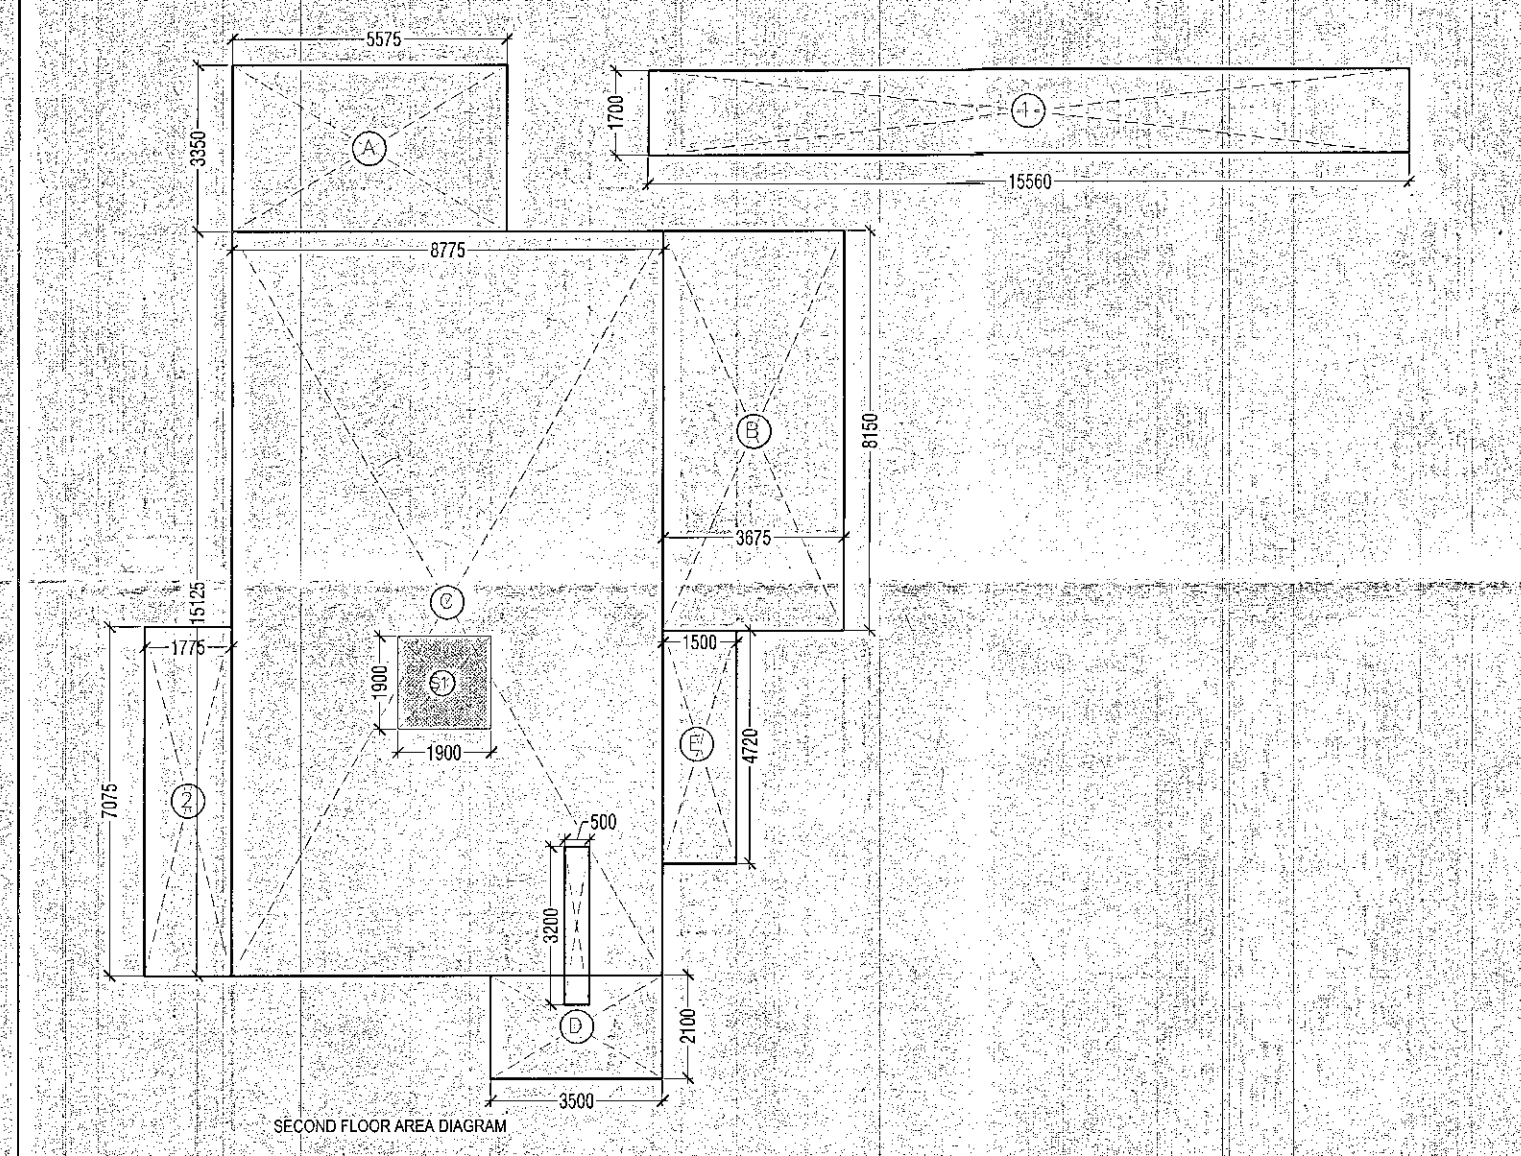
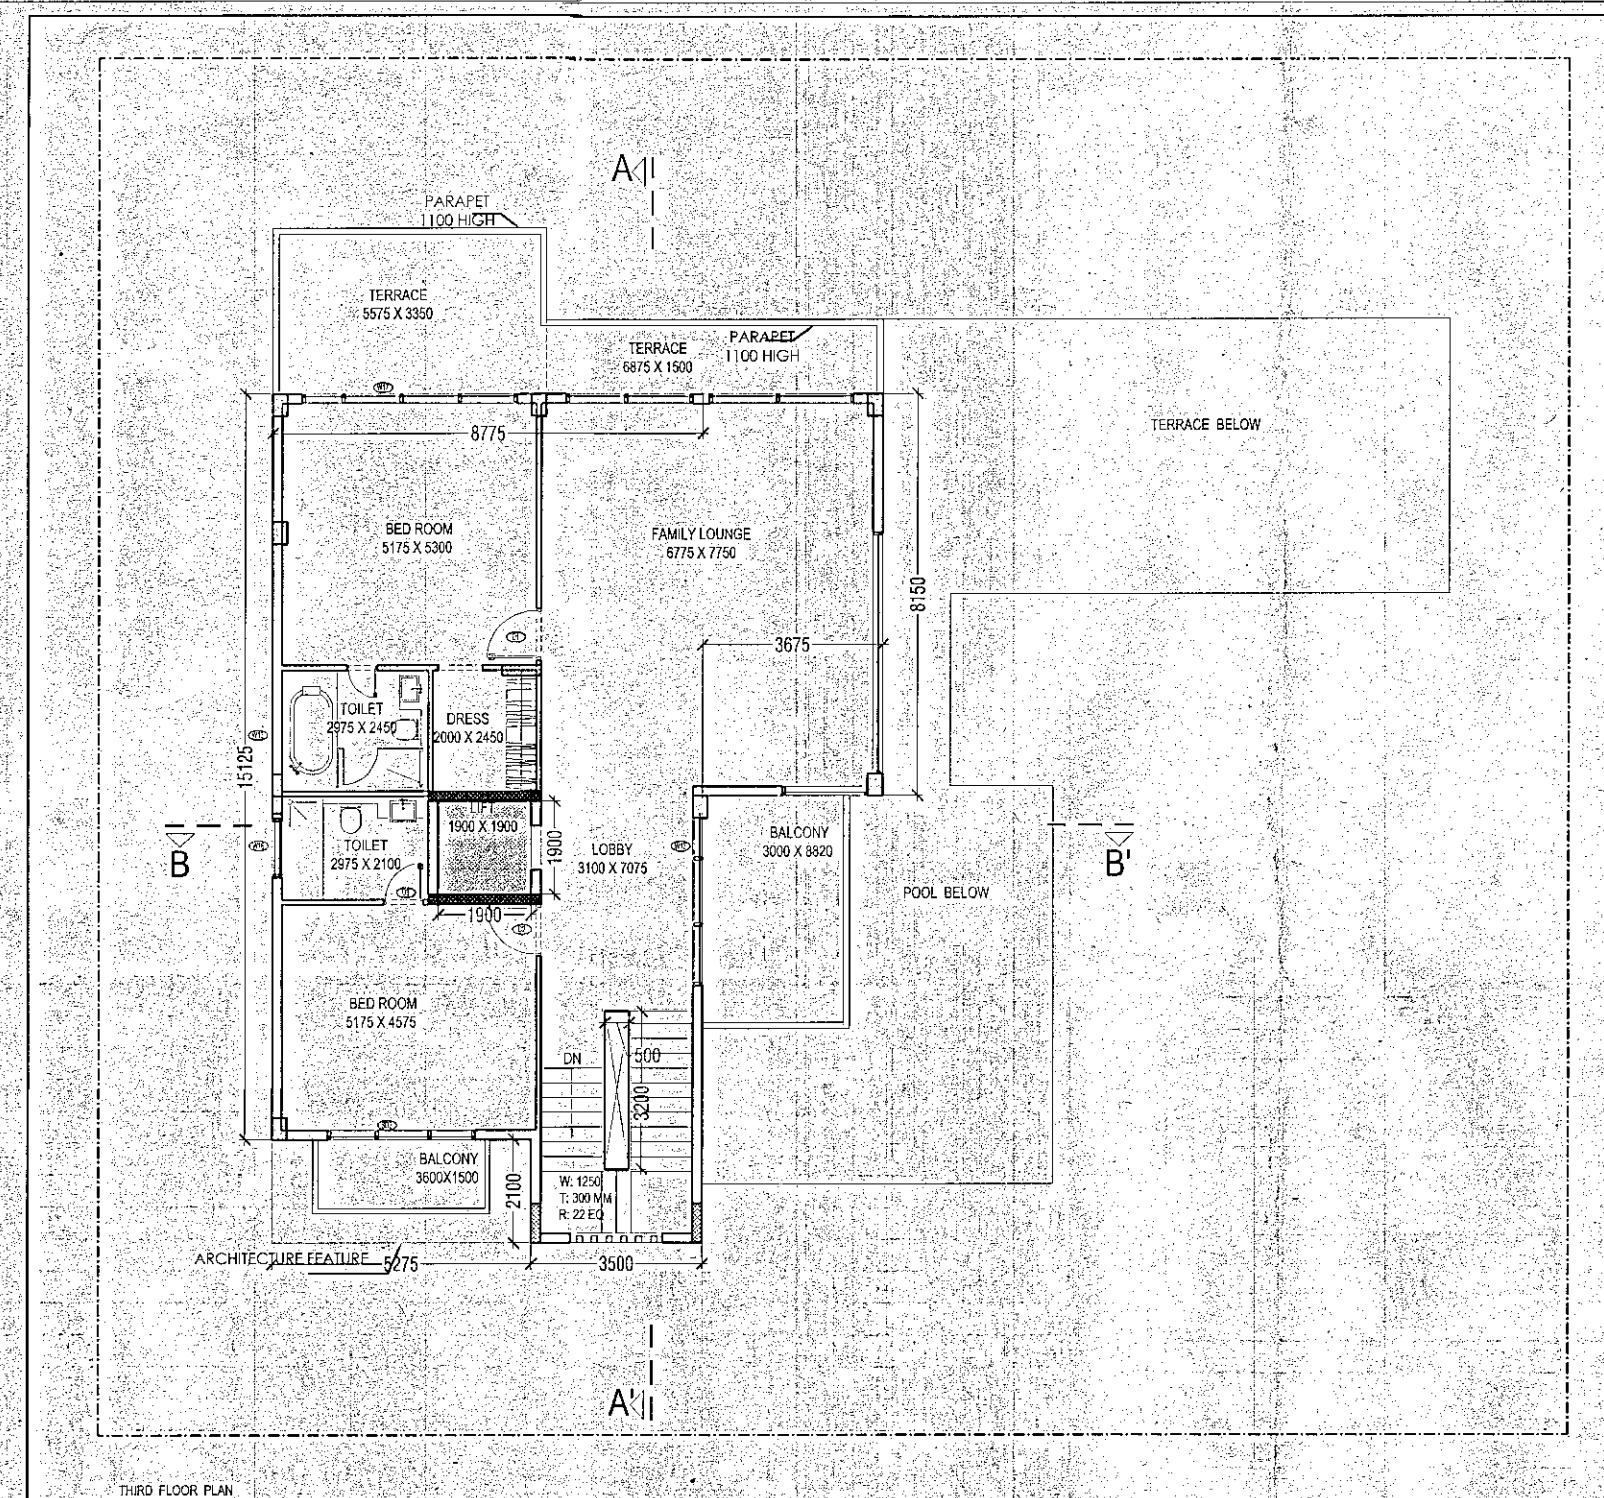


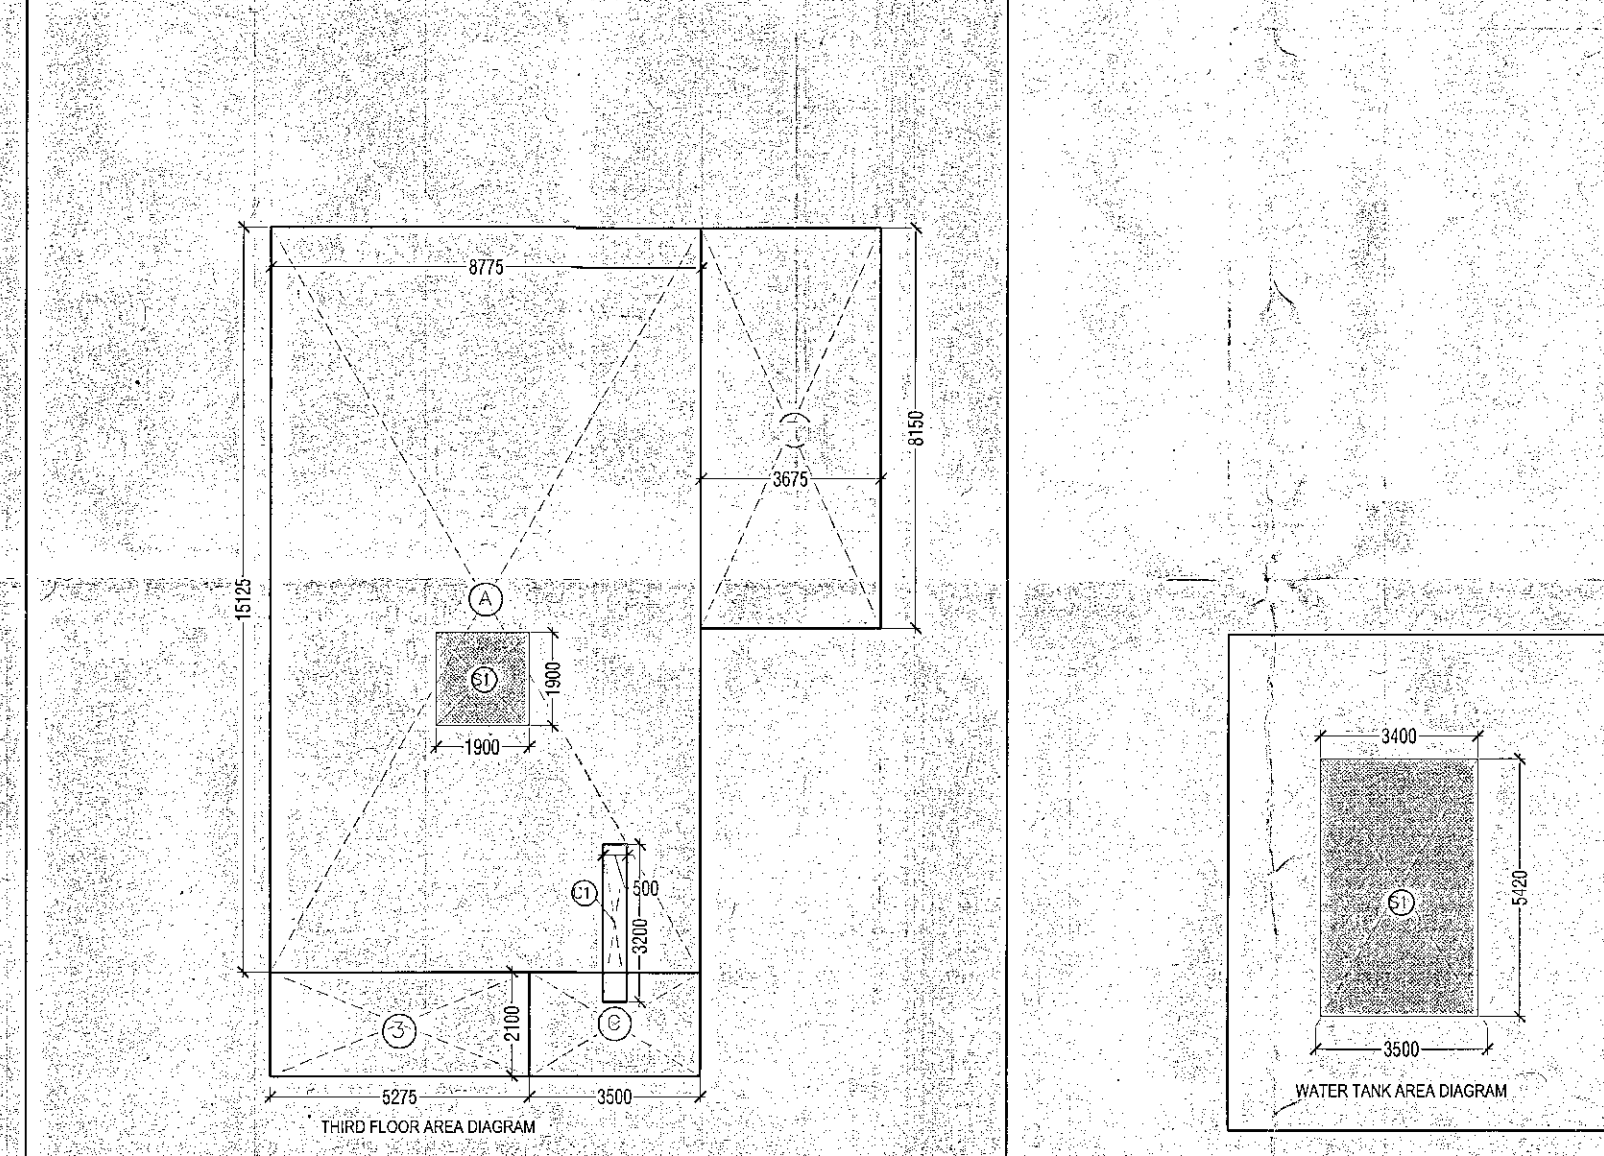

SECOND FLOOR F.A.R AREA					
NO.	TYPE	WIDTH (in mm)	LENGTH (in mm)	No.	AREA in SqM
COVERED AREA ON FLOOR					
ADDITIONS					
A	RECTANGLE	5675	3350	1	18.676
B	RECTANGLE	3675	5600	1	20.580
C	RECTANGLE	8775	15125	1	132.722
D	RECTANGLE	3500	2100	1	7.350
E	RECTANGLE	1500	4720	1	1.770
TOTAL ADDITIONS (A)					161.080
CUTOUTS					
C1	RECTANGLE	500	3200	1	1.600
TOTAL CUTOUTS (B)					1.600
SERVICE AREA					
S1	RECTANGLE	1900	1900	1	3.610
TOTAL SERVICE AREA (C)					3.610
F.A.R AREA ON SECOND FLOOR (F) = A+(B+C)					175.880

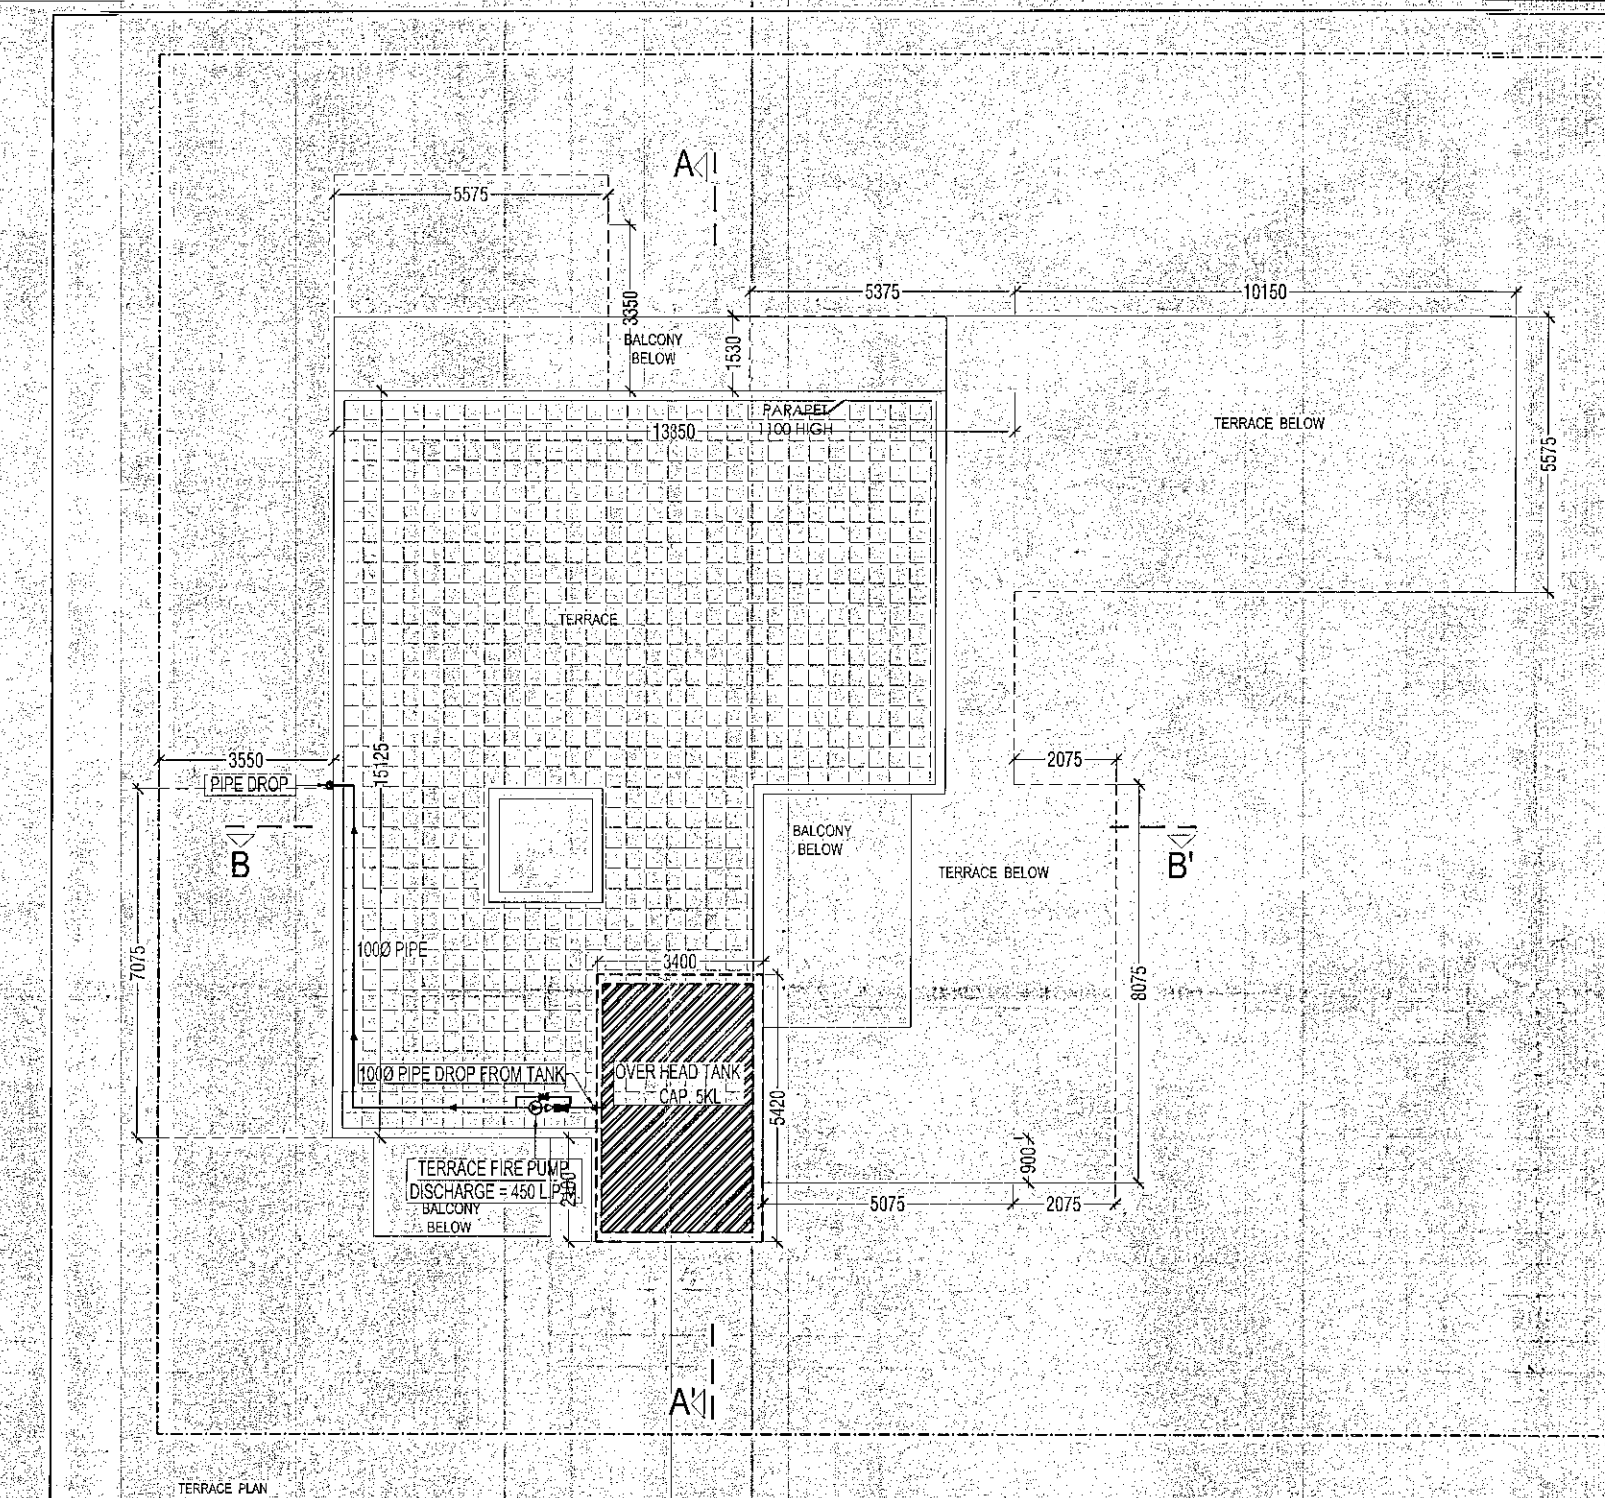

THIRD FLOOR F.A.R AREA					
NO.	TYPE	WIDTH (in mm)	LENGTH (in mm)	Nos.	AREA in SqM
COVERED AREA ON FLOOR					
ADDITIONS					
A	RECTANGLE	8775	15125	1	132.722
B	RECTANGLE	3675	8150	1	29.951
C	RECTANGLE	3500	2100	1	7.350
TOTAL ADDITIONS (A)					170.023
CUTOUTS					
C1	RECTANGLE	500	3200	1	1.600
TOTAL CUTOUTS (B)					1.600
SERVICE AREA					
S1	RECTANGLE	1900	1900	1	3.610
TOTAL SERVICE AREA (C)					2.010
F.A.R AREA ON THIRD FLOOR (F) = A/(B+C)					166.413

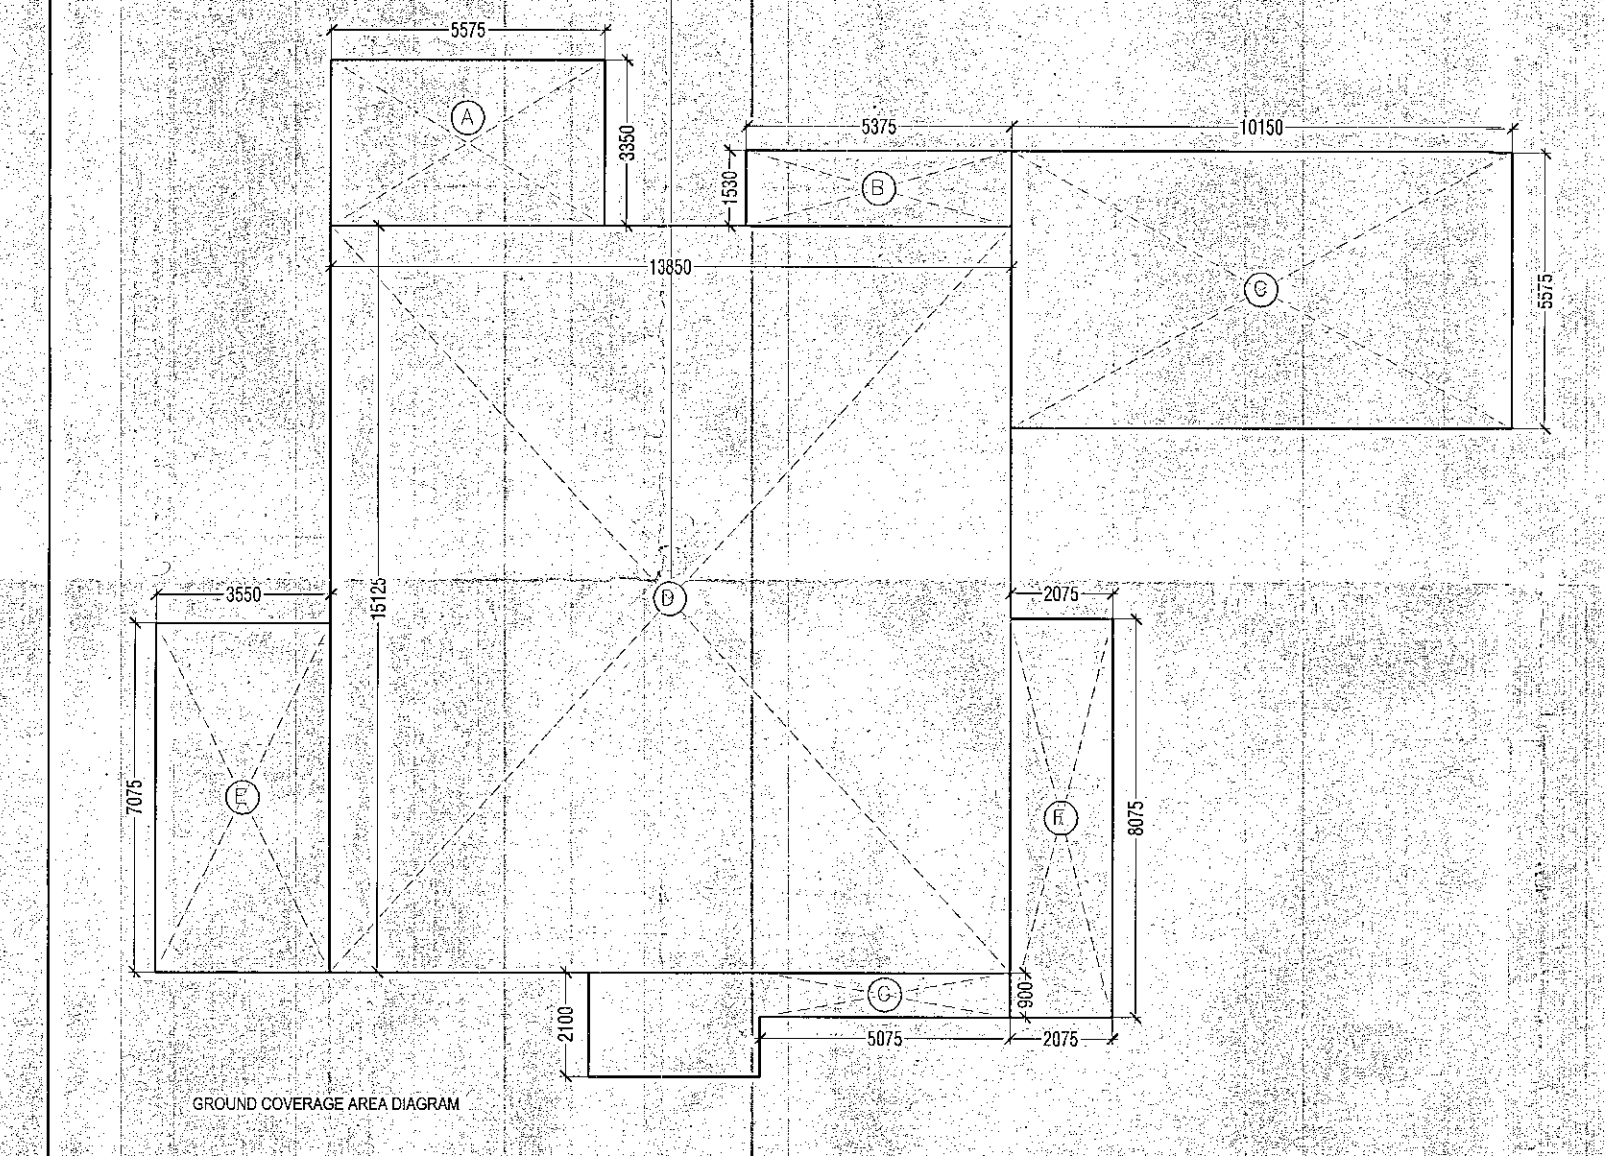


TERRACE FLOOR AREA					
NO.	TYPE	WIDTH (in mm)	LENGTH (in mm)	No.s	AREA in SqM
SERVICE AREA					
SI	RECTANGLE	3400	5420	1	18.428
TOTAL SERVICE AREA (A)					18.428
ARCHITECTURAL FEATURE AREA					
NO.	TYPE	WIDTH (in mm)	LENGTH (in mm)	No.s	AREA in SqM
COVERED AREA ON FLOOR ADDITIONS					
1	RECTANGLE	15560	1700	1	26.452
2	RECTANGLE	1775	1255	1	12.555
3	RECTANGLE	5275	2100	1	11.078
TOTAL ADDITIONS (A)					50.085
TOTAL ARCHITECTURAL FEATURE AREA (B) = A					50.088


GROUND COVERAGE				
NO.	TYPE	WIDTH (in mm)	LENGTH (in mm)	AREA in Sq
COVERED AREA ON FLOOR				
ADDITIONS				
A	RECTANGLE	5575	3350	18,676
B	RECTANGLE	5375	1530	8,224
C	RECTANGLE	10150	1530	55,586
D	RECTANGLE	130050	15125	209,481
E	RECTANGLE	3550	7075	25,119
F	RECTANGLE	2075	8075	16,756
G	RECTANGLE	5075	900	4,568
H	RECTANGLE	3500	2100	7,350
I	RECTANGLE	2400	2100	5,040
TOTAL ADDITIONS (A)				351,870

AREA DETAILS OF VILLA V8 (1000 SQ.YARD)					
S.NO.	FLOOR	GROUND COVERAGE AREA (Sq.M.)	15% FAR AREA (Sq.M.)	CUT OUT AREA (Sq.M.)	FAR AREA (Sq.M.)
1	BASEMENT AREA		372.230		12.398
2	GROUND FLOOR		0.000	0.000	346.757
3	FIRST FLOOR	351.870	18.583	20.154	288.004
4	SECOND FLOOR		3.610	1.600	175.889
5	THIRD FLOOR		2.010	1.600	166.413
6	TERRACE FLOOR		18.428		
TOTAL		351.870	40.631	23.393	990.261

TOTAL AREA DETAILS OF THIS TYPE OF VILLA				
S.NO.	AREA TYPE	NO. OF VILLA	AREA OF 1 VILLA	TOTAL AREA
1	GROUND COVERAGE	7.000	351.870	2463.090
2	F.A.R		990.261	6931.827
3	15% F.A.R AREA		40.431	281.4
4	BASEMENT AREA		372.12	2606.610

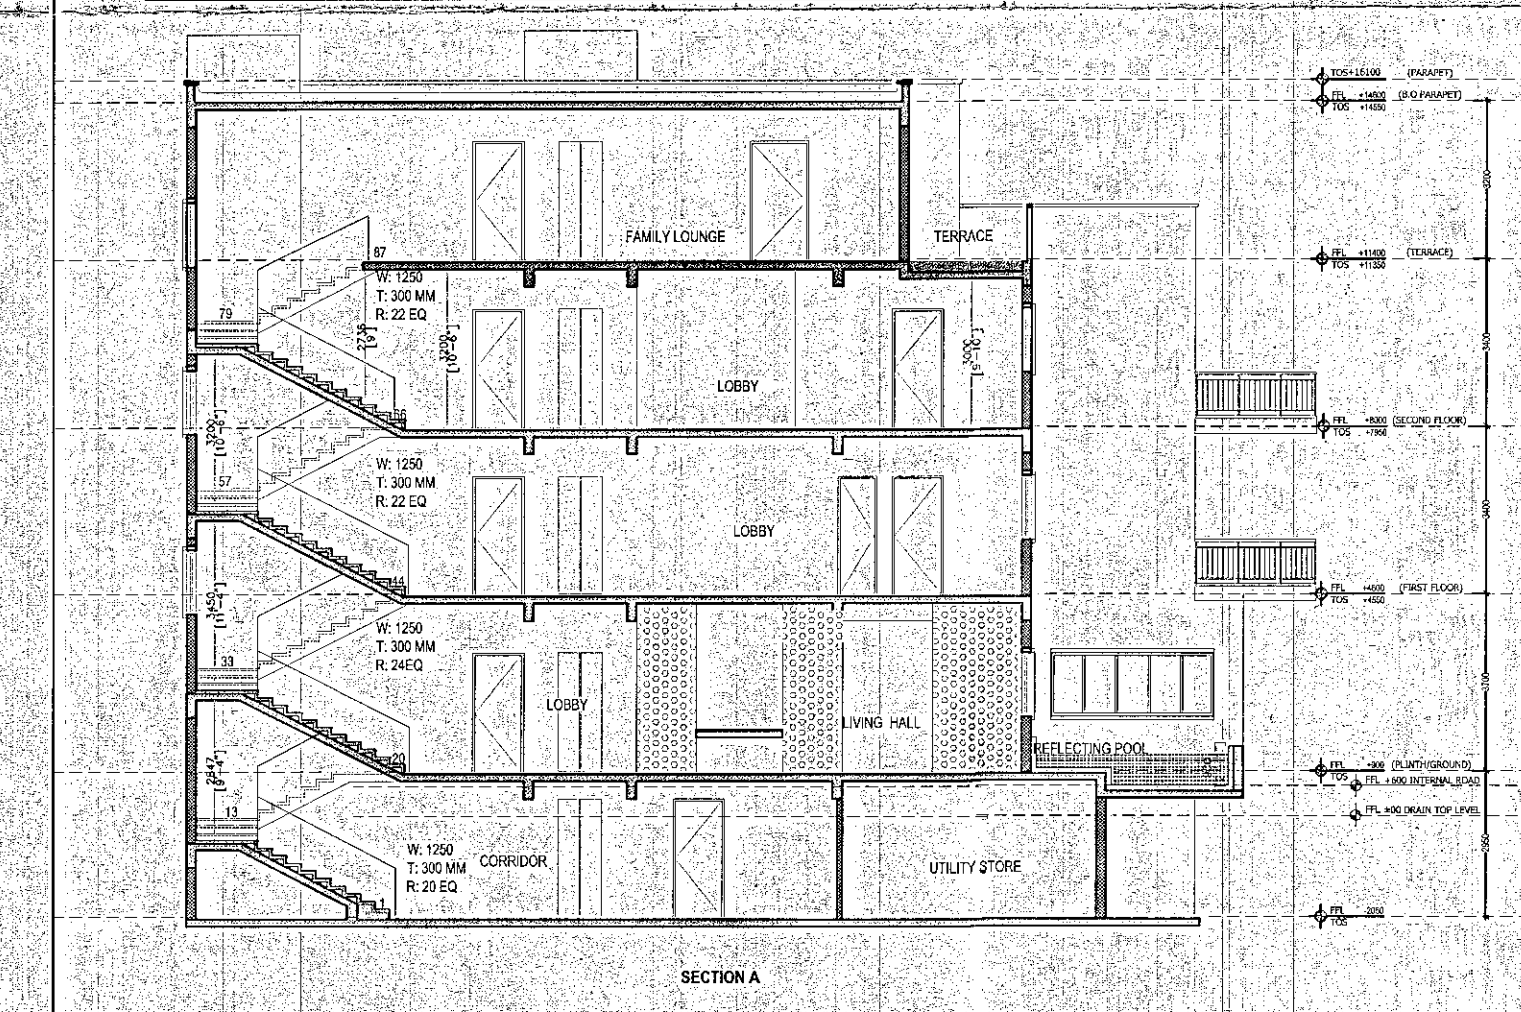

GREEN AREA					
G1	RECTANGLE	27565	2400	1	56.3
G2	RECTANGLE	2450	12090	1	29.9
G3	RECTANGLE	14175	3900	1	55.5
TOTAL GREEN AREA (A)					151.7
PARKING AREA					
		STILT AREA			
P1	RECTANGLE	7000	15000	1	105.0
P2	RECTANGLE	7500	5000	1	37.5
TOTAL PARKING AREA (A)					142.5

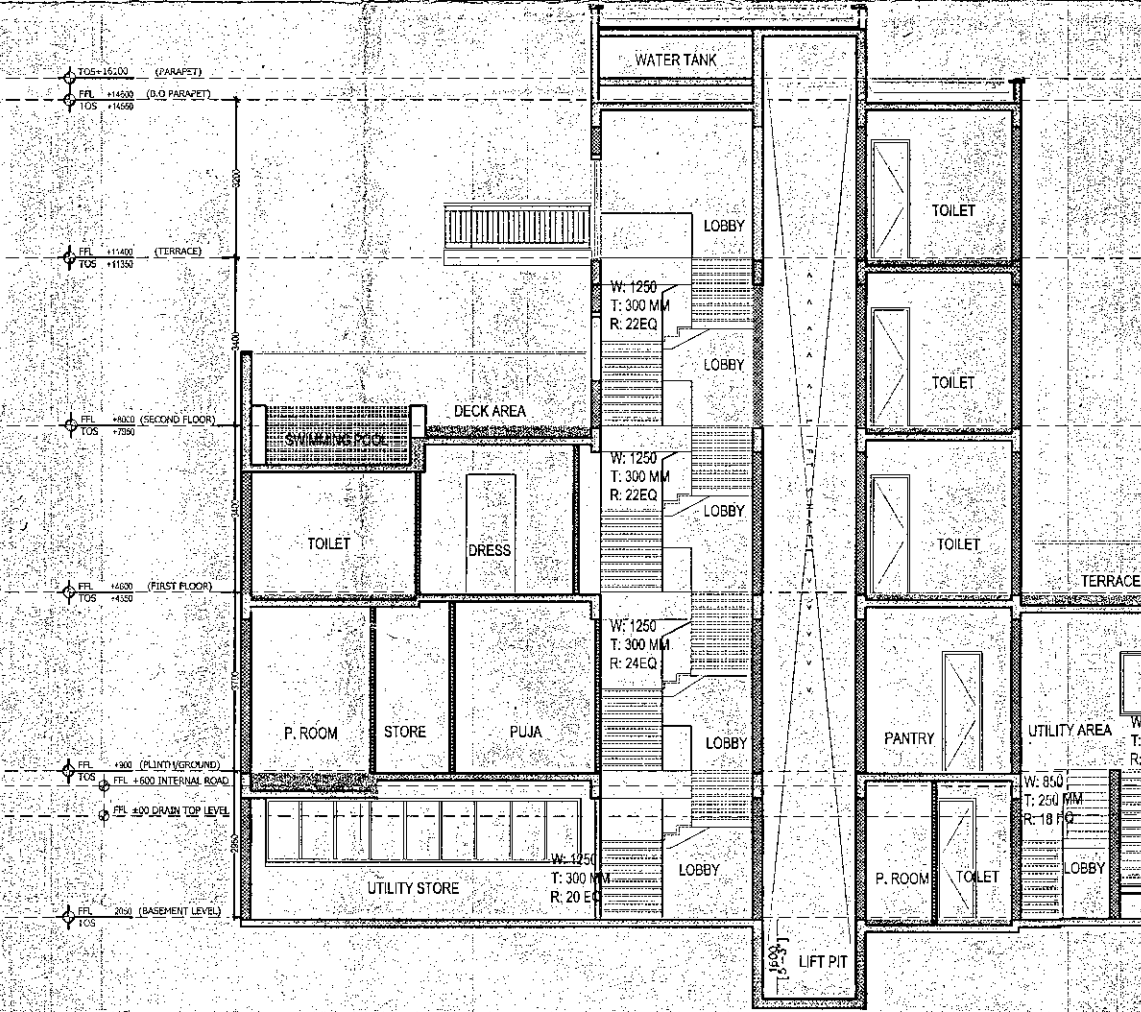[illegible]Notes

Greater Noida

9-3040

Video Letter No. _____

Valid up to Date _____

Noida

D.G.N.

(Pkg. & Arch.)

S/S Mahadev

2007/Arch

National Day Authority

WORKING SCHEDULE

19-04-2007

10000 20000 30000 40000 50000 60000 70000 80000 90000 100000

1 0000 0000 0000 0000 0000 0000 0000 0000 0000 0000

2 01 0002 0001 0000 0000 0000 0000 0000 0000 0000 0000

3 01 0001 0000 0000 0000 0000 0000 0000 0000 0000 0000

4 01 0000 0000 0000 0000 0000 0000 0000 0000 0000 0000

5 03 0003 0002 0001 0000 0000 0000 0000 0000 0000 0000

6 04 0004 0003 0002 0001 0000 0000 0000 0000 0000 0000

7 04 0003 0002 0001 0000 0000 0000 0000 0000 0000 0000

8 04 0002 0001 0000 0000 0000 0000 0000 0000 0000 0000

9 04 0001 0000 0000 0000 0000 0000 0000 0000 0000 0000

10 04 0000 0000 0000 0000 0000 0000 0000 0000 0000 0000

11 07 0007 0006 0005 0004 0003 0002 0001 0000 0000 0000

12 08 0008 0007 0006 0005 0004 0003 0002 0001 0000 0000

13 08 0007 0006 0005 0004 0003 0002 0001 0000 0000 0000

14 08 0006 0005 0004 0003 0002 0001 0000 0000 0000 0000

15 08 0005 0004 0003 0002 0001 0000 0000 0000 0000 0000

16 08 0004 0003 0002 0001 0000 0000 0000 0000 0000 0000

17 08 0003 0002 0001 0000 0000 0000 0000 0000 0000 0000

18 08 0002 0001 0000 0000 0000 0000 0000 0000 0000 0000

19 08 0001 0000 0000 0000 0000 0000 0000 0000 0000 0000

20 08 0000 0000 0000 0000 0000 0000 0000 0000 0000 0000

21 09 0009 0008 0007 0006 0005 0004 0003 0002 0001 0000

22 09 0008 0007 0006 0005 0004 0003 0002 0001 0000 0000

23 09 0007 0006 0005 0004 0003 0002 0001 0000 0000 0000

24 09 0006 0005 0004 0003 0002 0001 0000 0000 0000 0000

25 09 0005 0004 0003 0002 0001 0000 0000 0000 0000 0000

NOTE : THIS DRAWING IS APPLICABLE
FOR VILLA V8 - 1,2,5,6,7,8 &9
TOTAL NOS. =07

TOTAL NOS.	=0
------------	----

Key Plan

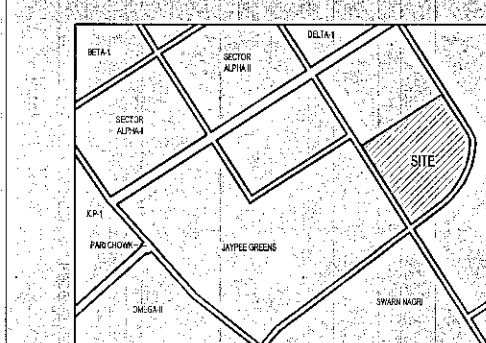

Architects Signature
Labib Alam, Architect
Council of Architecture
Registration No.: CA/2001/274

Owner's Signature 
Authorised Signatory

Client:	
---------	--

M/S AR Landcraft LLP

Services Consultant

Consummate Engineering Services (P) Ltd
Noida Office : B - 67, Sector - 67, Noida - 201 301
e mail : mail@cespl.in

Architects
ARCOP ASSOCIATES
A-15, PAMPOSH ENCLAVE
New Delhi-110 048

Project title			
---------------	--	--	--

PROPOSED RECREATIONAL
ENTERTAINMENT PARK AT PLOT
NO. REP.1 SECTOR - 27 GREATER
NOIDA,(U.P.) BELONGING TO M/S A
R LANDCRAFT LLP

Drawing Title

VILLA V8 (1000SQ.YD.) PLANS,
SECTIONS & AREA CHART (TYPE-1)

Job No.		Drawing No.
---------	--	-------------

A 19

Drawn	Checked	A-10
AASHIMA	LARIB	

AASHIMA	LABIB	
Date	Scale	Revisions

10.10.2016	1:150	0				
------------	-------	---	--	--	--	--

[illegible]

	1	2	52
--	---	---	---	---	---	---	---	---	---	----	----	-----	-----	----