



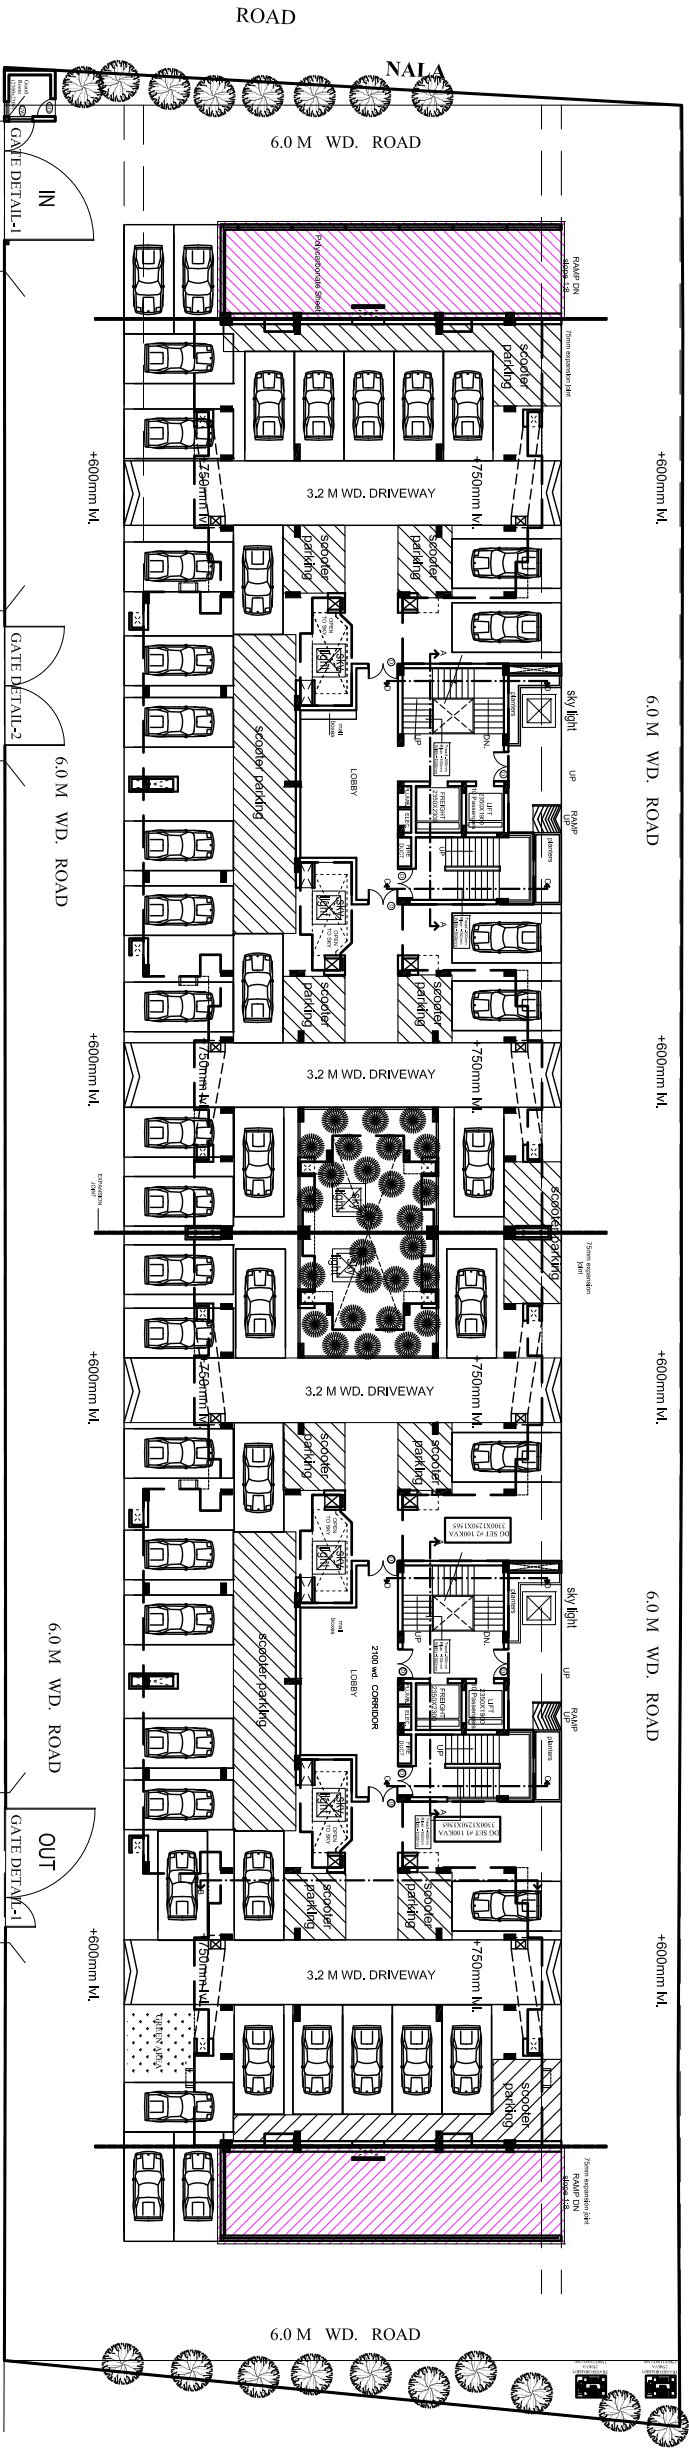

STILT LAYOUT PLAN

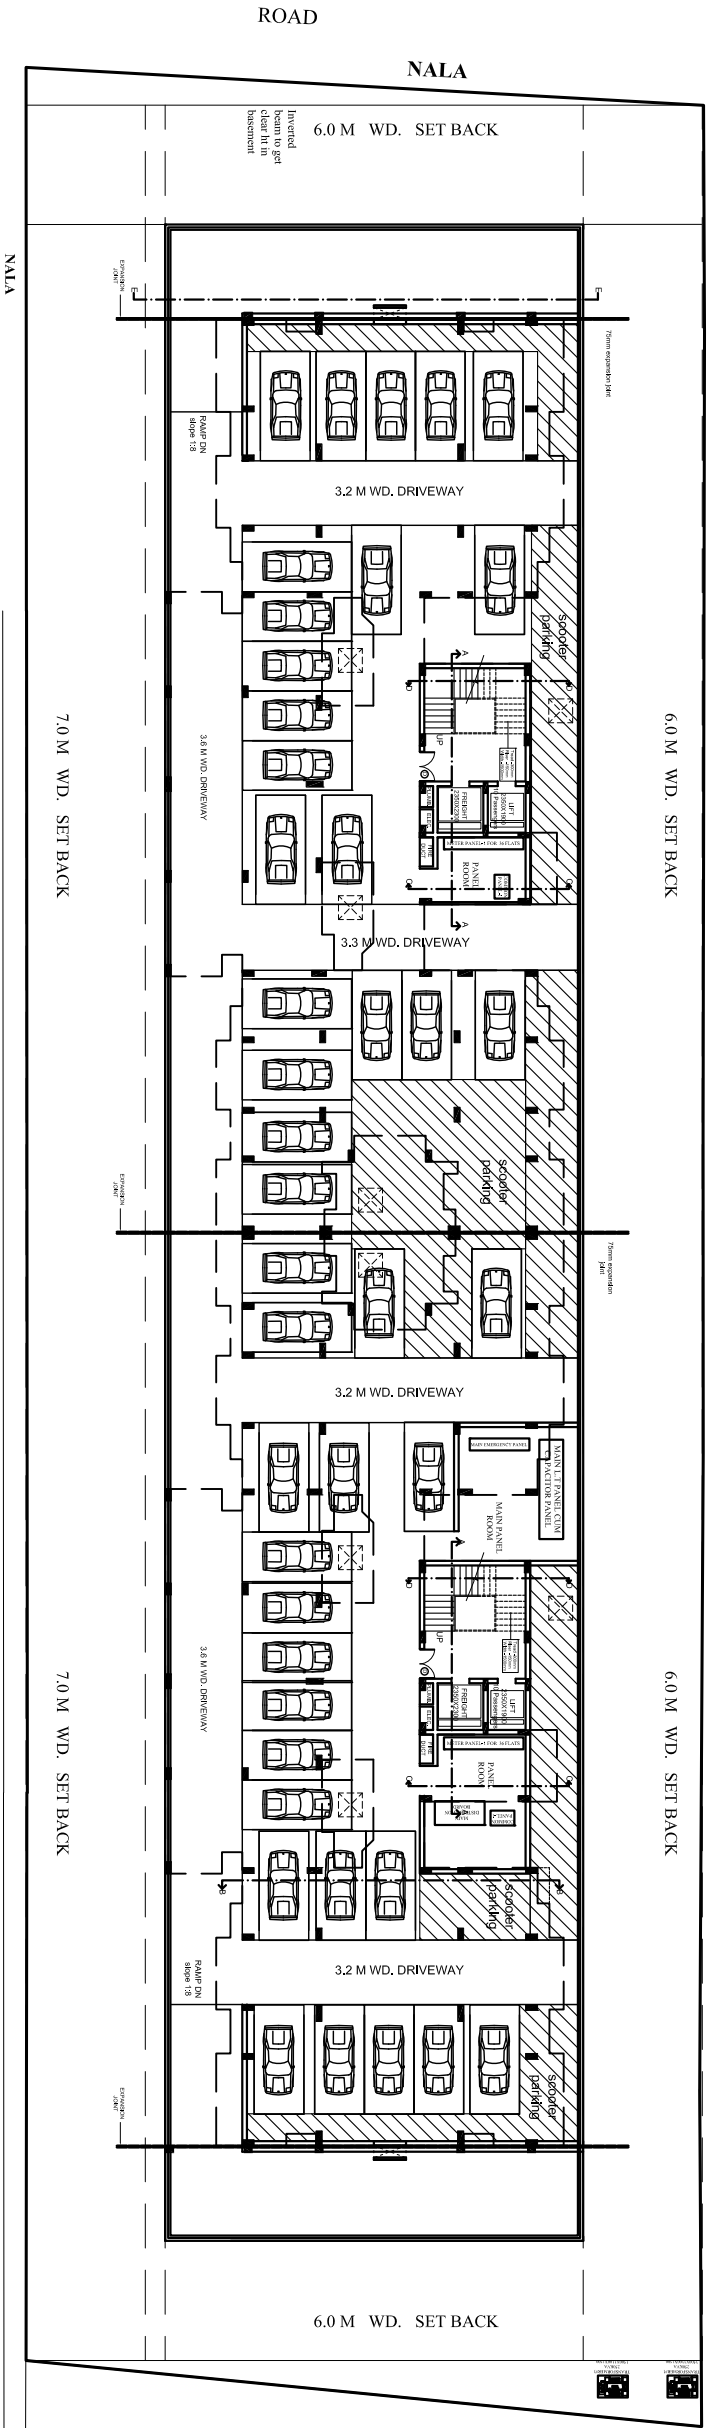

BASEMENT LAYOUT PLAN

PROPOSED GROUP HOUSING - MAGHA APARTMENTS
AT PLOT NO. C1, SECTOR O, MANSAROVAR YOJNA,
KANPUR ROAD, LDA, LUCKNOW

OWNER		ARCHITECT		ORIENTATION		architects		sayita-rohit ira-sumit namit		Ref No - L-79 -AF-979(1)		WORKING DRAWING	
				NORTH		m u r a l a g e		architects , interior decorators & muralists		Date - FEB'16		BASEMENT & STILT FLOOR	
						A-3/269 , vibhavy khanda , gomi nagar , lucknow				Sheet No - 1		SCALE - 1:200	
						phone no. : 2980139,				Drawn by - Neeru Verma			