
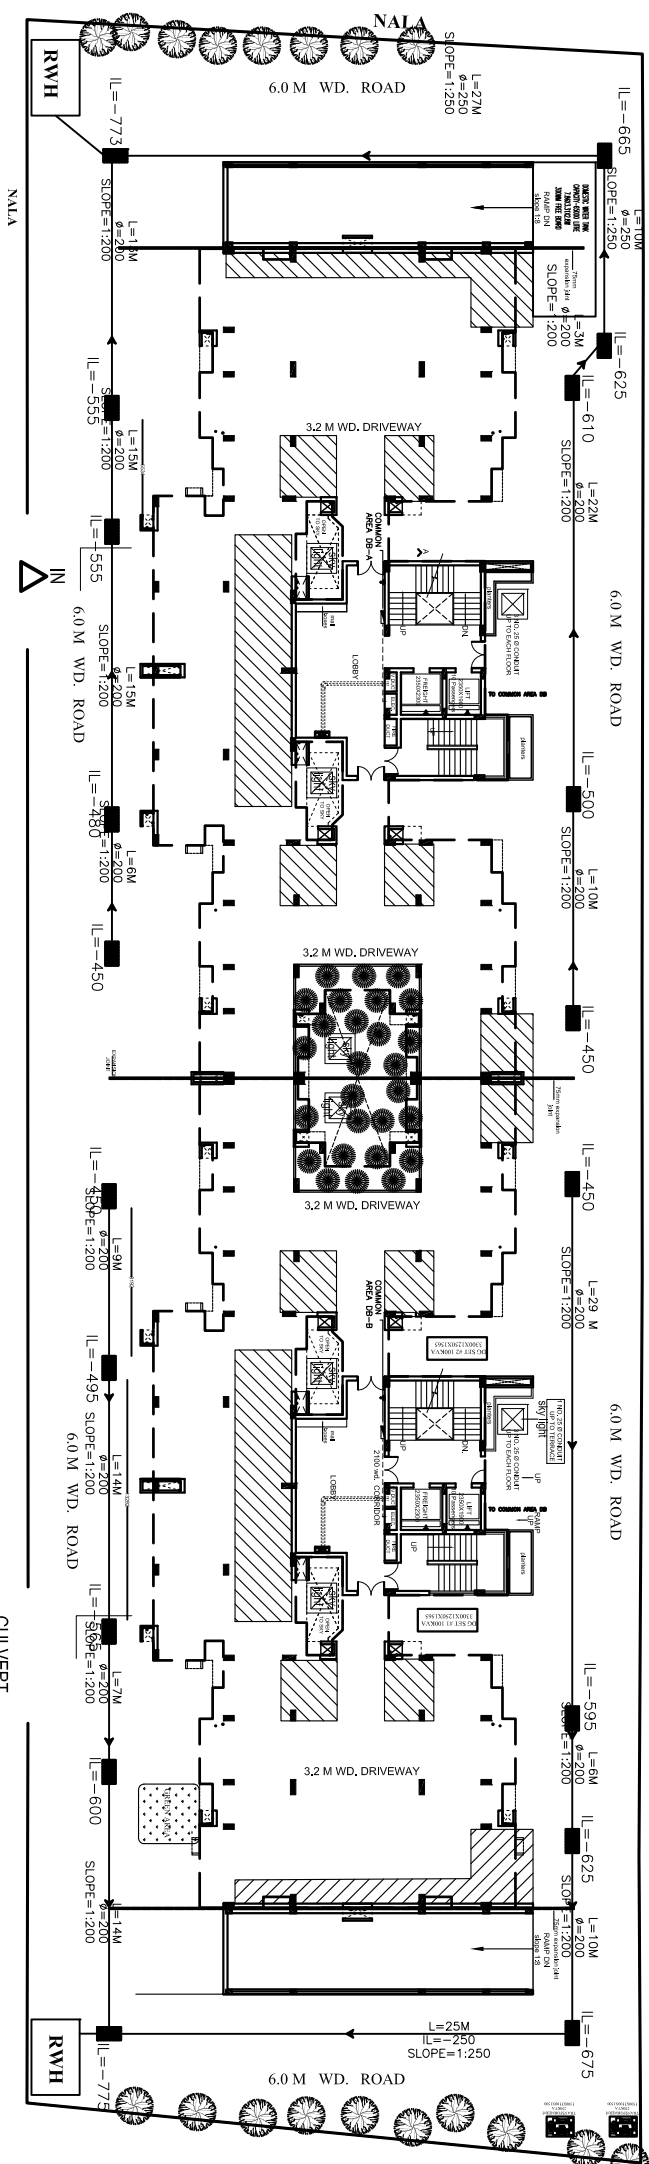


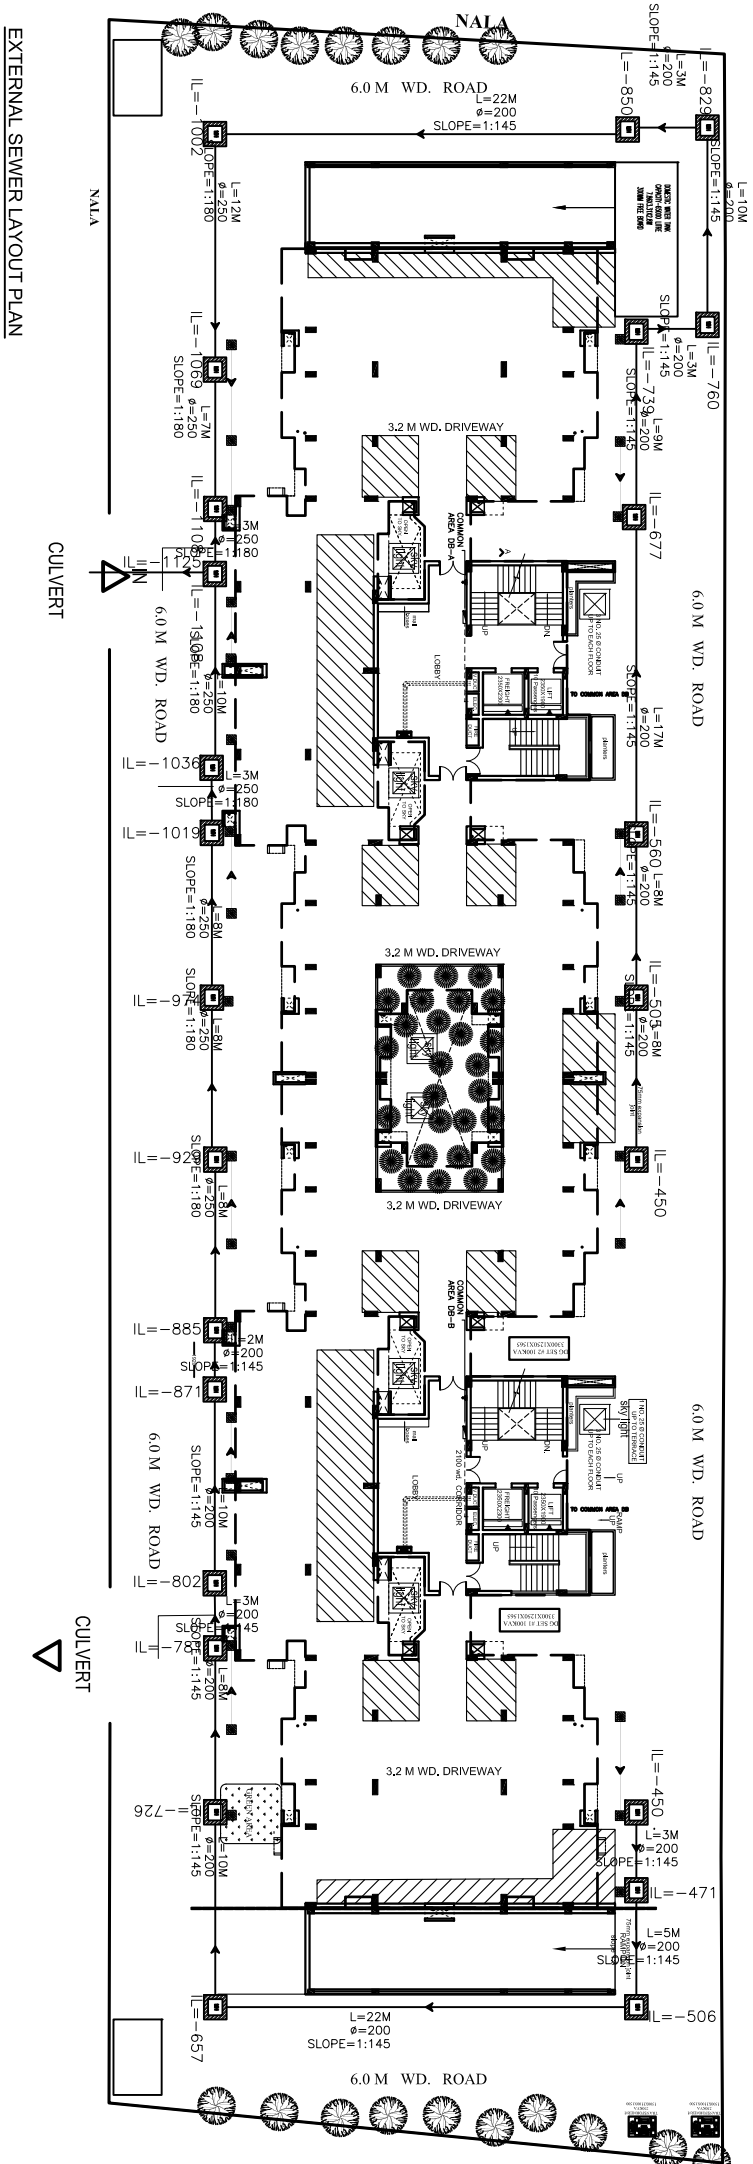

PROPOSED GROUP HOUSING - MAGHA APARTMENTS
AT PLOT NO. C1,SECTOR O, MANSAROVAR YOJNA,
KANPUR ROAD ,LDA, LUCKNOW

BUILDING MEP CONSULTANT
TRIVENI CONSULTING ENGINEERS
FLAT NO.-D, GF, AVON RESIDENCY
A1/8, SEC.-H, ALIGANJ,
LUCKNOW
EMAIL:triveniconsultants_lko@gmail.com
PH:5224108651, 09794991199

OWNER

ARCHITECT



ira-sum
nam

Sheet No - 13
Ref No - L-79(AF-979(1))
Date - DEC'16
Drawn By-MOHIT JAISWAL

SERVICES DRAWING
EXTERNAL SEWER,
CATCHBASIN LAYOUT
SCALE - 1:200