
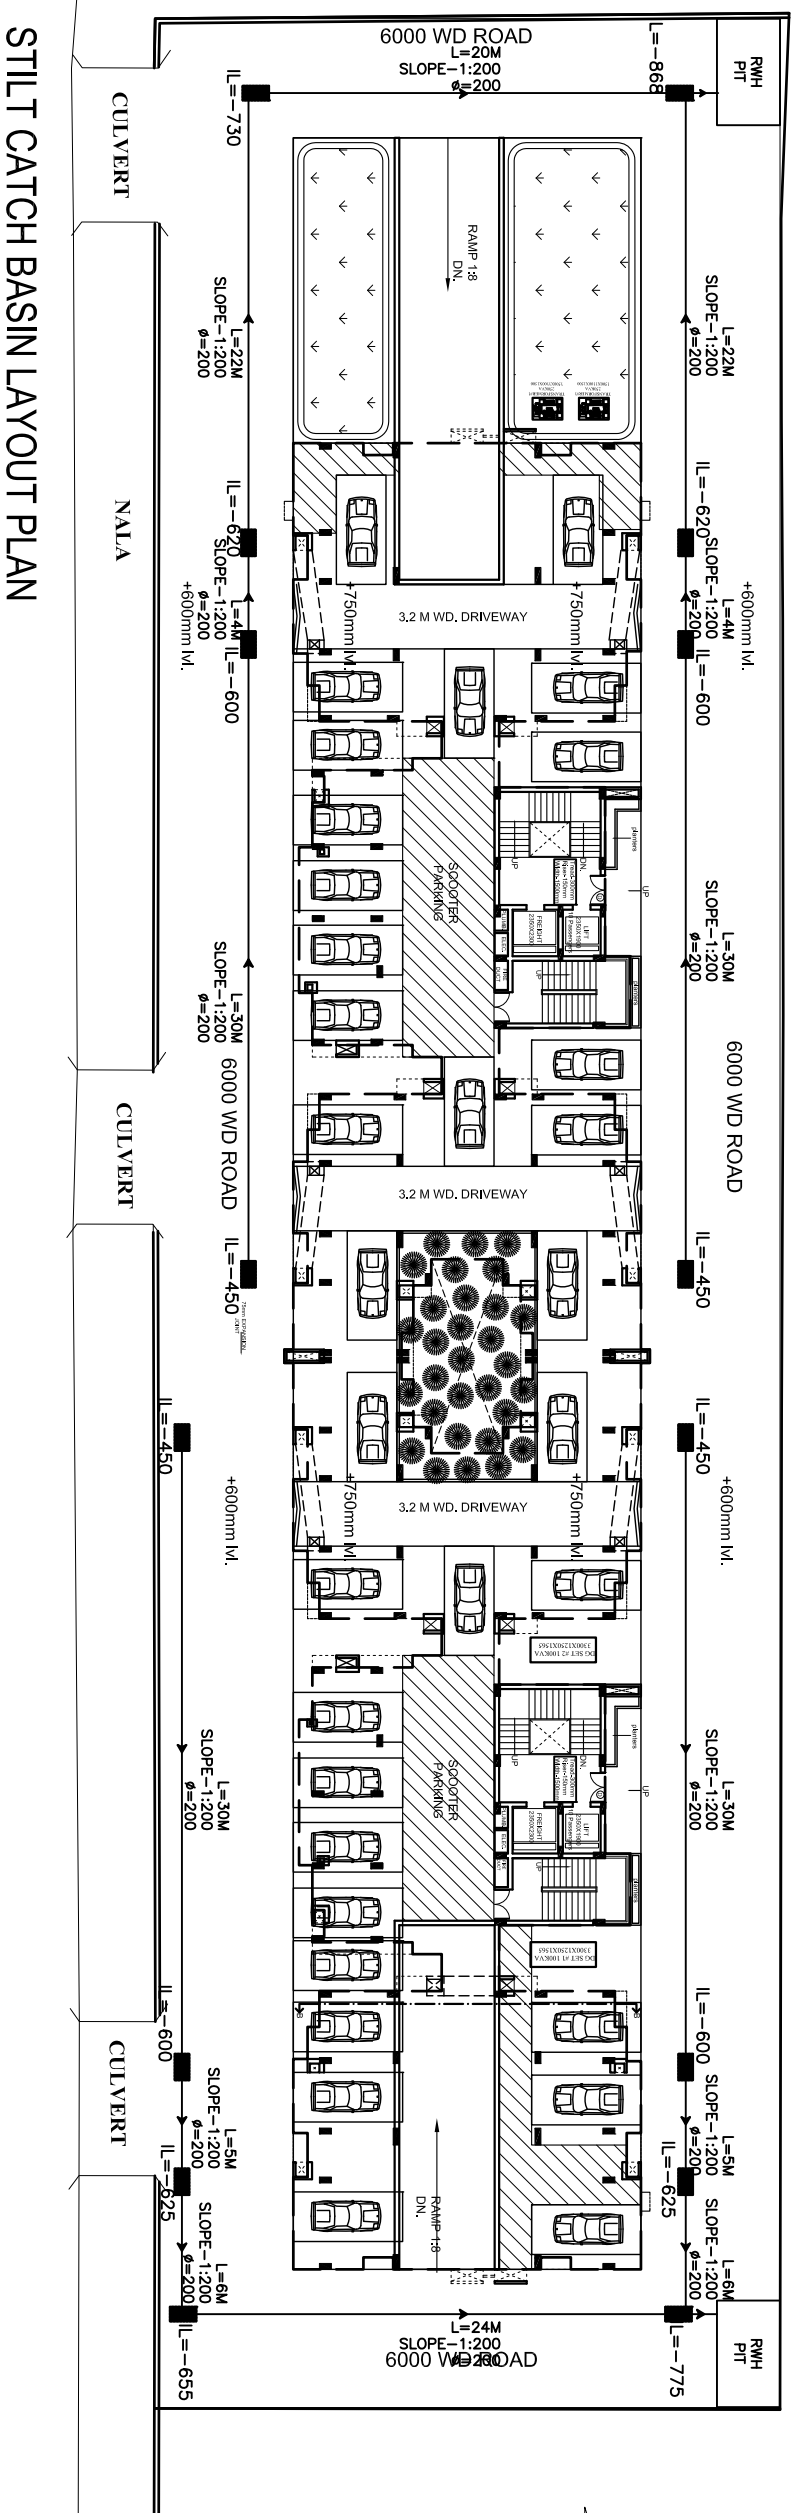


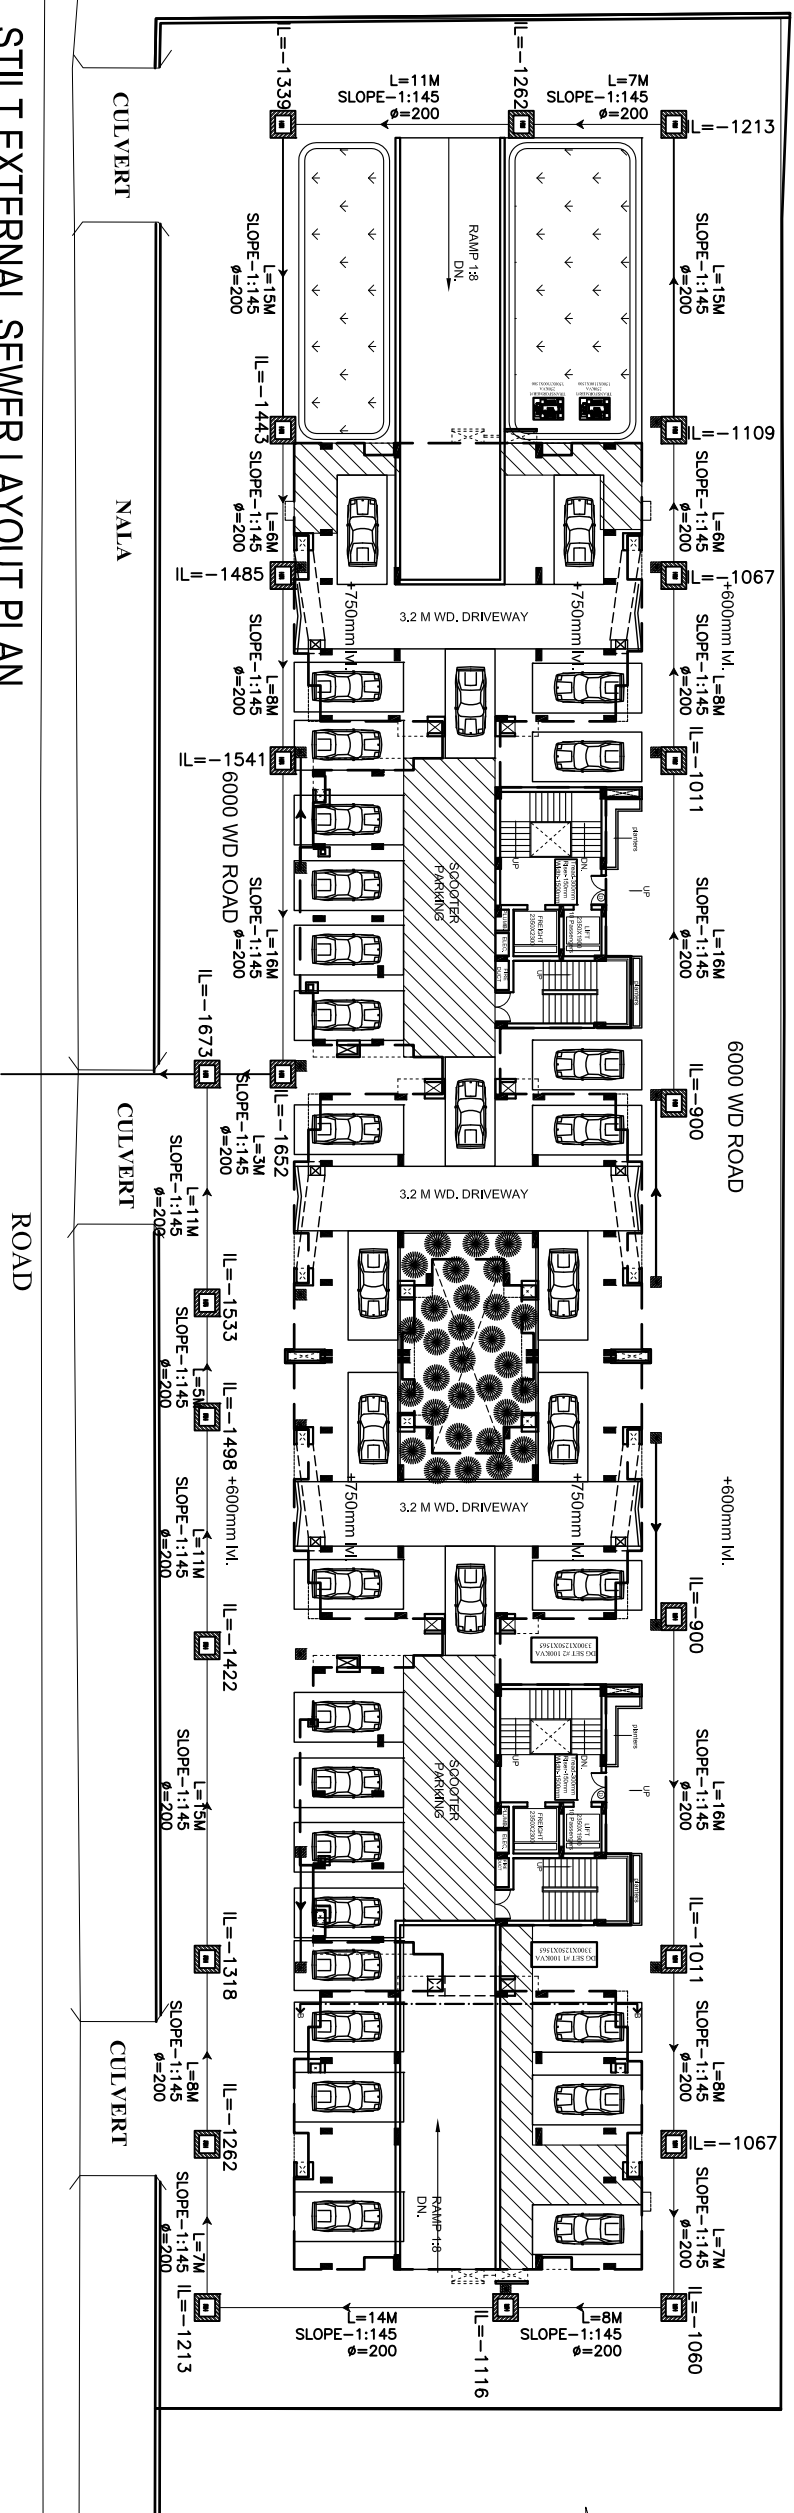

PROPOSED GROUP HOUSING - BHARNEE APARTMENTS
AT PLOT NO. C3,SECTOR O, MANSAROVAR YOJNA,
KANPUR ROAD ,LDA, LUCKNOW

BUILDING MEP CONSULTANT
TRIVENI CONSULTING ENGINEERS
FLAT NO.-D AVON RESIDENCY
A1/8, SECTOR-H ALIGANJ
LUCKNOW

triveniconsultants.lko@qamli.com

WNE

ARCHITECT



architects
savita-archit
tra-sunithi
namthi

m u r a l a g e
architects
interior
decorators
&
muralists
architects
A-3/269,
vibhav khand,
gomi nagar,
lucknow
no.: 2980139,
2320715

phone

Sheet No -4
Ref No - L-80(AF-979)
Date - November'16
Drawn By-

PLUMBING DRAWING

EXTERNAL SEWER,
CATCH BASIN LAYOUT

SCALE - 1:200