
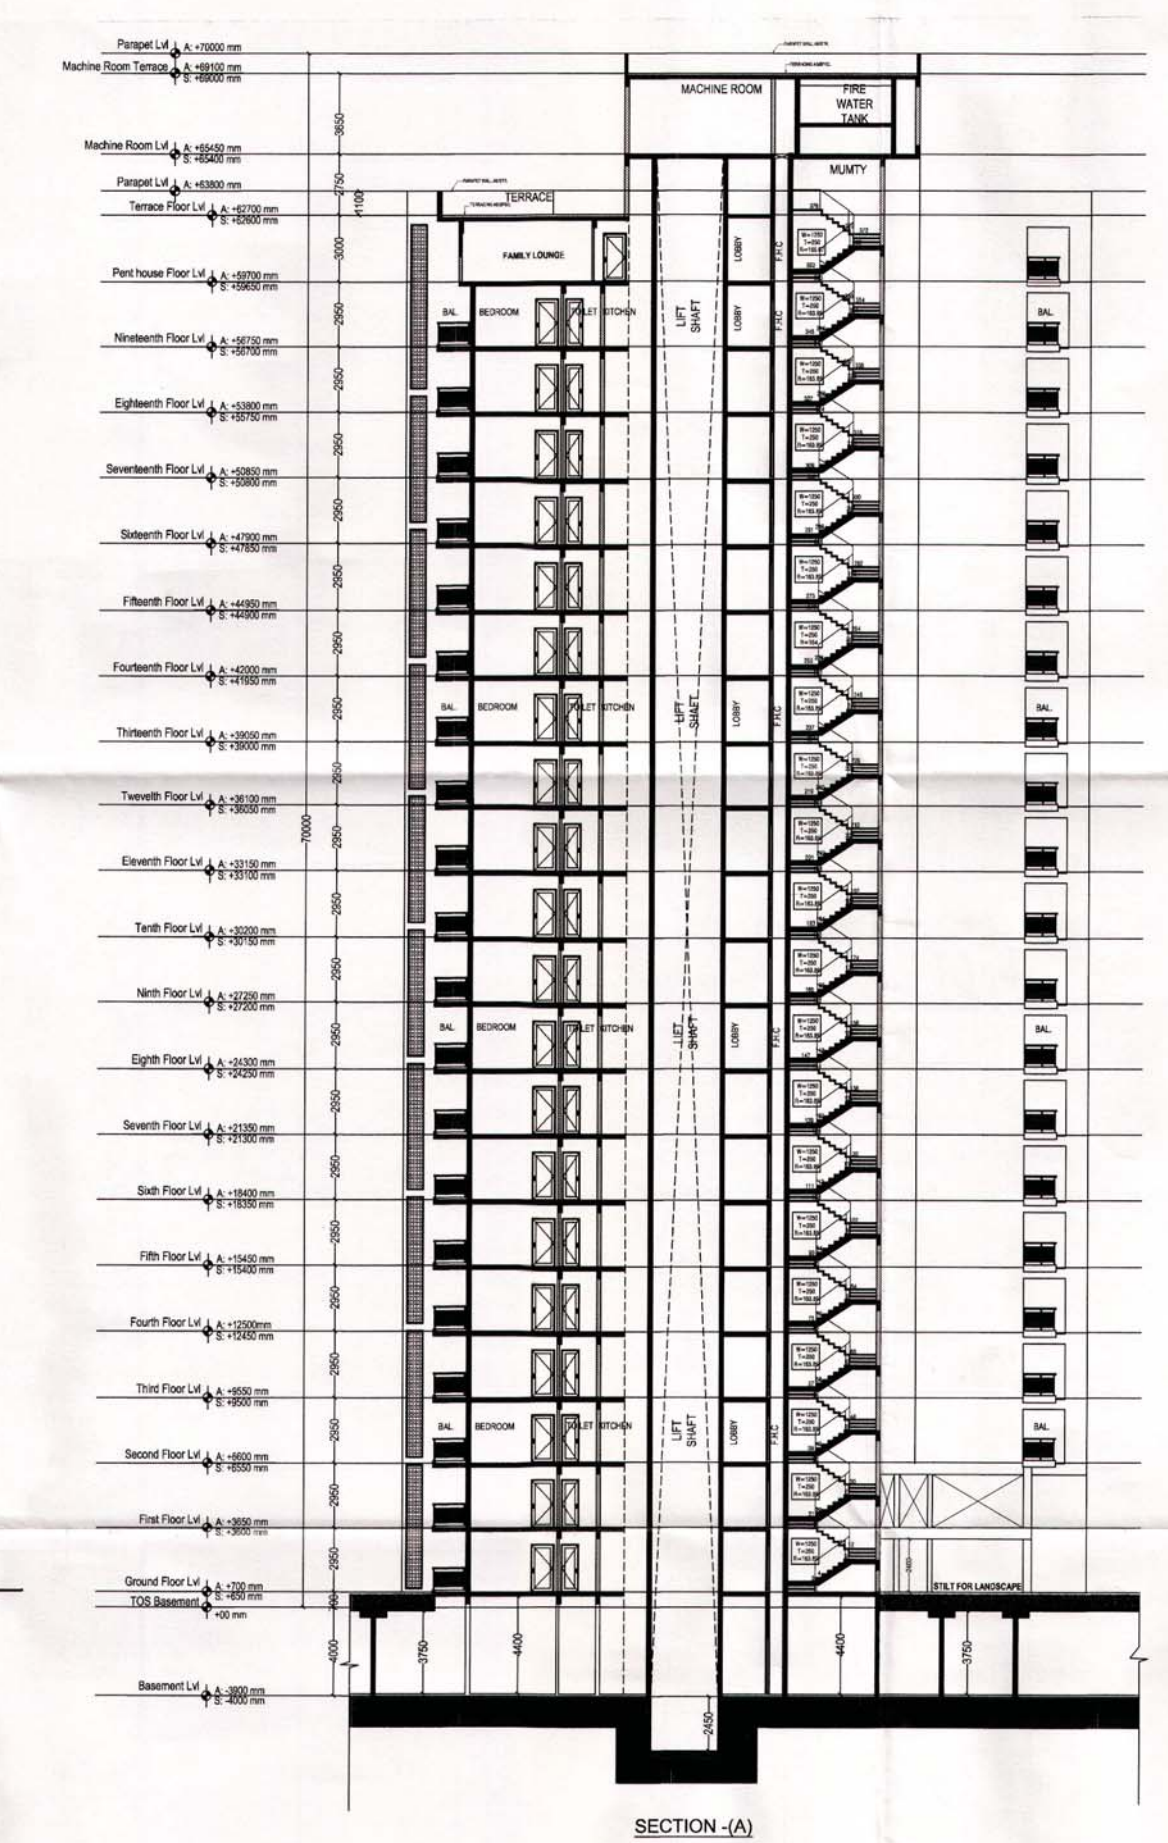


ॐ नमो भगवते वासुदेवाय ॥ श्रीकृष्णाय नमः ॥
ॐ नमो भगवते वासुदेवाय ॥ श्रीकृष्णाय नमः ॥
ॐ नमो भगवते वासुदेवाय ॥ श्रीकृष्णाय नमः ॥

Map for proposed Building is as per Bye
Laws. Submitted for approval please.

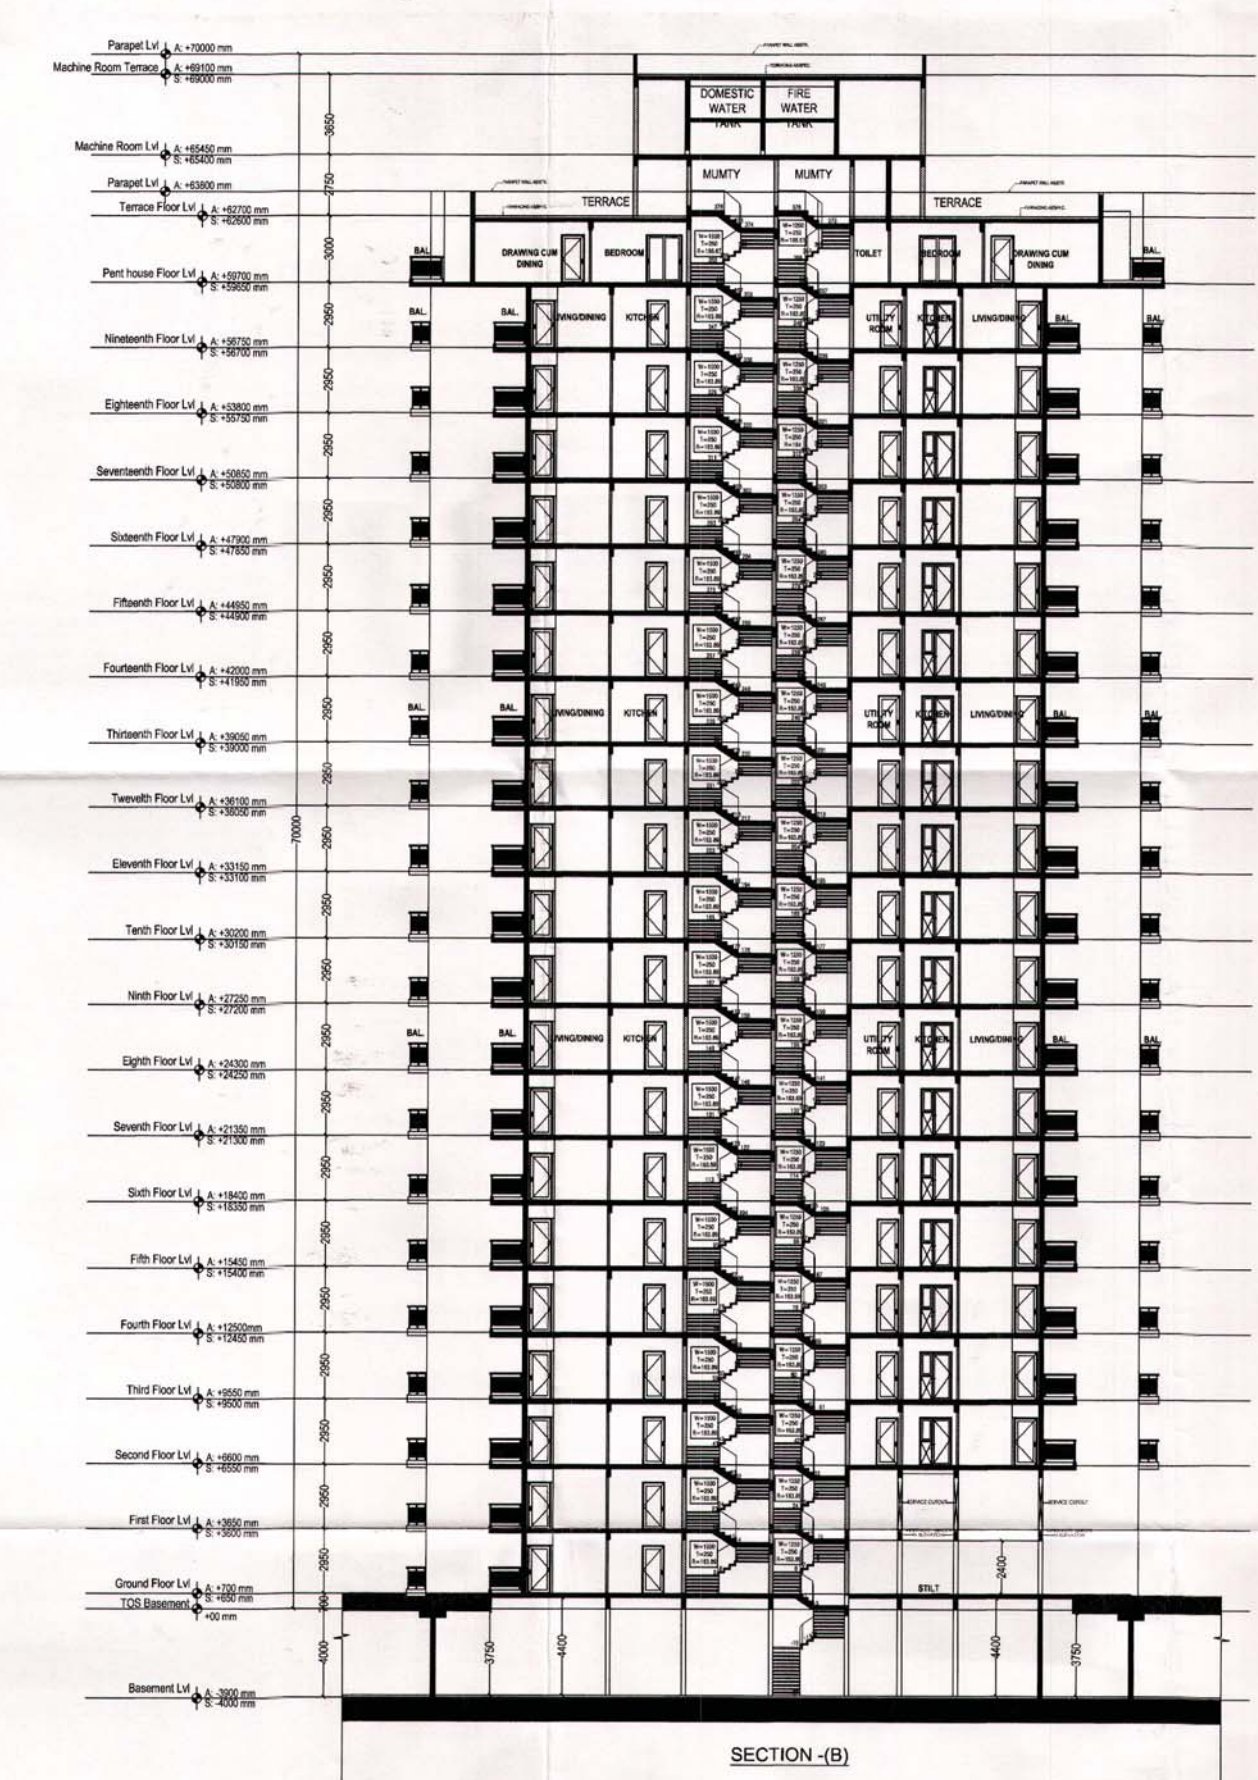

SUBMISSION DRAWING
<p><u>PROJECT:</u></p> <p>PROPOSED PLAN FOR SPORTS CITY AT LAND PARCEL SC-02/ H & I SECTOR-150, NOIDA M/s:- BRICK RISE DEVELOPERS PRIVATE LIMITED (SUBSIDIARY COMPANY OF M/s LOTUS GREENS CONSTRUCTIONS PVT. LTD.)</p>
<p><u>DRAWING TITLE :</u></p> <p>TOWER - B ELEVATION & SECTIONS</p>

 	
OWNER'S SIGN	ARCHITECT'S SIGN.
CONSULTANT:	
GOYAL ASSOCIATES Consulting Engineers, Architects & Valuers C-2208, SECTOR-57, NOIDA Tel : +91-011-4914-188 Email: id.goyal@noida@gmail.com	
SCALE	DATE
DESIGN BY	DRG. No.