




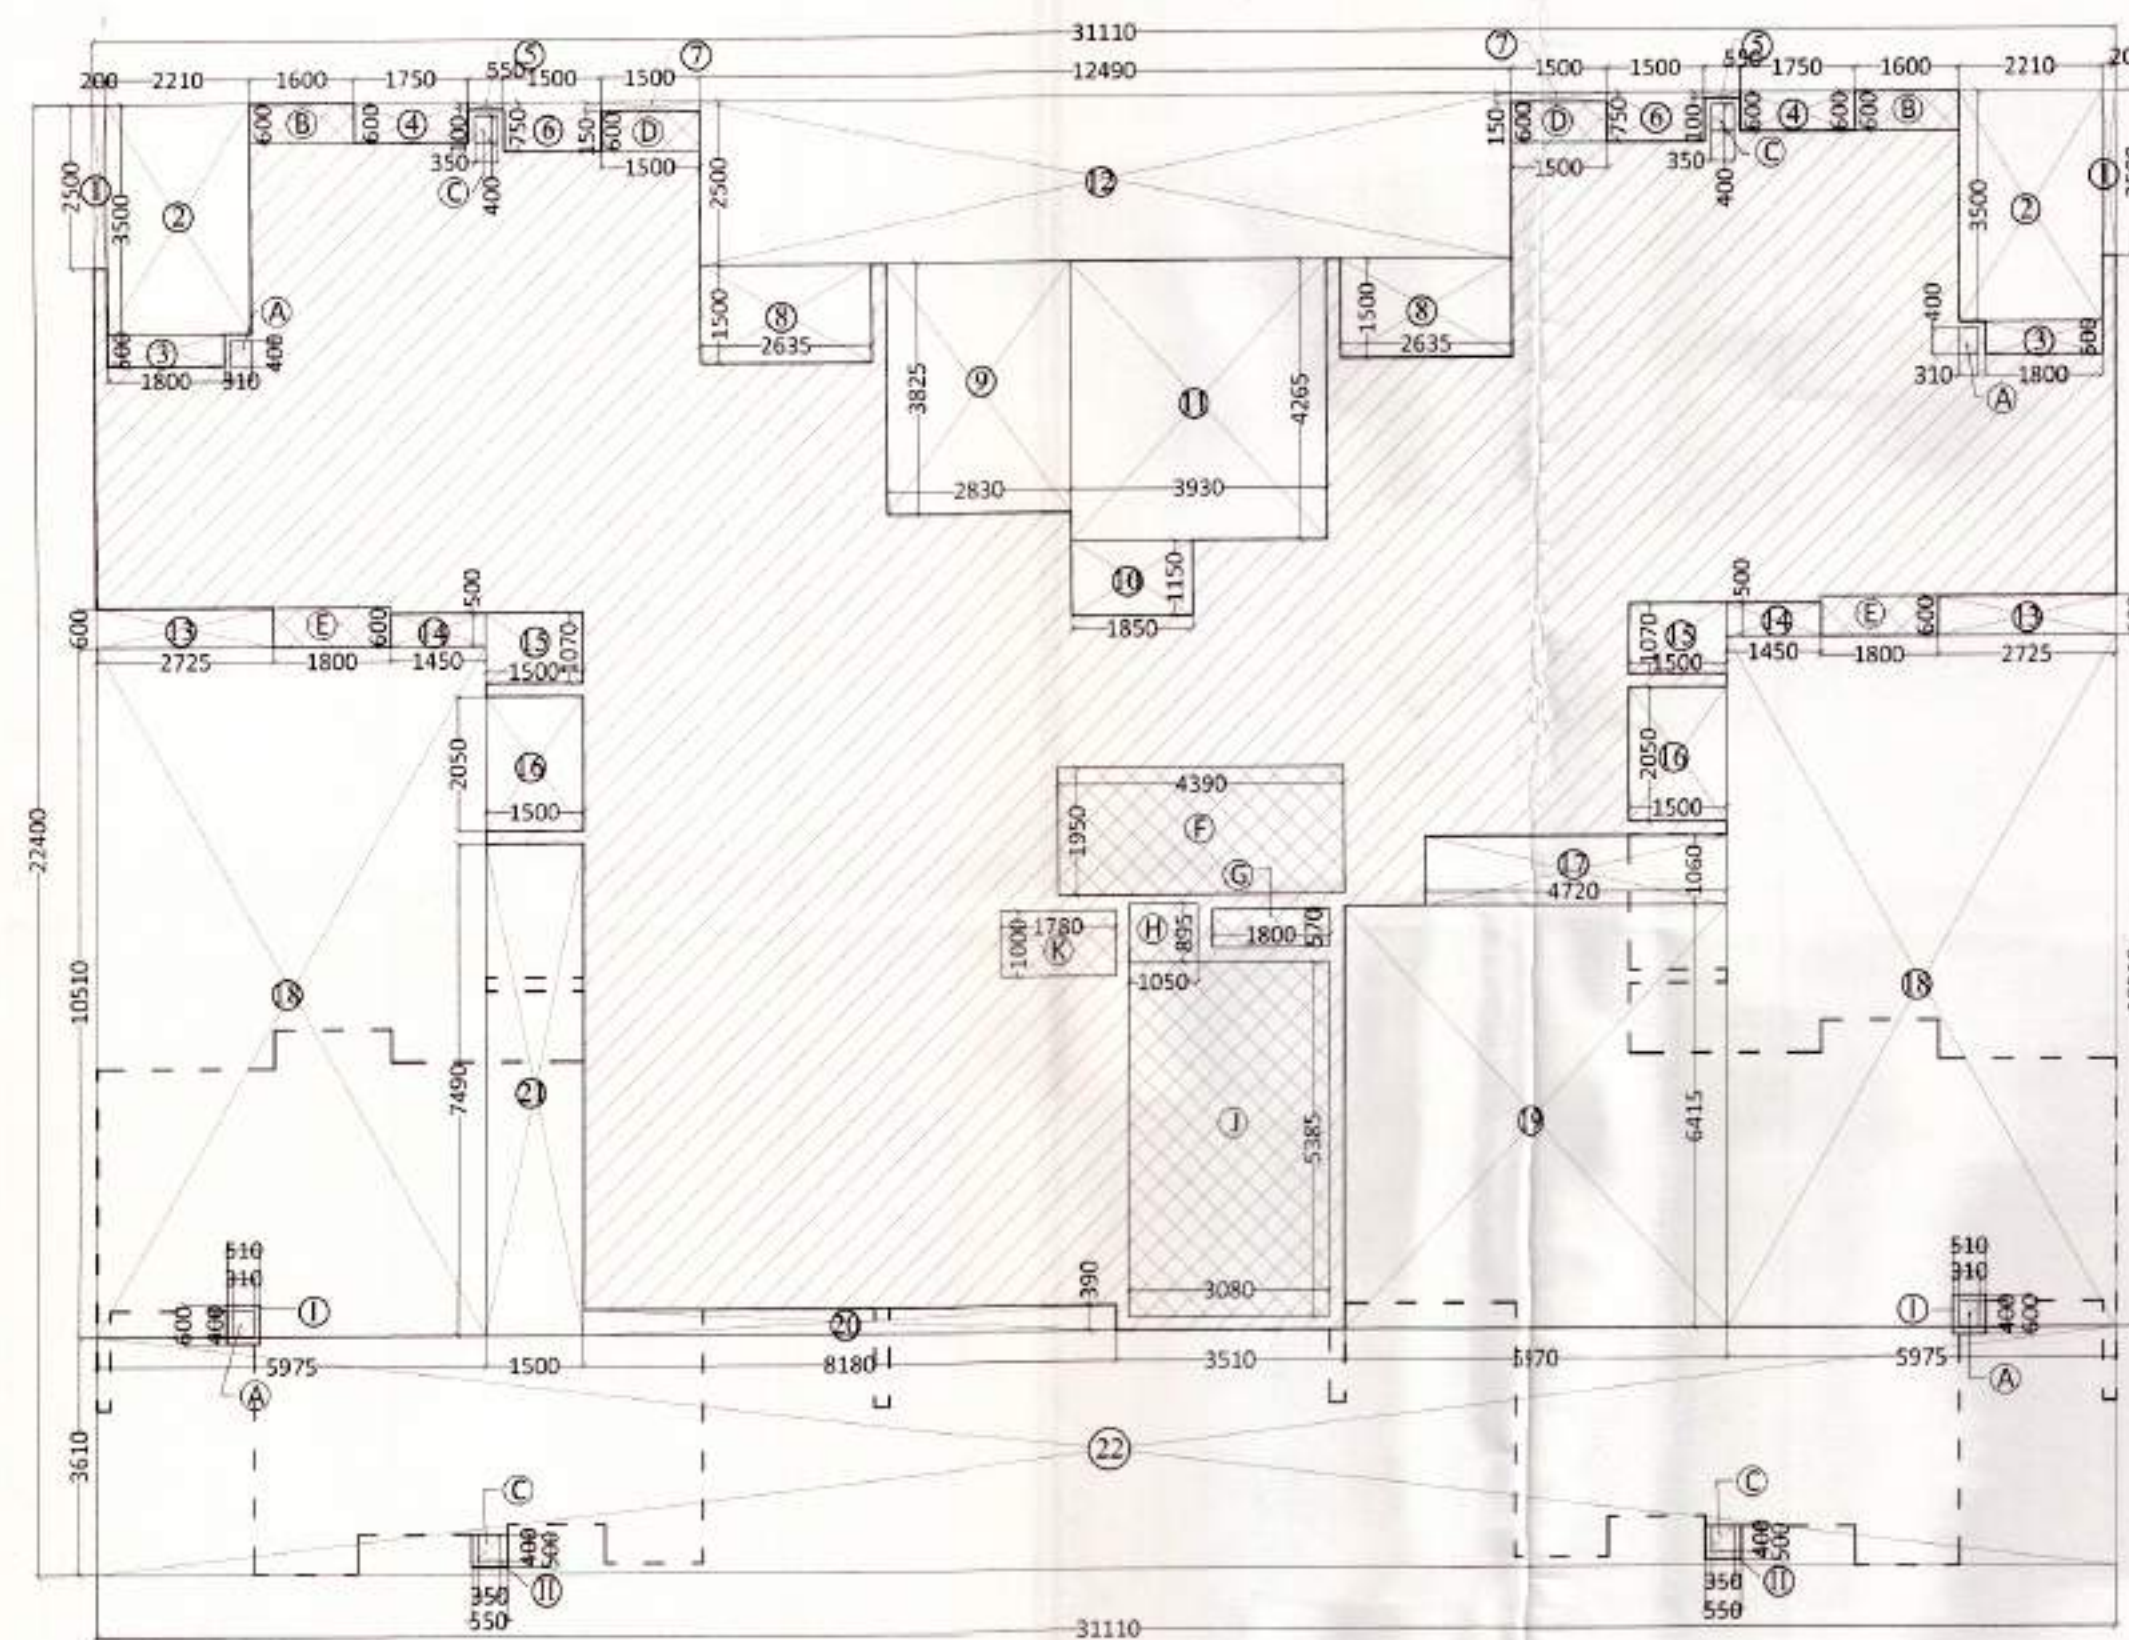


STILT / GROUND FLOOR AREA DETAIL PLAN

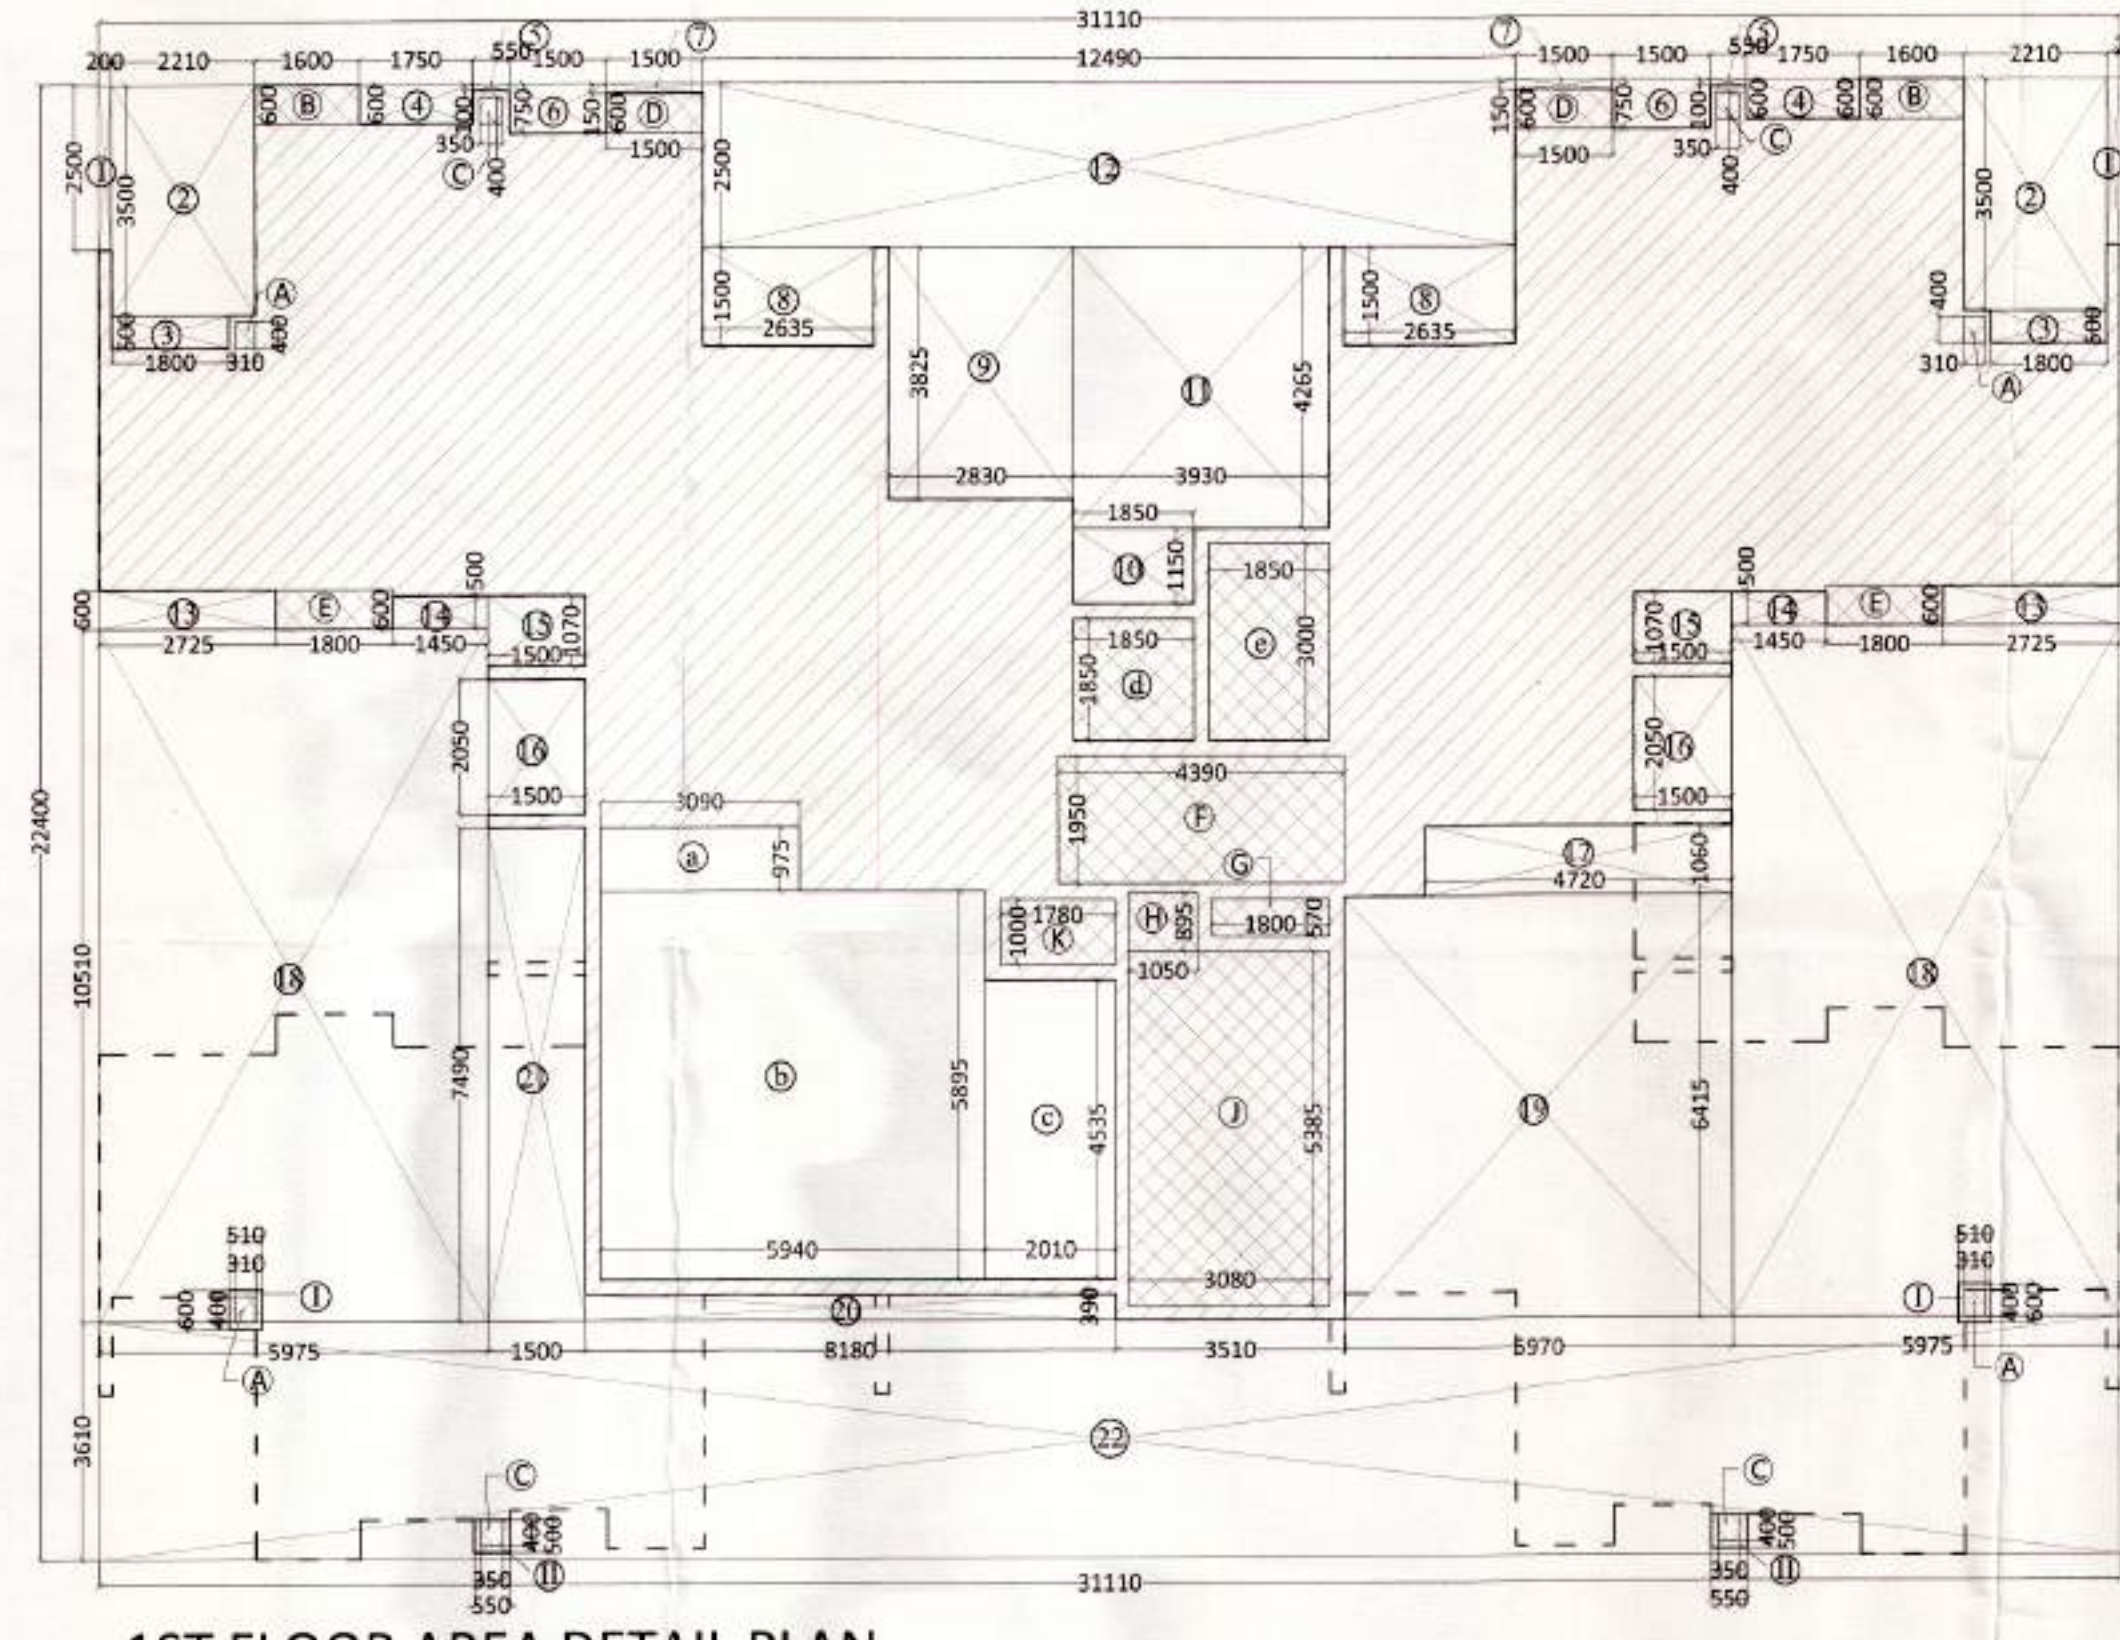

1ST FLOOR AREA DETAIL PLAN

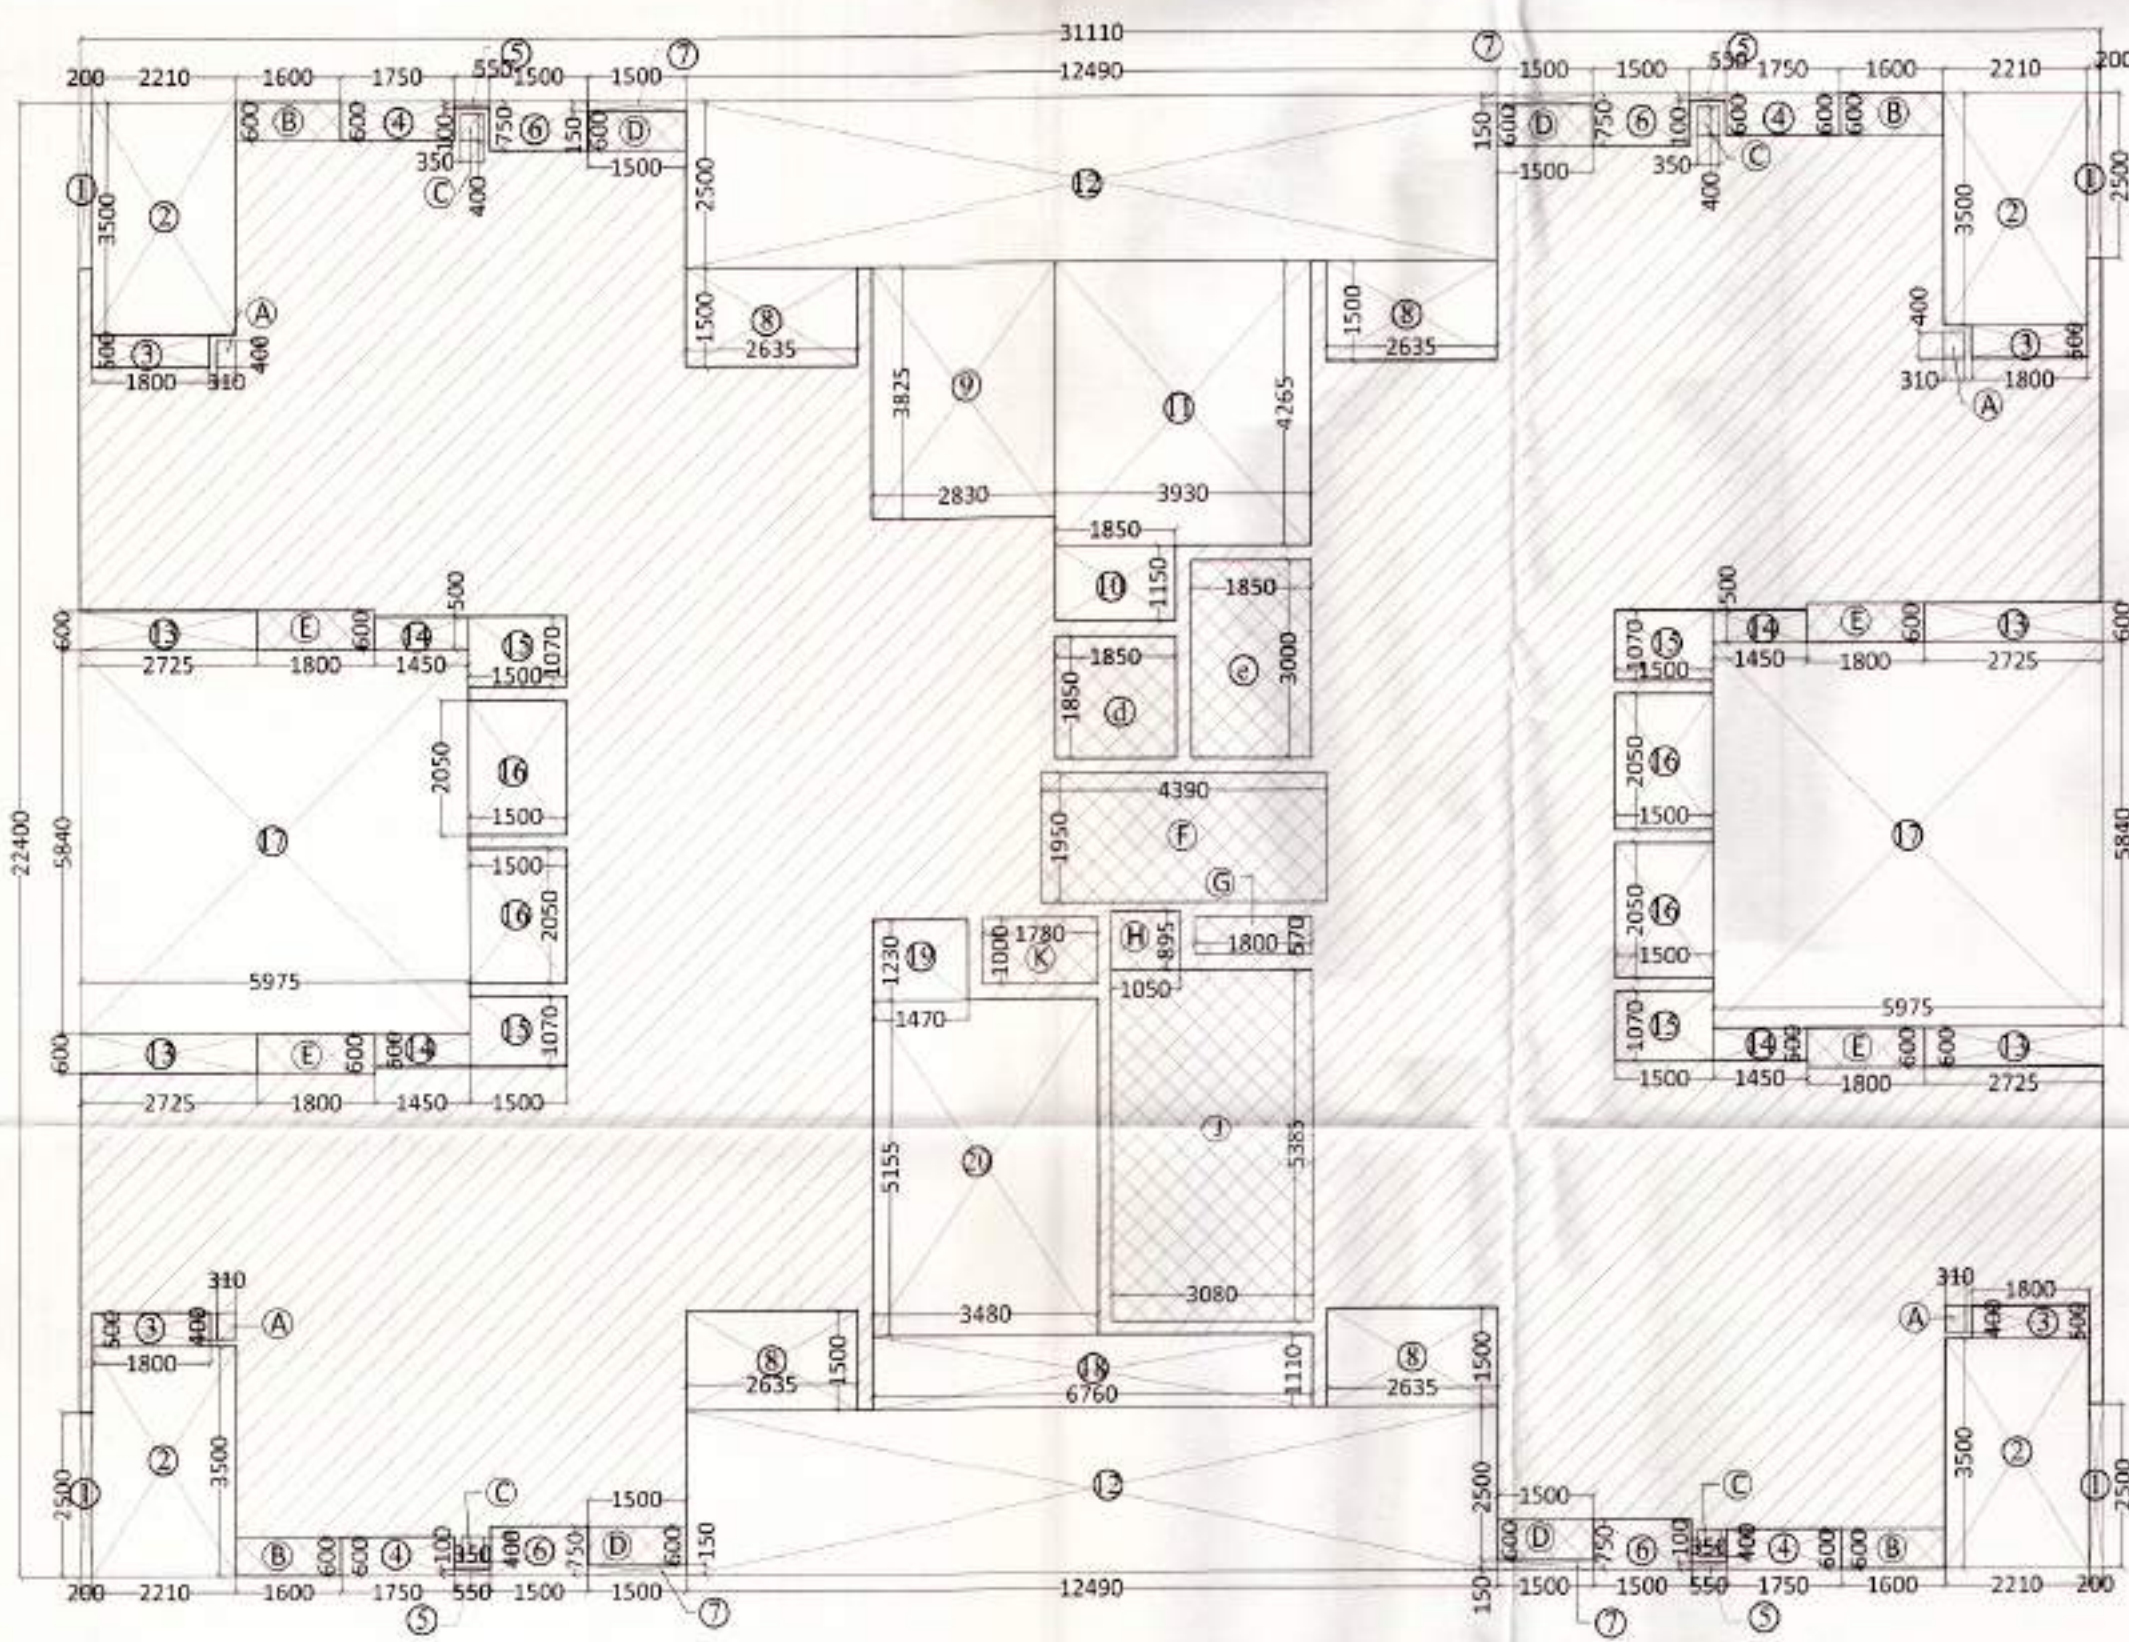

TYPICAL FLOOR AREA DETAIL PLAN

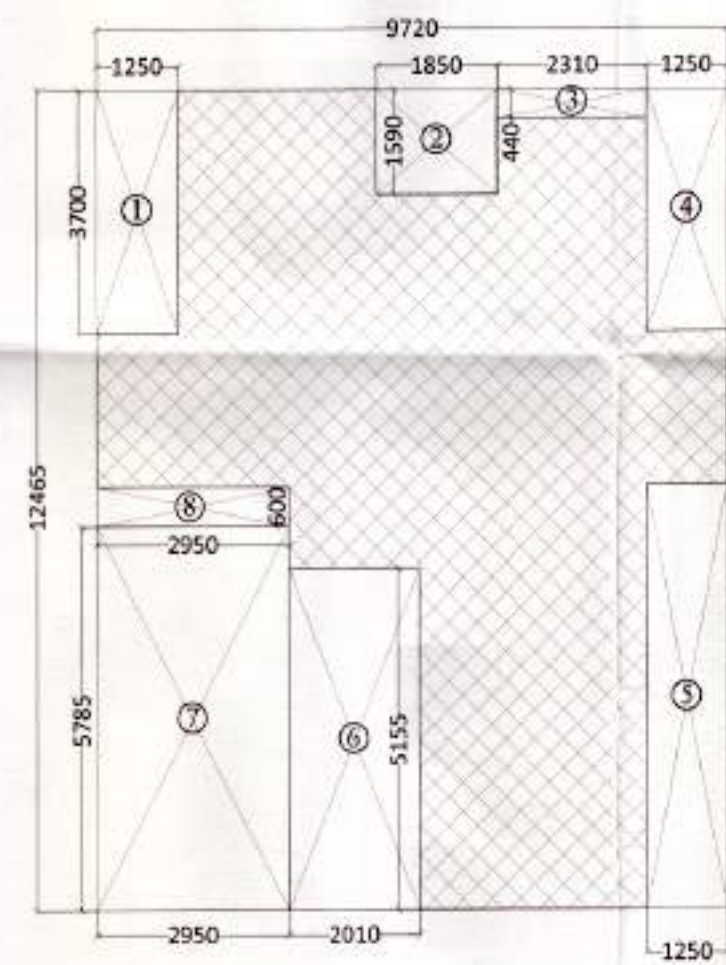

MUMTY & MACHINE ROOM AREA DETAIL PLAN

MUMTY / MACHINE ROOM AREA DETAILS

MUMTY / MACHINE ROOM AREA DETAIL IN F.A.R.				
ITEM	WIDTH	X	LENGTH	NO
	9.720	X	12.465	1
				AREA(SQ M)
				121.160
				TOTAL
				121.160
				-(1)

DEDUCTIONS				
ITEM	WIDTH	X	LENGTH	NO
	1.250	X	3.700	1
	1.850	X	1.590	1
	2.310	X	0.440	1
	1.250	X	3.670	1
	1.250	X	6.415	1
	2.010	X	5.155	1
	2.950	X	5.785	1
	2.950	X	0.800	1
				AREA(SQ M)
				4.625
				2.942
				1.016
				4.588
				8.019
				10.362
				17.066
				1.770
				TOTAL
				50.366
				-(2)

MUMTY / MACHINE ROOM AREA DETAIL = 1-2				
				70.773
				NET MUMTY / MACHINE ROOM AREA DETAIL

TYPICAL FLOOR AREA DETAILS

TYPICAL FLOOR AREA DETAIL IN F.A.R.				
ITEM	WIDTH	X	LENGTH	NO
	31.110	X	22.400	1
				AREA(SQ M)
				696.864
				TOTAL
				696.864
				-(1)

CUTOUTS				
ITEM	WIDTH	X	LENGTH	NO
	1.850	X	1.850	1
	1.850	X	3.000	1
				AREA(SQ M)
				3.420
				5.550
				TOTAL
				8.970
				-(2)

SERVICES AREA DETAILS				
ITEM	WIDTH	X	LENGTH	NO
	0.310	X	0.400	4
	1.800	X	0.800	4
	0.330	X	0.400	4
	1.900	X	0.800	4
	1.800	X	0.800	4
	4.390	X	1.950	1
	1.800	X	0.570	1
	1.050	X	0.895	1
	3.080	X	5.385	1
	1.780	X	1.000	1
				AREA(SQ M)
				0.496
				3.840
				0.560
				3.600
				4.320
				8.500
				1.026
				0.940
				16.586
				1.780
				TOTAL
				41.708
				-(3)

TYPICAL FLOOR AREA DETAIL = 1 + (2+3)				
				366.656
				NET TYPICAL FLOOR AREA DETAIL

TYPICAL FLOOR AREA DETAILS

TYPICAL FLOOR AREA DETAIL IN F.A.R.				
ITEM	WIDTH	X	LENGTH	NO
	31.110	X	22.400	1
				AREA(SQ M)
				696.864
				TOTAL
				696.864
				-(K)

DEDUCTIONS				
ITEM	WIDTH	X	LENGTH	NO
	0.200	X	2.500	2
	2.210	X	3.500	2
	1.800	X	0.500	2
	1.780	X	0.600	2
	0.550	X	0.100	2
	1.500	X	0.750	2
	1.500	X	0.150	2
	2.835	X	1.590	2
	2.830	X	3.825	1
	1.850	X	1.150	1
	3.930	X	4.265	1
	12.490	X	2.500	1
	2.725	X	0.600	1
	1.450	X	0.500	2
	1.500	X	1.070	2
	1.500	X	2.050	2
	4.720	X	1.060	1
	5.970	X	10.510	2
	5.970	X	6.415	1
	8.180	X	0.590	1
	1.500	X	7.490	1
	31.110	X	3.610	1
				AREA(SQ M)
				1.000
				15.470
				1.800
				2.100
				0.110
				2.260
				0.450
				7.805
				10.825
				2.127
				16.761
				31.225
				3.270
				1.450
				3.260
				6.100
				5.003
				125.595
				38.296
				3.190
				11.235
				112.307
				TOTAL
				401.731
				-(Y)

FIRST FLOOR AREA DETAIL = (K) - (Y)				
				295.133
				NET FIRST FLOOR AREA DETAIL

FIRST FLOOR AREA DETAILS

FIRST FLOOR AREA DETAIL IN F.A.R.				
ITEM	WIDTH	X	LENGTH	NO
	31.110	X	22.400	1
				AREA(SQ M)
				696.864
				TOTAL
				696.864
				-(X)

DEDUCTIONS				
ITEM	WIDTH	X	LENGTH	NO
	0.200	X	2.500	2
	2.210	X	3.500	2
	1.800	X	0.500	2
	1.780	X	0.600	2
	0.550	X	0.100	2
	1.500	X	0.750	2
	1.500	X	0.150	2
	2.835	X	1.590	2
	2.830	X	3.825	1
	1.850	X	1.150	1
	3.930	X	4.265	1
	12.490	X	2.500	1
	2.725	X	0.600	1
	1.450	X	0.500	2
	1.500	X	1.070	2
	1.500	X	2.050	2
	4.720	X	1.060	1
	5.970	X	10.510	2
	5.970	X	6.415	1
	8.180	X	0.590	1
	1.500	X	7.490	1
	31.110	X	3.610	1
				AREA(SQ M)
				1.000
				15.470
				1.800
				2.100
				0.110
				2.260
				0.450
				7.805
				10.825
				2.127
				16.761
				31.225
				3.270
				1.450
				3.260
				6.100
				5.003
				125.595
				38.296
				3.190
				11.235
				112.307
				TOTAL
				401.731
				-(Y)

STILT/GROUND FLOOR AREA DETAIL = (K) - (Y)				
				295.133
				NET STILT/GROUND FLOOR AREA DETAIL

STILT/GROUND FLOOR AREA DETAILS

STILT/GROUND FLOOR AREA DETAIL IN F.A.R.				
ITEM	WIDTH	X	LENGTH	NO
	31.110	X	22.400	1
				AREA(SQ M)
				696.864
				TOTAL
				696.864
				-(X)

DEDUCTIONS				
ITEM	WIDTH	X	LENGTH	NO
	0.200	X	2.500	2
	2.210	X	3.500	2
	1.800	X	0.500	2
	1.780	X	0.600	2
	0.550	X	0.100	2
	1.500	X	0.750	2
	1.500	X	0.150	2
	2.835	X	1.590	2
	2.830	X	3.825	1
	1.850	X	1.150	1
	3.930	X	4.265	1
	12.490	X	2.500	1
	2.725	X	0.600	1
	1.450	X	0.500	2
	1.500	X	1.070	2
	1.500	X	2.050	2
	4.720	X	1.060	1
	5.970	X	10.510	2
	5.970	X	6.415	1
	8.180	X	0.590	1
	1.500	X	7.490	1
	31.110	X	3.610	1
				AREA(SQ M)
				1.000
				15.470
				1.800
				2.100
				0.110
				2.260
				0.450
				7.805
				10.825
				2.127
				16.761
				31.225
				3.270
				1.450
				3.260
				6.100
				5.003
				125.595
				38.296
				3.190
				11.235
				112.307
				TOTAL
				401.731
				-(Y)

STILT/GROUND FLOOR AREA DETAIL = (K) - (Y)				
				295.133
				NET STILT/GROUND FLOOR AREA DETAIL

FIRST FLOOR AREA DETAILS

FIRST FLOOR AREA DETAIL IN F.A.R.				
ITEM	WIDTH		LENGTH	NO
			295.133	1
				295.133
			TOTAL	295.133
ADDITION				
ITEM	WIDTH		LENGTH	NO
i	0.510	X	0.600	2
				0.612
ii	0.550	X	0.500	2
				0.550
			TOTAL	1.162
			TOTAL (a+b)	296.295
CUTOUTS				
ITEM	WIDTH		LENGTH	NO
a	3.090	X	0.975	1
				3.013
b	5.940	X	5.895	1
				35.018
c	2.010	X	4.535	1
				9.115
d	1.850	X	1.850	1
				3.423
e	1.850	X	3.000	1
				5.550
			TOTAL	56.117
SERVICES AREA DETAILS				
ITEM	WIDTH		LENGTH	NO
A	0.310	X	0.400	4
				0.496
B	1.800	X	0.800	2
				1.920
C	0.330	X	0.400	2
				0.280
D	1.500	X	0.800	2
				1.800
E	1.800	X	0.800	2
				2.160
F	4.300	X	1.950	1
				8.560
G	1.800	X	0.570	1
				1.026
H	1.050	X	0.885	1
				0.940
J	3.080	X	5.385	1
				15.588
K	1.780	X	1.000	1
				1.780
			TOTAL	35.546
FIRST FLOOR AREA DETAIL =1+(2+3)				
NET FIRST FLOOR AREA DETAIL				294.630