

BASEMENT PLAN

FIRST FLOOR PLAN


MUMTY MACH.RM. TERRACE PLAN

DOOR AND WINDOW SCHEDULE					
S.NO	TYPE	SIZE	SILL	LINTEL	REMARKS
1.	D	1100X2300	00	2300	
2.	D1	1000X2200	00	2200	
3.	D2	900X2200	00	2200	
4.	D3	750X2200	00	2200	
5.	D4	800X2600	00	2600	
6.	DW1	2020X2600	00/150	2600	
7.	DW2	1520X2600	00/150	2600	
8.	DW3	1645X2600	00/150	2600	
9.	W	1350X1800	800	2600	
10.	V1	450X1125	1275	2400	
11.	V2	550X1325	1075	2400	

AREA DETAIL OF STILT FLOOR				
AREA DETAIL				
Name	Width(in mt.)	Length(in mt.)	No.	Area (in sq. mt.)
C1	4.490	2.055	1.0	9.227
C2	7.340	3.380	1.0	24.809
C3	4.765	3.605	1.0	17.178
C4	7.570	4.700	1.0	35.579
C5	7.240	6.550	1.0	47.422
Total				134.216
DEDUCTION				
Name	Width(in mt.)	Length(in mt.)	No.	Area (in sq. mt.)
D1	0.600	1.515	2.0	1.818
Total deduction				1.818
TOTAL FAR AREA AT STILT FLOOR				132.397

AREA DETAIL OF FIRST FLOOR				AREA DETAIL OF TYPICAL FLOOR (02ND TO 17TH)			
AREA DETAILS OF FLATS TYPE A (A)				AREA DETAILS OF FLATS TYPE A (A)			
Name	Width (in m.)	Length (in m.)	No.	Name	Width (in m.)	Length (in m.)	No.
A1	2.735	0.600	1.0	A1	2.735	0.600	1.0
A2	3.485	1.065	1.0	A2	3.485	1.065	1.0
A3	5.860	2.715	1.0	A3	5.860	2.715	1.0
A4	3.455	9.250	1.0	A4	3.455	9.250	1.0
A5	8.475	5.835	1.0	A5	8.475	5.835	1.0
A6	4.875	9.250	1.0	A6	4.875	9.250	1.0
A7	1.750	1.750	1.0	A7	1.750	1.750	1.0
A8	1.750	1.750	1.0	A8	2.245	1.520	1.0
A9	4.120	2.435	1.0	A9	1.310	1.740	1.0
A10	4.120	2.435	1.0	A10	4.170	2.435	1.0
A11	4.620	1.255	1.0	A11	4.620	1.255	1.0
TOTAL			122.973	TOTAL			122.973
DEDUCTION				DEDUCTION			
Name	Width (in m.)	Length (in m.)	No.	Name	Width (in m.)	Length (in m.)	No.
D1	0.635	0.970	1.0	D1	0.635	0.970	1.0
D2	1.355	0.250	1.0	D2	1.355	0.250	1.0
TOTAL			0.865	TOTAL			0.865
AREA OF FLATS TYPE A				AREA OF FLATS TYPE A			
TOTAL FAR AREA OF FLATS TYPE A			122.018	TOTAL FAR AREA OF FLATS TYPE A			122.018
AREA DETAILS OF FLATS TYPE B (B)				AREA DETAILS OF FLATS TYPE B (B)			
Name	Width (in m.)	Length (in m.)	No.	Name	Width (in m.)	Length (in m.)	No.
B1	4.620	1.255	1.0	B1	4.620	1.255	1.0
B2	4.170	2.315	1.0	B2	4.170	0.685	1.0
B3	4.920	0.665	1.0	B3	4.920	1.100	1.0
B4	4.970	7.870	1.0	B4	3.380	7.130	1.0
B5	3.405	9.914	1.0	B5	5.085	8.535	1.0
B6	8.230	1.0	28.023	B6	3.405	8.235	1.0
B7	1.590	1.425	1.0	B7	1.790	4.425	1.0
TOTAL			93.781	TOTAL			93.781
DEDUCTION				DEDUCTION			
Name	Width (in m.)	Length (in m.)	No.	Name	Width (in m.)	Length (in m.)	No.
D1	1.385	0.250	1.0	D1	1.385	0.250	1.0
D2	1.490	0.275	1.0	D2	1.490	0.275	1.0
D3	1.165	0.315	1.0	D3	1.165	0.315	1.0
TOTAL			1.123	TOTAL			1.123
AREA OF FLATS TYPE B				AREA OF FLATS TYPE C			
TOTAL NOS. OF FLATS TYPE B			92.659	TOTAL NOS. OF FLATS TYPE C			119.281
TOTAL FAR AREA OF FLATS TYPE B			185.316	TOTAL FAR AREA OF FLATS TYPE C			238.862
CIRCULATION AREA (C)				CIRCULATION AREA (C)			
Name	Width (in m.)	Length (in m.)	No.	Name	Width (in m.)	Length (in m.)	No.
C1	1.130	7.280	2.0	C1	1.130	7.280	2.0
C2	4.620	3.860	1.0	C2	4.340	3.460	1.0
C3	3.516	1.100	1.0	C3	3.516	3.100	1.0
C4	3.375	3.610	1.0	C4	0.375	3.610	1.0
TOTAL			69.621	TOTAL			69.621
DEDUCTION				DEDUCTION			
Name	Width (in m.)	Length (in m.)	No.	Name	Width (in m.)	Length (in m.)	No.
D1	1.900	3.000	2.0	D1	1.900	3.000	2.0
D2	0.300	1.515	1.0	D2	0.300	0.960	2.0
TOTAL			0.655	TOTAL			0.570
TOTAL CIRCULATION AREA				TOTAL CIRCULATION AREA			
TOTAL FAR AREA TYPICAL FLOOR (A+B+C)			540.248	TOTAL FAR AREA TYPICAL FLOOR (A+B+C)			540.248
TOTAL FAR AREA OF TYPICAL FLOORS (02ND TO 17TH) = (A+B+C)X16			8643.984	TOTAL FAR AREA OF TYPICAL FLOORS (02ND TO 17TH) = (A+B+C)X16			8643.984

Area Detail of 3 BHK + SERVANT TOWER (S+17)												
Floor	Fire Escape	Stilt	Flat-1	Flat-2	Flat-3	Flat-4	Circulation area/Lift Lobby	Total Covered	Ground Coverage	Mummy/Mac h. Room	No. of Flats	No. of PERSONS @ 5 PERSONS/UNIT
Silt floor	20.1	449.454	-	-	-	-	132.397	482.397	581.851	0	0	0
1 st floor	20.1	-	122.02	122.02	92.659	92.659	57.66	487.12	57.66	4	20	20
2 nd floor	20.1	-	122.02	122.02	119.281	119.281	57.651	540.249	57.651	4	20	20
3 rd floor	20.1	-	122.02	122.02	119.281	119.281	57.651	540.249	57.651	4	20	20
4 th floor	20.1	-	122.02	122.02	119.281	119.281	57.651	540.249	57.651	4	20	20
5 th floor	20.1	-	122.02	122.02	119.281	119.281	57.651	540.249	57.651	4	20	20
6 th floor	20.1	-	122.02	122.02	119.281	119.281	57.651	540.249	57.651	4	20	20
7 th floor	20.1	-	122.02	122.02	119.281	119.281	57.651	540.249	57.651	4	20	20
8 th floor	20.1	-	122.02	122.02	119.281	119.281	57.651	540.249	57.651	4	20	20
9 th floor	20.1	-	122.02	122.02	119.281	119.281	57.651	540.249	57.651	4	20	20
10 th floor	20.1	-	122.02	122.02	119.281	119.281	57.651	540.249	57.651	4	20	20
11 th floor	20.1	-	122.02	122.02	119.281	119.281	57.651	540.249	57.651	4	20	20
12 th floor	20.1	-	122.02	122.02	119.281	119.281	57.651	540.249	57.651	4	20	20
13 th floor	20.1	-	122.02	122.02	119.281	119.281	57.651	540.249	57.651	4	20	20
14 th floor	20.1	-	122.02	122.02	119.281	119.281	57.651	540.249	57.651	4	20	20
15 th floor	20.1	-	122.02	122.02	119.281	119.281	57.651	540.249	57.651	4	20	20
16 th floor	20.1	-	122.02	122.02	119.281	119.281	57.651	540.249	57.651	4	20	20
17 th floor	20.1	-	122.02	122.02	119.281	119.281	57.651	540.249	57.651	4	20	20
18 th floor	20.1	-	122.02	122.02	119.281	119.281	57.651	540.249	57.651	4	20	20
Terrace	20.1	-	-	-	-	-	-	-	92.018	0	0	0
381.9								963.501	581.851	68	340	340

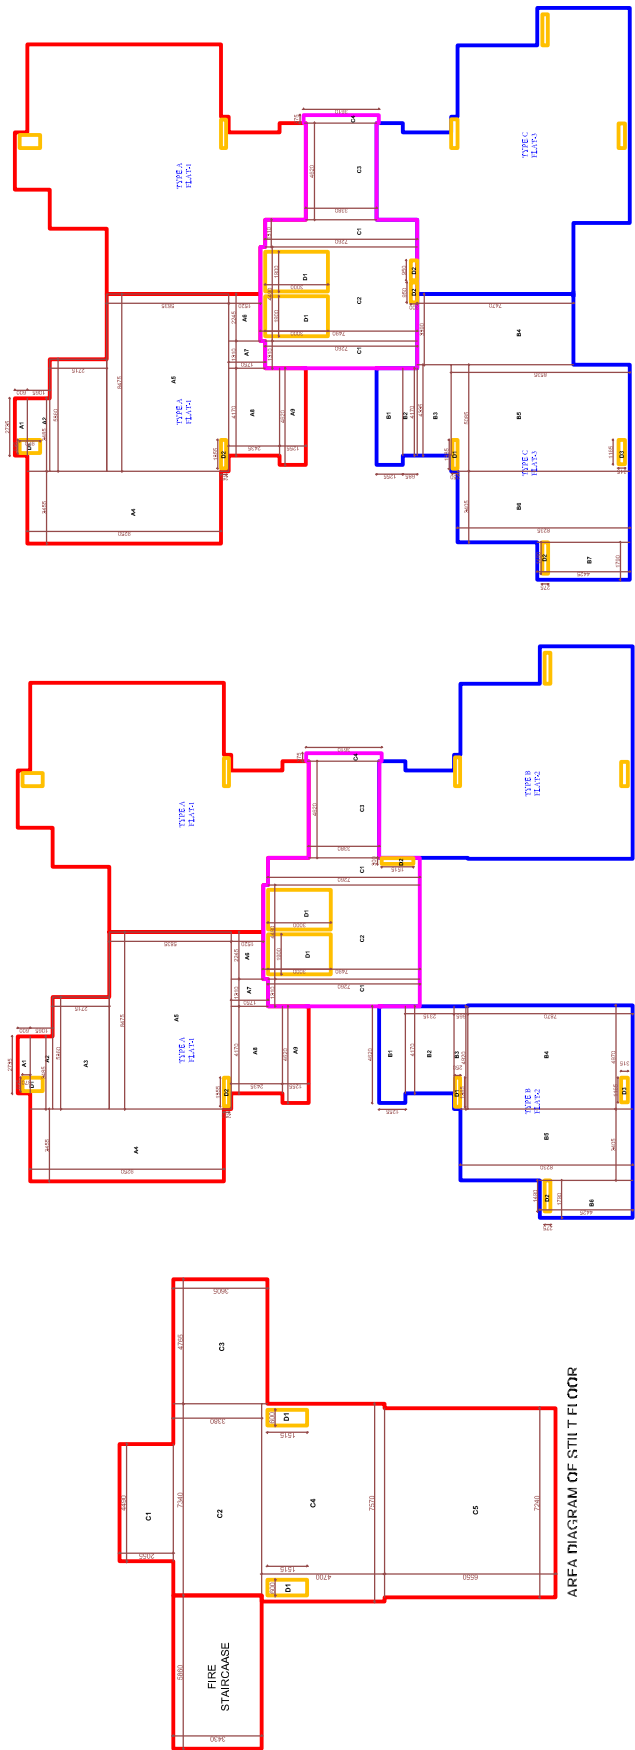

AREA DIAGRAM OF FIRST FLOOR

AREA DIAGRAM OF TYPICAL FLOOR (02ND TO 17TH FLOOR)