


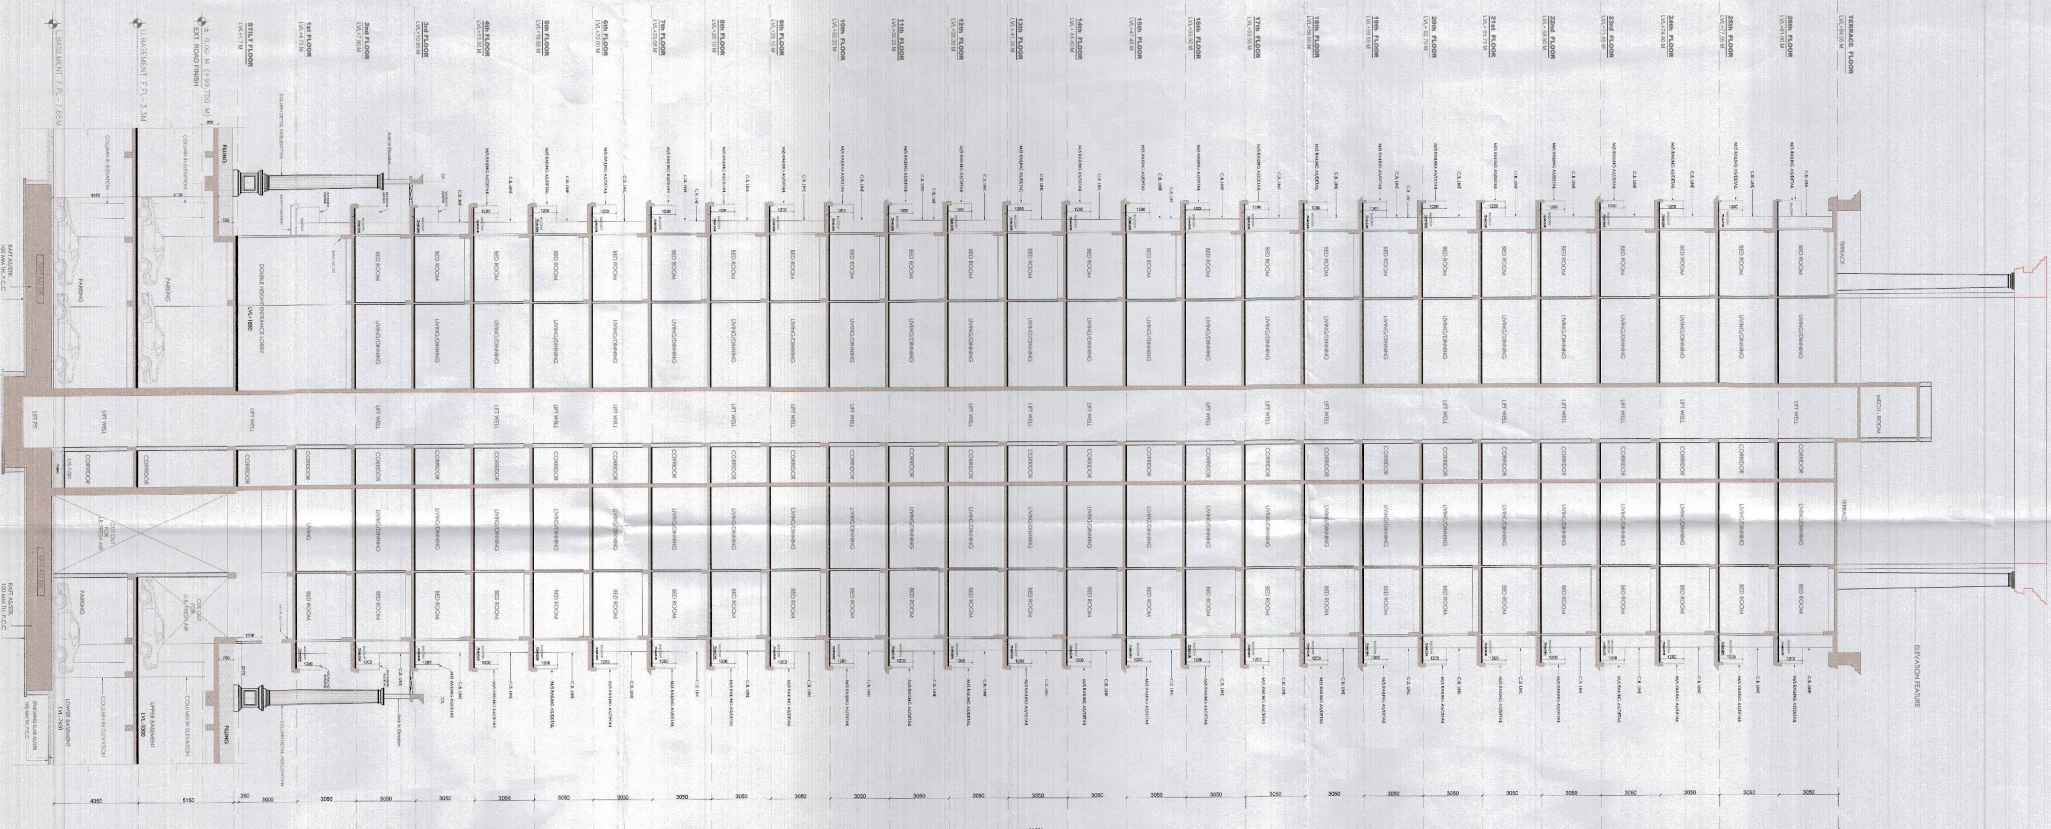

SECTION 1-1

PRODUCED BY AN AUTODESK EDUCATIONAL PRODUCT

SUBMISSION DRAWING

PROJECT:
FOR PROPOSED SUBMISSION DRAWINGS
FOR GROUP HOUSING AT
PLOT NO. - GH-01A, SECTOR-10,
GREATER NOIDA WEST (UP) FOR
M/s HEBE INFRASTRUCTURE PVT. LTD.

DRAWING TITLE:
TOWER -2
SECTION 1-1

For Hebe Infrastructure Pvt. Ltd.
Authorized Signatory
(Signature)

Architect's Sign
(Signature)
Stamp: **Architect's Signatory**
Registration No. **13119**

SCALE
1:150

DESIGN BY
AKSHAT

DATE
MARCH 2016

DWG. No.
SD-29