


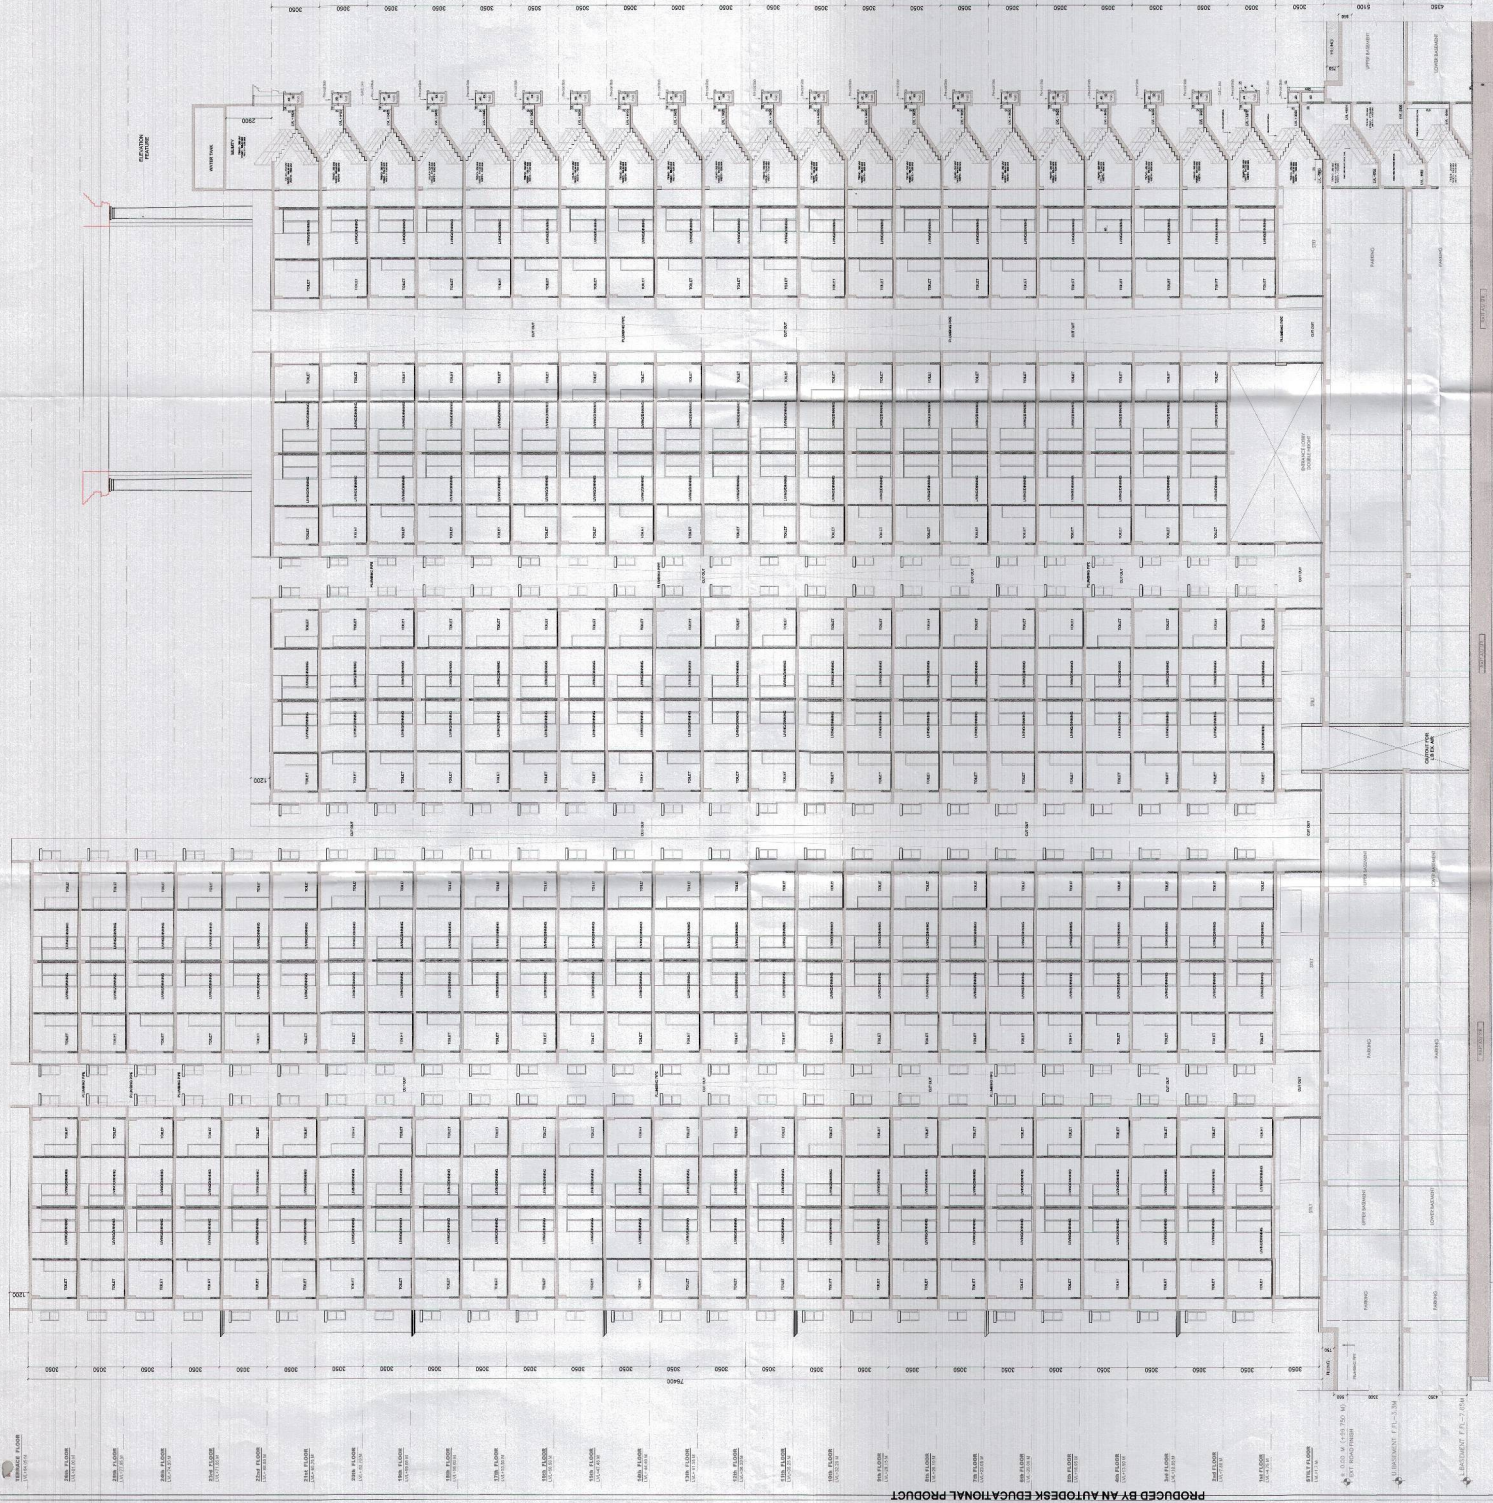

SECTION 2-2

SUBMISSION DRAWING

PROJECT:
PROPOSED SUBMISSION DRAWINGS
FOR GROUP HOUSING AT
PLOT No:- GH-01/A, SECTOR-10,
GREATER NOIDA WEST (U.P) FOR
M/s HEBE INFRASTRUCTURE PVT. LTD.

DRAWING TITLE:
TOWER -2
SECTION 2-2

For Hebe Infrastructure Pvt. Ltd
Authorized Signatory

OWNERS SIGN

ARCHITECTS SIGN

SCALE
1:150
DESIGN BY
RD

DEALT BY
RD
CHECKED BY
SL
DRG No.

DATE
MARCH 2016

SD-30