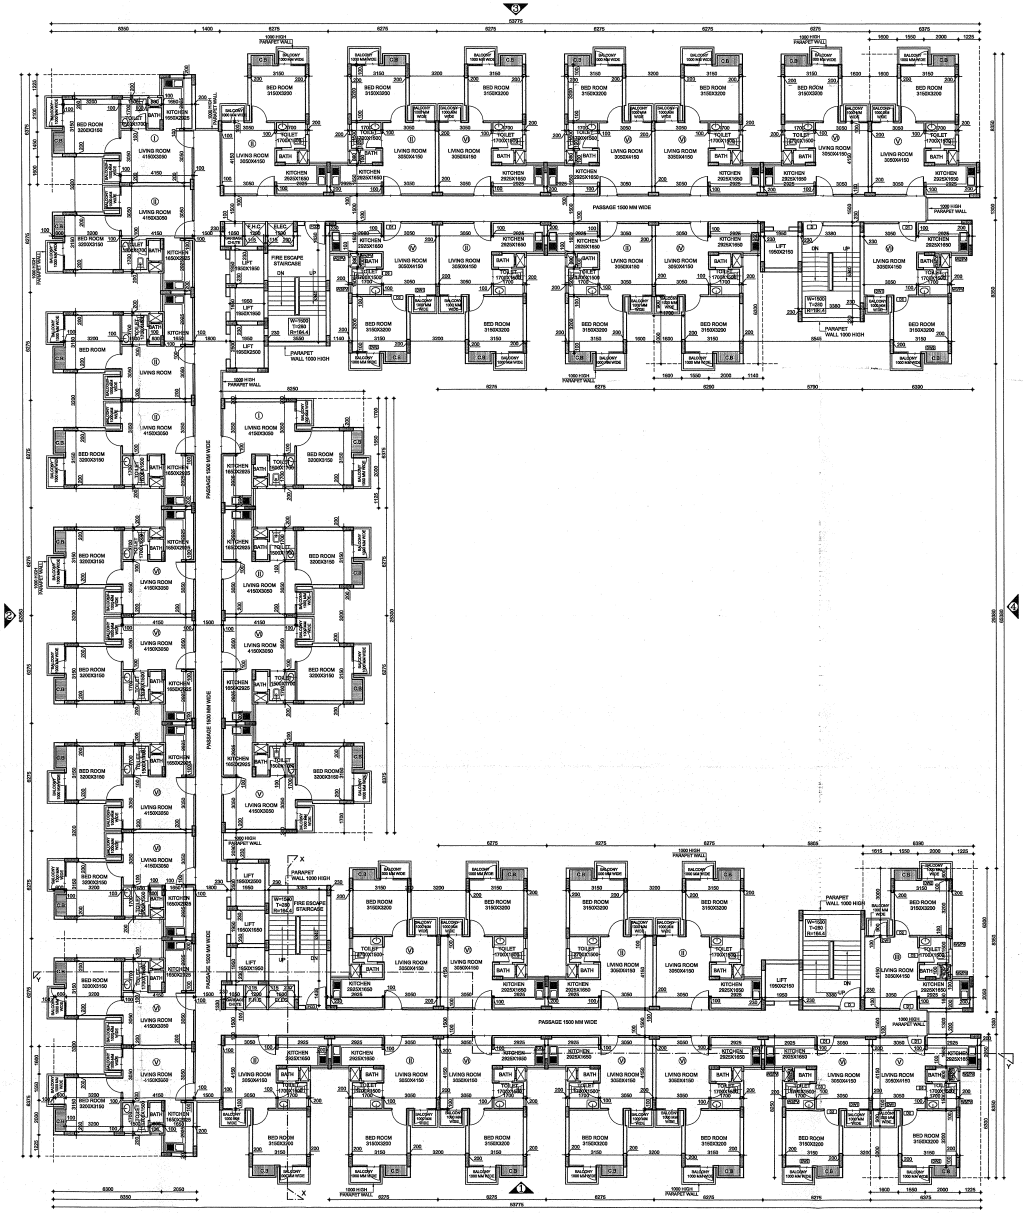

9TH & 10TH FLOOR PLAN

NOTES:-

1. ALL DIMENSIONS ARE IN MILLIMETERS UNLESS NOTED OTHERWISE.
2. WRITTEN DIMENSIONS ARE TO BE FOLLOWED.
3. ANY DISCREPANCY IN THE DRAWINGS SHALL BE BROUGHT TO THE NOTICE OF THE ARCHITECTS.
4. THIS DRAWING SHALL BE READ IN CONJUNCTION WITH OTHER RELEVANT DRAWINGS.

For Keen Associates Pvt. Ltd.

Job Title :

PROPOSED GROUP HOUSING SHAHPUR-BAMHETA,GHAZIABAD(UP) ON KHASRA NO.:- 2243, 2244, 2246, 2247, 2375, 2377, 2378, 2379, 2380, 2381, 2382, 2383, 2384, 2385, 2388, 2396, 2399, 2400, 2401, 2402, 2403, 2406, 2407, 2410, 2411, 2422.

Owner :

UTILITY ESTATE PVT. LTD & OTHERS G-79 PREET VIHAR, DELHI - 110092

DRAWING TITLE:

9TH TO 10TH FLOOR PLANS & AREA DETAILS (TOWER - C)

For N+U Design Studio
Ketan Hingankar
Architect
CA/2006/37533
ARCHITECT:

For Utility Estates Private Limited
Authorised Signatory/Director
OWNER:

SCALE: 1:100

DWG. NO. SUB/C/05

PROJECT TEAM: NUPC

DATE: 15

NORTH:

ARCHITECTS:

N+U DESIGN STUDIO
Architecture • Project Management
Urban Planning • Product Design

A - 243 , OKHLA PHASE - I, NEW DELHI - 110020 , INDIA
Telephone : +91-11-26816414 / 15
Fax : +91-11-26818013
E-Mail : info@nplusu.in
Website : www.nplusu.in

© N+U Design Studio
This drawing/design is property of N+U Design Studio, No part of this may be reproduced or implemented in any form without prior permission in writing from Architects. Any person doing so, shall be liable to criminal prosecution and civil claims for damages.