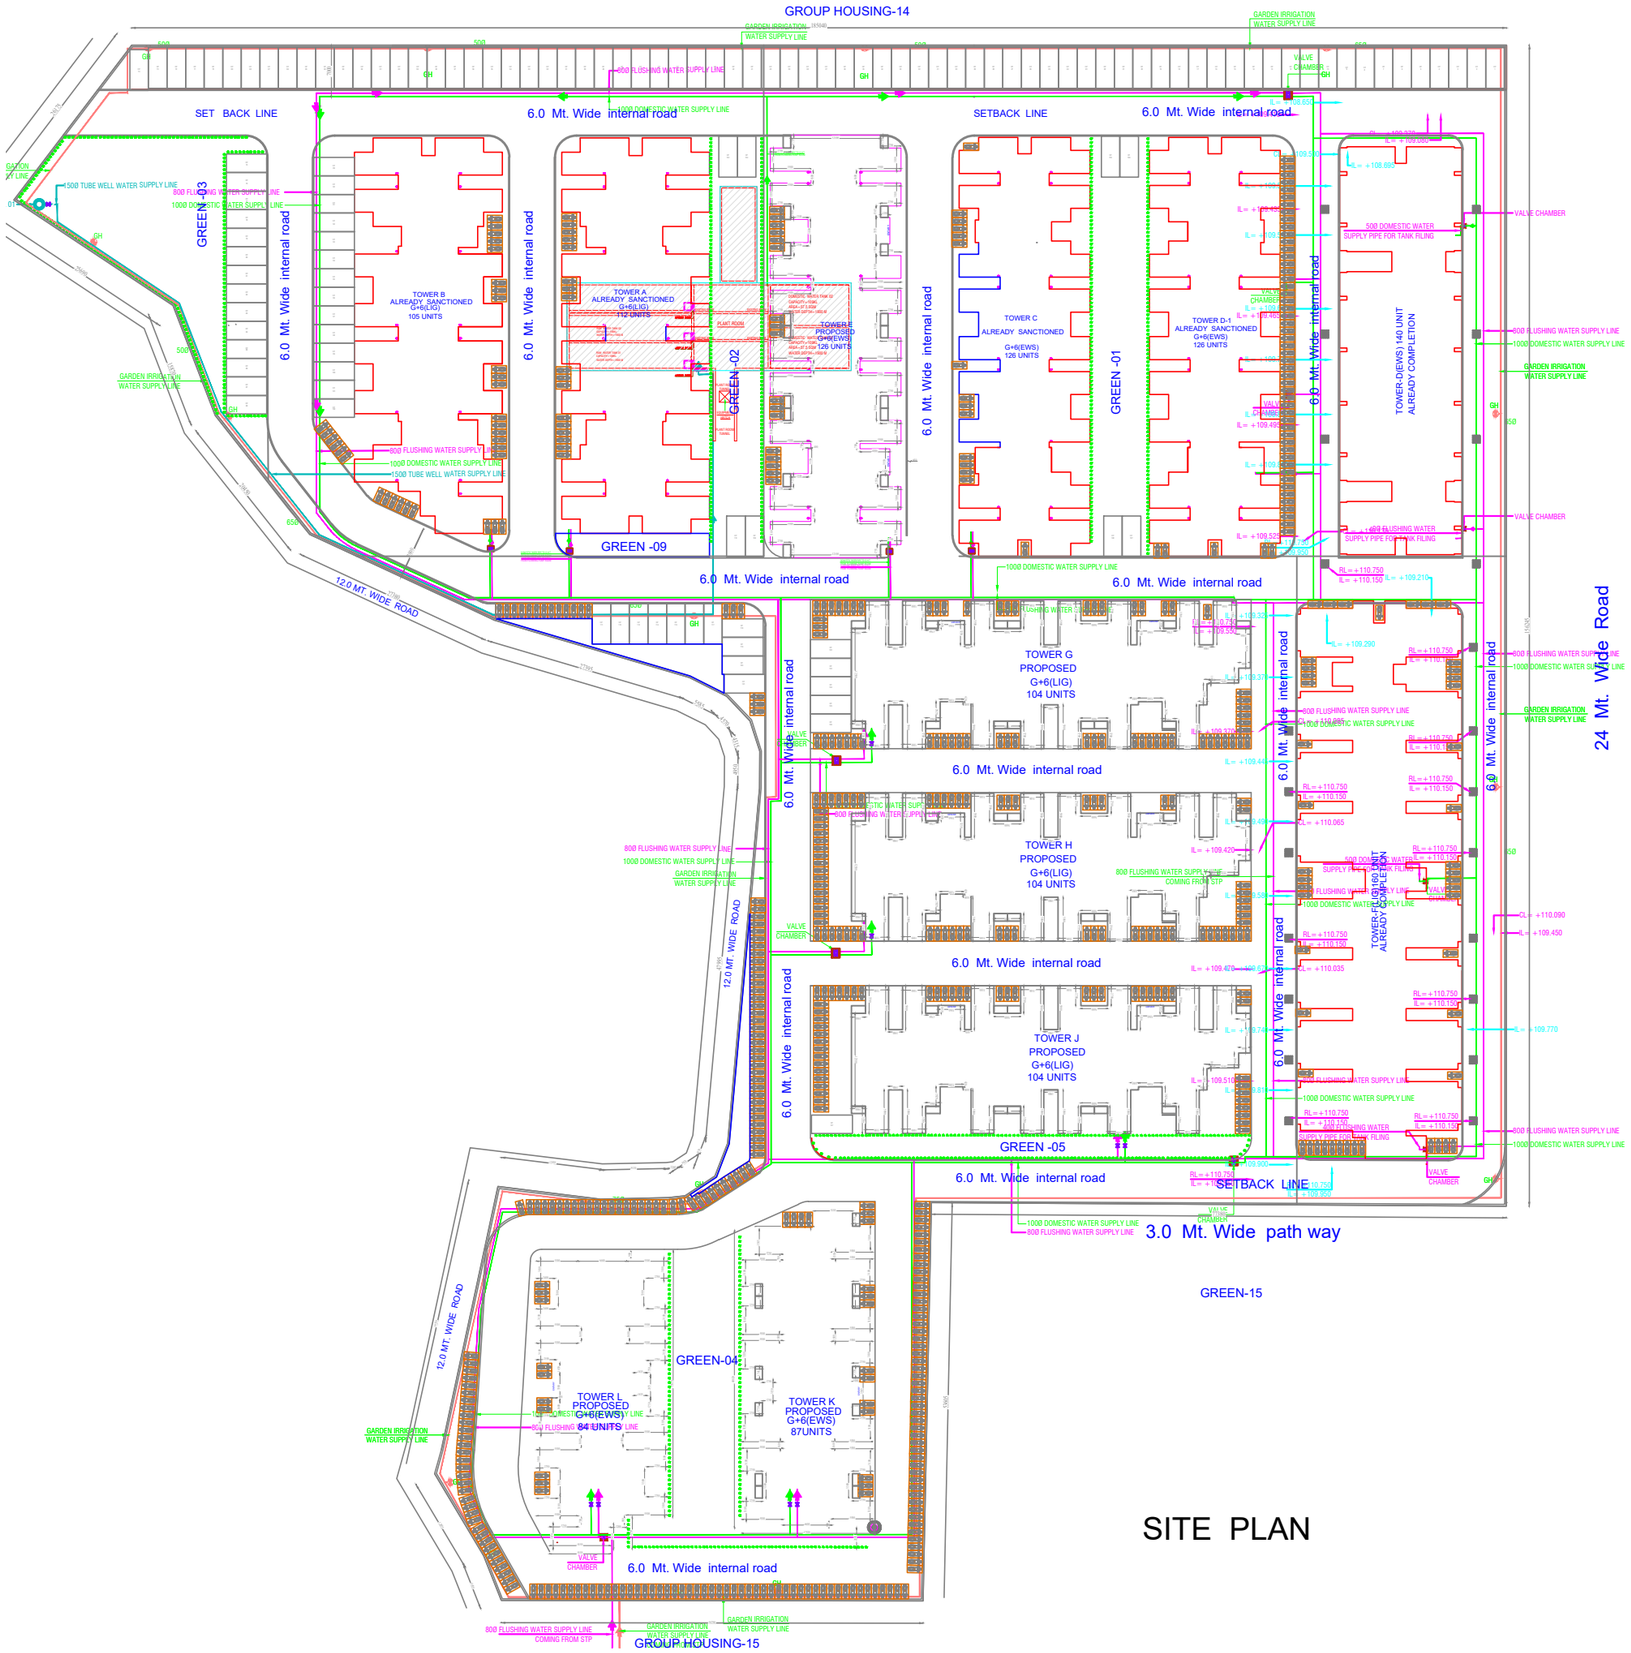

SITE PLAN

PLUMBING WATER SUPPLY LEGEND :-
GARDEN IRRIGATION WATER SUPPLY LINE
DOMESTIC WATER SUPPLY LINE
FLUSHING WATER SUPPLY LINE
GH GARDEN HYDRANT WITH CHAMBER (300x300) MM

LEGEND	DESCRIPTION
	GULLY TRAP 300X300mm
	MANHOLE 600X600mm
	CATCH BASIN 500X450mm
	CATCH BASIN 600X600mm
	VALVE CHAMBER 450X450
	VALVE CHAMBER 600X600
	VALVE CHAMBER 900X900

ALREADY SANCTIONED/PROPOSED GROUP HOUSING (EWS/LIG-1) PHASE-03 BUILDING PLAN FOR M/S. SHALIMAR LAKECITY PVT. LTD.{FORMALLY KNOW AS A.N.S. DEVLOPER PVT. LTD.} THROUGH SIGNATORY AUTHORITY SHEO JANAM CHAUDHARI SITUTATED AT INTEGRATED TOWNSHIP,SHALIMAR ONE WORLD, AT BAGHAMAU,VILLAGE, LUCKNOWN. (KHASRA NUMBER 230,231,232,233,234, 235,236,237KA,237KHA,238,239, 256KA,256KHA,257,258,760,761, 762,763,764,765,766,767,768,769,773,774,)

MEP CONSULTANT:

PDA CONSULTANTS
MEP & Green Building Consultants
PDA HOUSE, A-148, SECTOR -136, NOIDA, UTTAR PRADESH - 201304, INDIA
0120-5109191
delhi@pdaconsultants.in
www.pdamepconsultants.com

CLIENT

PROJECT

DRAWING TITLE

(EWS/LIG-1) _ SITE PLAN
WATER SUPPLY LAYOUT

AUTHORIZED SIGNATORY

SHIVAM SRIVASTAVA
ARCHITECT
CA/2010/50742

ARCHITECT