



LEGEND :

S. No.	SYMBOL	DESCRIPTION
1.		MANHOLE
2.		SEWER LINE
1.		CATCH PIT
2.		UNDER GROUND DRAIN
3.		RAIN WATER HARVESTING
1.		DOMESTIC WATER SUPPLY LINE
2.		RISING MAIN WATER PIPE LINE.
3.		MUNICIPAL WATER SUPPLY PIPE LINE.
4.	90 Ø R	INDICATES DOMESTIC WATER SUPPLY PIPE LINE DIA
5.	90 Ø RM	INDICATES RISING MAINS DIA
6.	90 Ø M	INDICATES MUNICIPAL WATER SUPPLY PIPE LINE DIA
7.		ISOLATING VALVE
8.		PROPOSED TUBE WELL
9.	GH	GARDEN HYDRANT

समाप्त पत्र के अंत में / हस्ताक्षर की सुचना के
लिखित रूप में समस्त दस्तावेजों के अंत में
अनुमोदित रूप में डाक के द्वारा / अंत में
हस्ताक्षर के अंत में लिखित रूप में डाक के
अंत में लिखित रूप में डाक के अंत में

24.60 MT. WIDE ROAD

मानविक समुदाय पर पर अंकित शर्तों के
अंत में मानविक विधि के अंत में

विशेष विवरण के अंत में मानविक विधि के
अंत में मानविक विधि के अंत में

पर मानविक विधि के अंत में मानविक विधि के
अंत में मानविक विधि के अंत में

मानविक विधि के अंत में मानविक विधि के
अंत में मानविक विधि के अंत में

मानविक विधि के अंत में मानविक विधि के
अंत में मानविक विधि के अंत में

मानविक विधि के अंत में मानविक विधि के
अंत में मानविक विधि के अंत में

OTHER'S
PROPERTY

CENTER LINE OF ROAD

PROPOSED 45.00 MT. WIDE MASTER PLAN ROAD
(AREA IN ROAD WIDENING = 10,865.88sq.mt.)

24260


OTHER'S
PROPERTY

CENTER LINE OF ROAD

OWNER SHIP LINE

LAND AREA LEFT
FOR FUTURE
= 5,827.73 sq.mt.

EXTERNAL SEWERAGE, DRAINAGE,
WATER SUPPLY SYSTEM

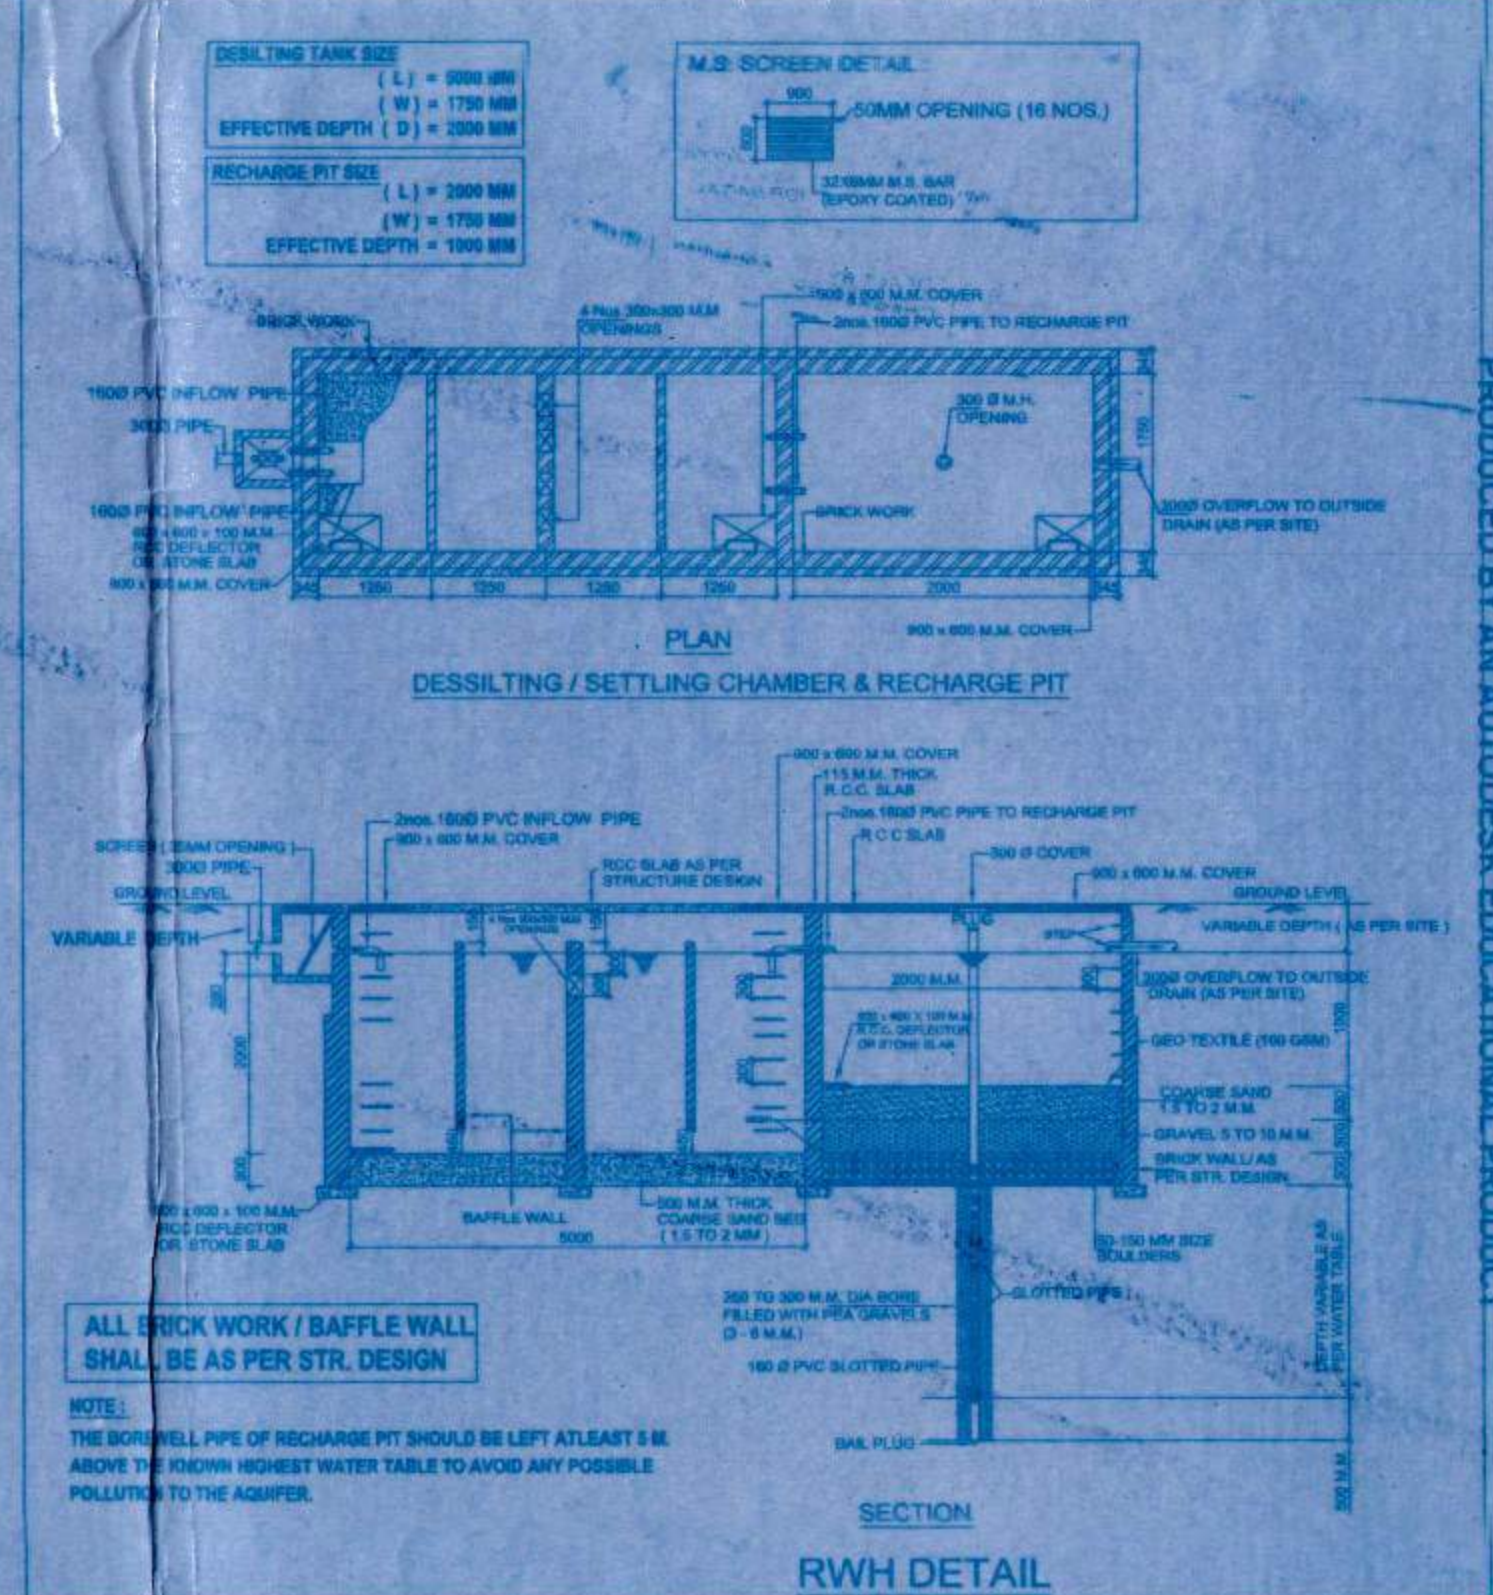

project
SUBMISSION DRAWING FOR THE PROPOSED
LAYOUT PLAN AT KHASRA NO. - 1128m, 1129m, 1130m,
1131m VILLAGE NOOR NAGAR GHAZIABAD (U.P.)

OWNER
MR. VISHOR VAISHAV INFRAHOME
PRIVATE LIMITED & PRAVEEN KUMAR
THROUGH MR. RAVI RANJAN

sub title
EXTERNAL SEWERAGE, DRAINAGE,
WATER SUPPLY SYSTEM

drg. no.
V.P. PLOTTING / EX / SD-04

scale
1:100

date
Oct. 2014

checked by
Anand Haveli

architects
Ashirwad Architectural Services Pvt. Ltd.
Engineers, Interior Designers, Vastu Consultant
Plot No. 1128/1129/1130/1131, VILLAGE NOOR NAGAR, GHAZIABAD
Phone: 9810888910, 9873328761
Email: ashirwadarchitects@yahoo.co.in

services consultant
Consummate Engineering Services (P) Ltd.
cēspī
Mobile Office : B - 67, Sector - 67, Noida - 201 301
Tel : (0120) 2899000 (30 Lines)
Lko. Office : R-809, Railway Pinnas, Gwalior Nagar, Lucknow
Tel : (0522) 881455
e mail : mail@cespl.in, website : www.cespl.in