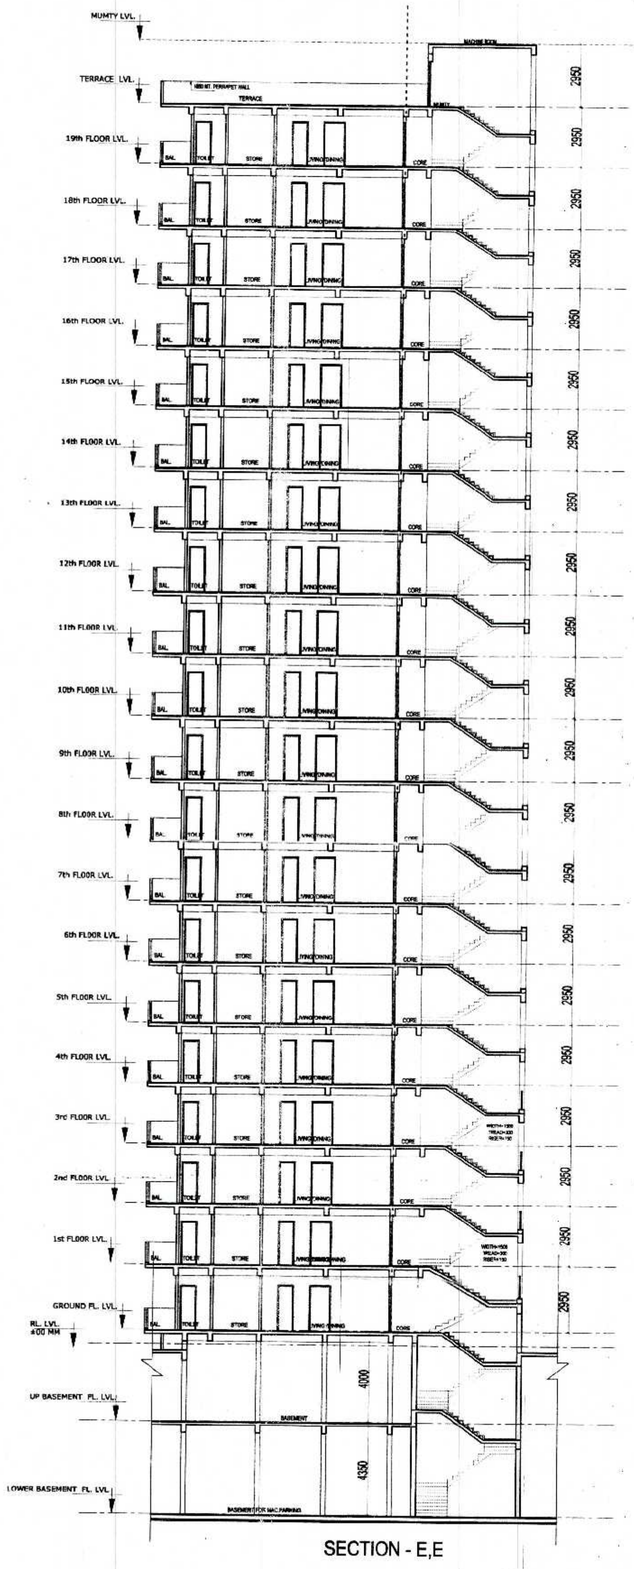

SECTION - E,E

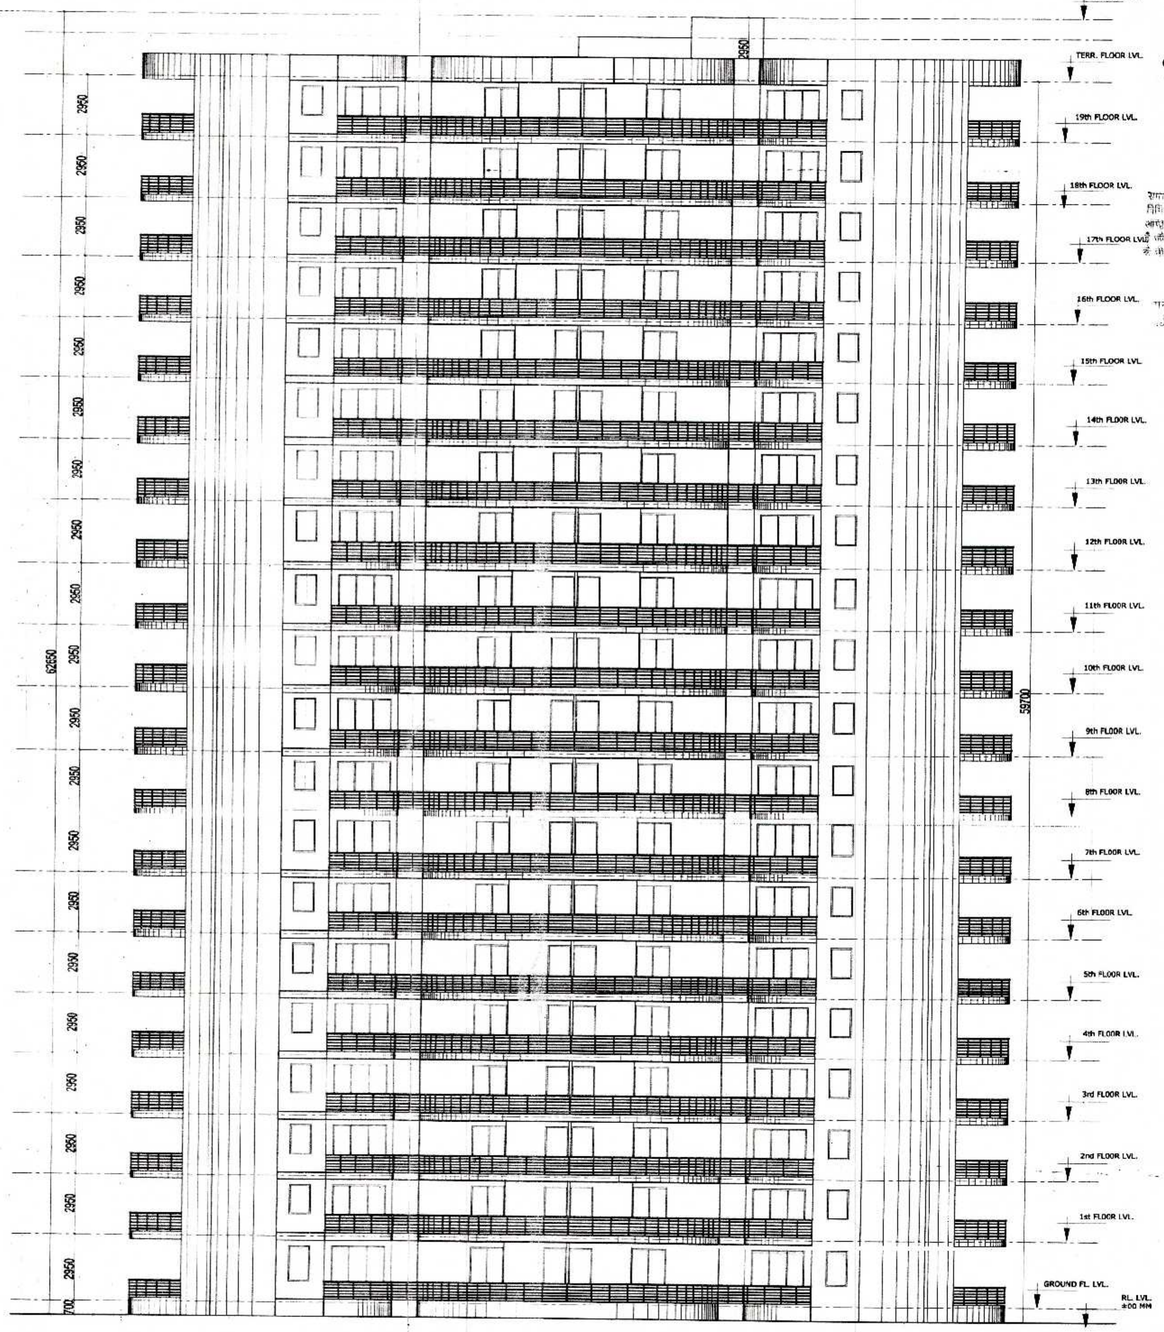

ELEVATION

KEY PLAN

ELEVATION

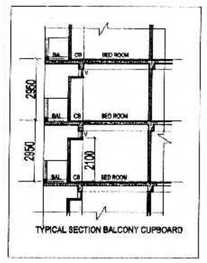

TYPICAL SECTION BALCONY CUPBOARD

SUBMISSION DRAWING FOR PROPOSED GROUP HOUSING AT PLOT NO. 01,
AT SMV INTEGRATED TOWNSHIP
Vill: SHAHPUR - BAMHETA , GHAZIABAD

OWNER
SMV AGENCIES PVT LTD
8-C, HANSALYA BARAKHAMBA ROAD, NEW DELHI - 01

ARCHITECT
Ar. Rachit Sharma
195, RAM VIHAR, DELHI-92, PHONE-011-42518322

DRAWING TITLE	DRAWING NO.
TOWER - 8 SECTION & ELEVATION	
NORTH	SCALE 1:100
ARCH. SEAL & SIG.	OWNERS SIG.

RACHIT SHARMA
B.Arch. MUDP
COA No.- CA/2002/30415

For SMV AGENCIES PVT. LTD.
Director