
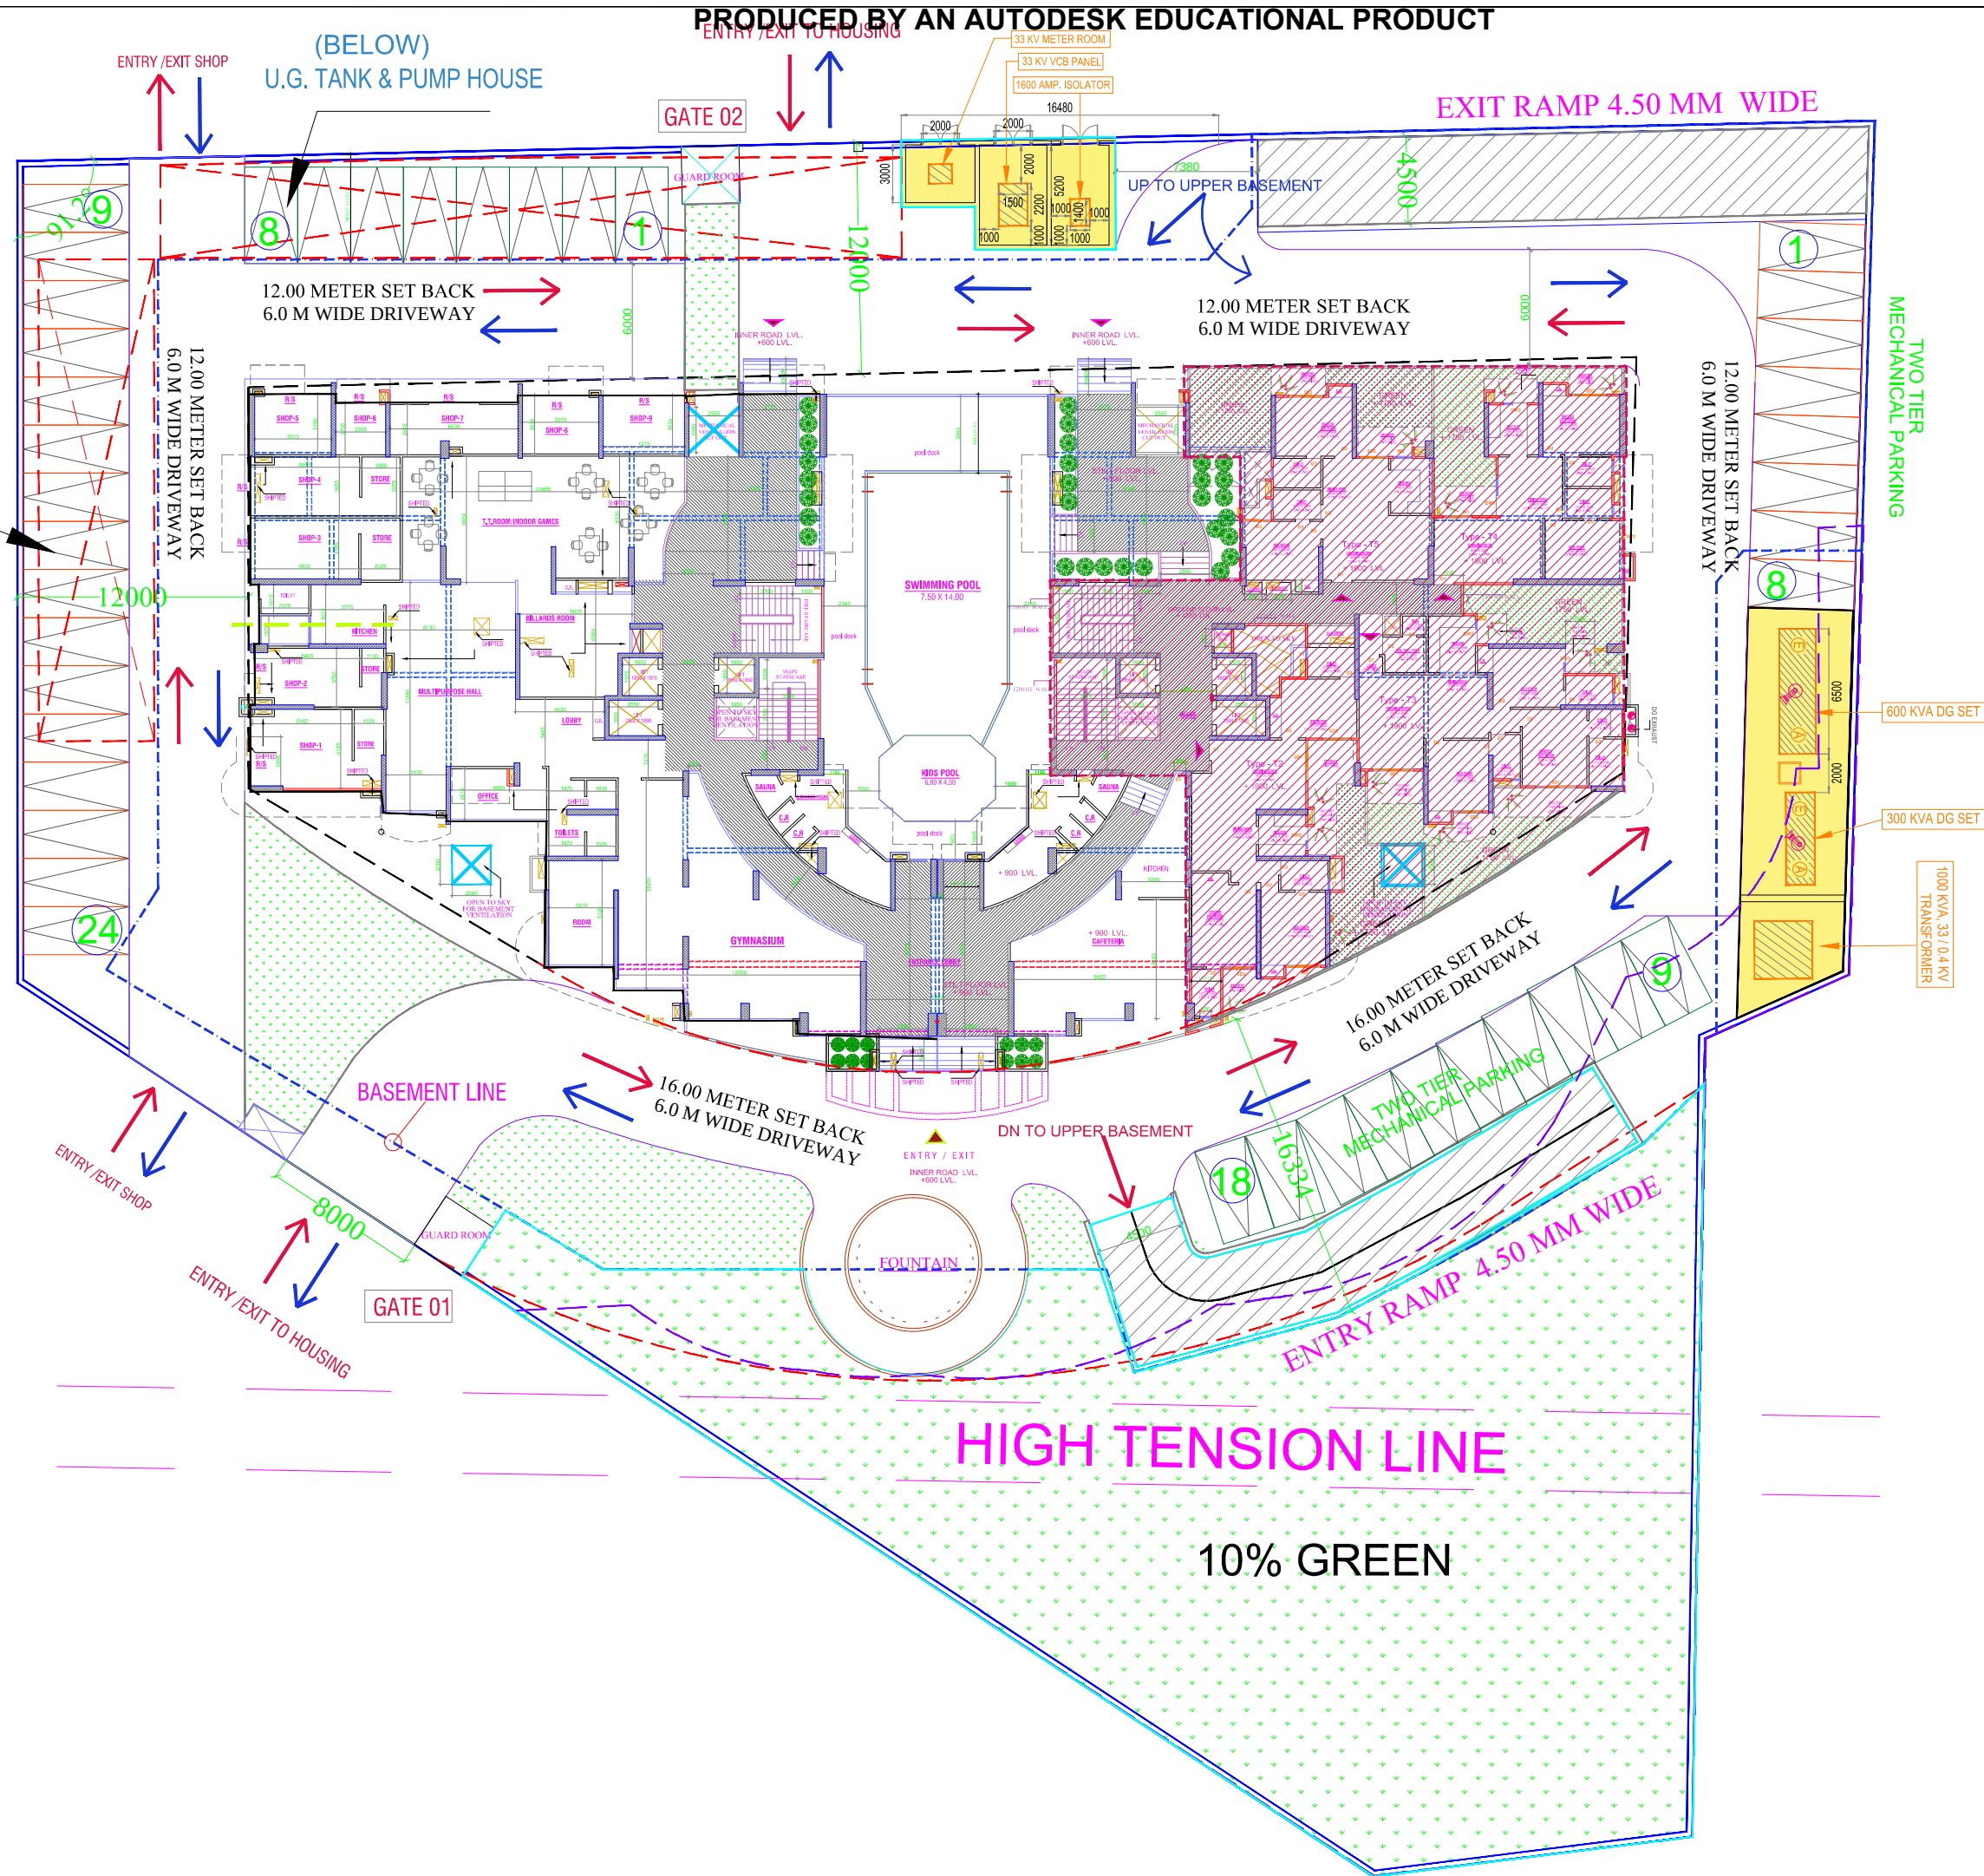


(BELOW)
S.T.P & PUMP HOUSE

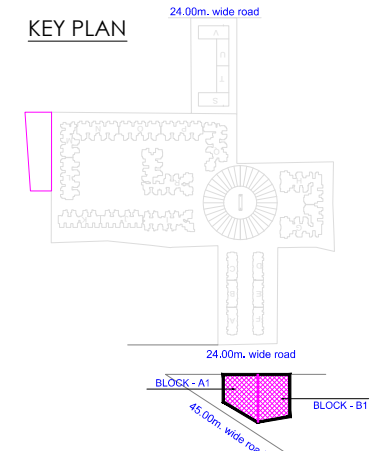

WORKING DRAWING
(VVIP MANGAL)

Project :
VVIP ADDRESSES
RAJ NAGAR EXTN, GHAZIABAD

DRAWING TITLE :
ELECTRICITY SUPPLY PLAN
(BLOCK - A1 & B1)


ANUJ AGARWAL ARCHITECTS
OFFICE:- A-244 KAUSHAMBI GHAZIABAD (U.P.)
Ph:-0120 - 6454182 / 84, 4165716, TEL, FAX - 2773592
e-mail : arch.anujagarwal@gmail.com

SCALE	DEALT BY	DATE 27-SEP-2016
DESIGN BY	CHECKED BY	DRG. No. WD-01