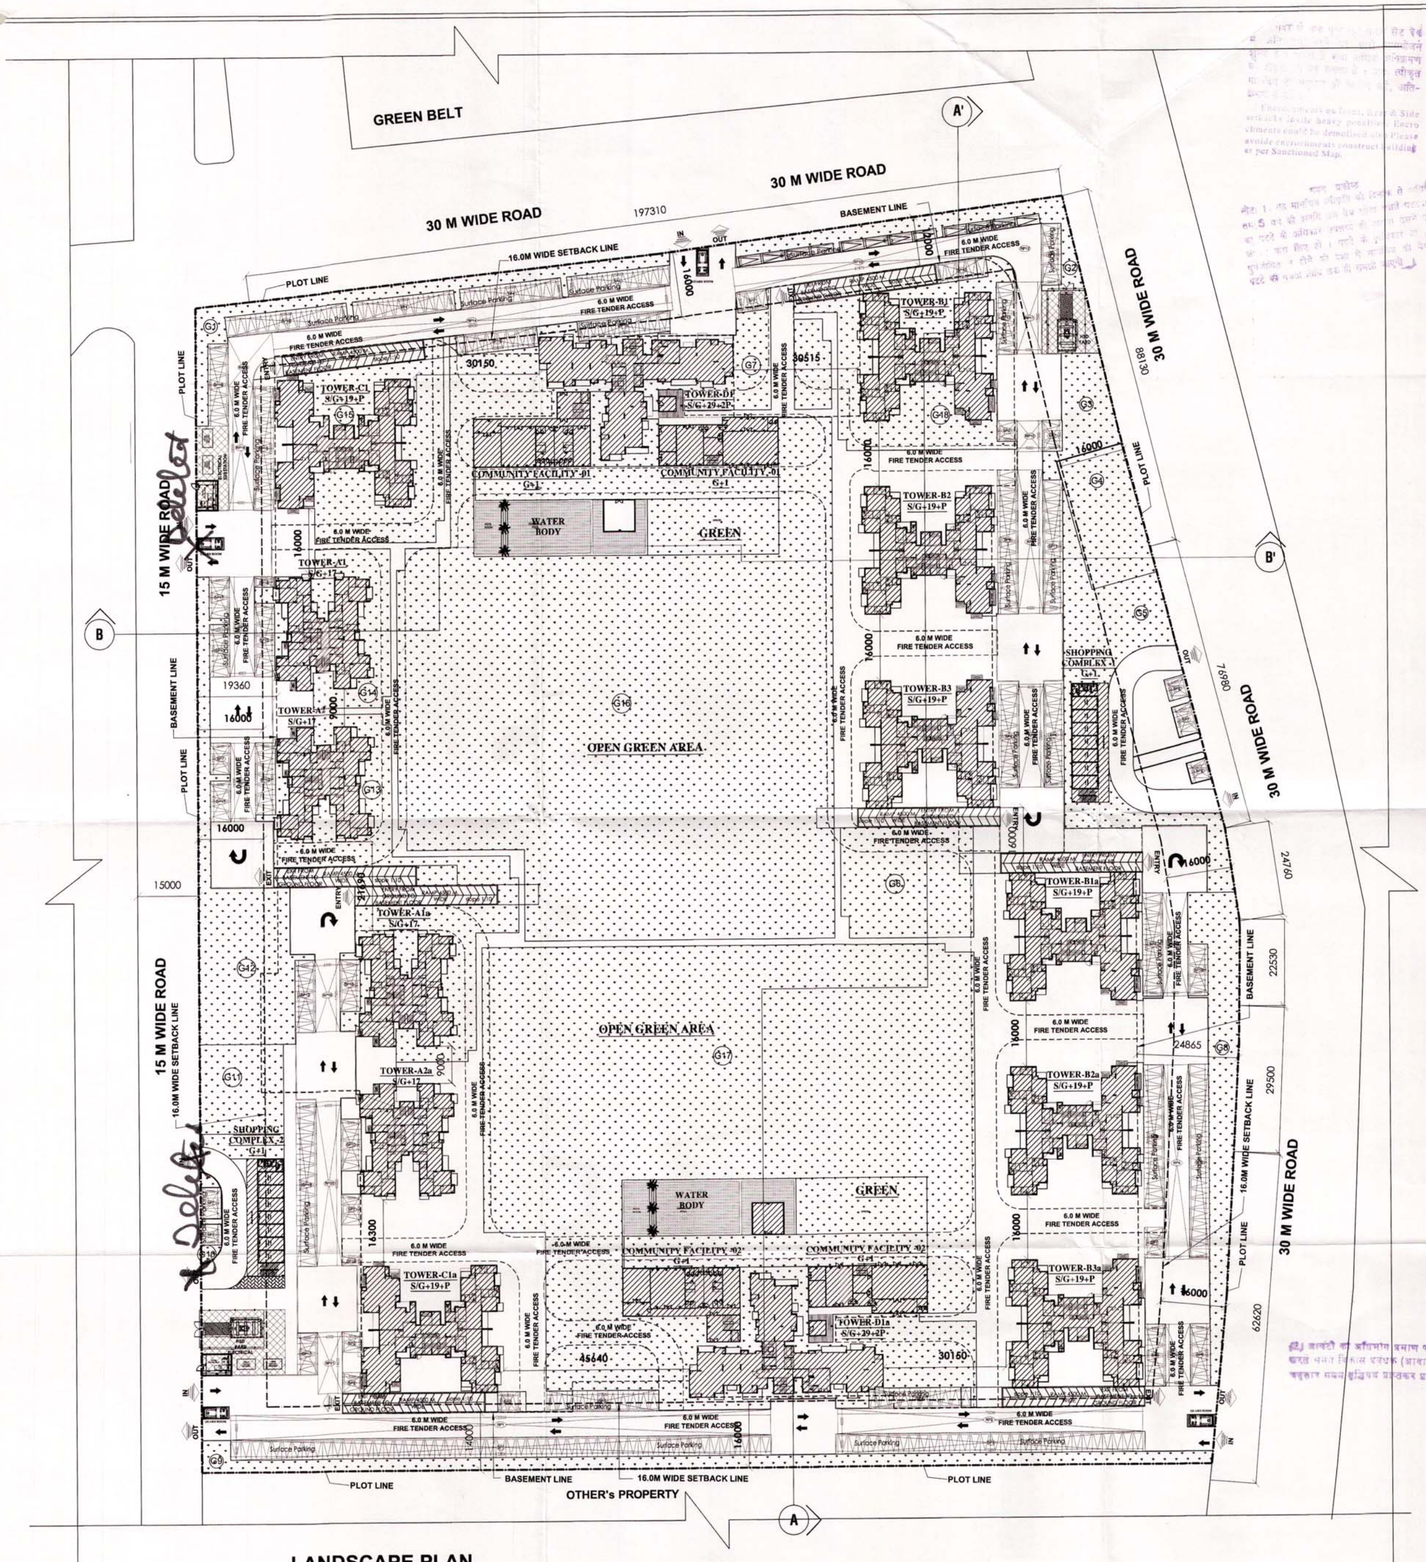

LANDSCAPE PLAN

SURFACE PARKING AREA DETAILS

SURFACE AREA CALCULATION						
SP1	132.500	X	5.000	1	662.500	
SP2	5.000	X	5.000	7	175.000	
SP3	27.500	X	5.000	1	137.500	
SP4	25.000	X	5.000	7	875.000	
SP5	75.000	X	5.000	1	375.000	
SP6	5.000	X	15.000	3	225.000	
SP7	5.000	X	7.500	7	262.500	
SP8	5.000	X	47.500	1	237.500	
SP9	5.000	X	35.000	2	350.000	
SP10	5.000	X	12.500	5	312.500	
SP11	5.000	X	32.500	1	162.500	
SP12	5.000	X	17.500	4	350.000	
SP13	24.000	X	2.500	3	180.000	
SP14	22.500	X	5.000	1	112.500	
SP15	30.000	X	5.000	2	300.000	
SP16	20.000	X	5.000	2	200.000	
SP17	5.000	X	10.000	3	150.000	
SP18	5.000	X	2.500	2	25.000	
SP19	5.000	X	40.000	1	200.000	
			TOTAL		5292.500	--(x)
ROAD AREA CALCULATION						
RP1	132.500	X	6.000	1	795.000	
RP2	75.000	X	6.000	1	450.000	
RP3	6.000	X	15.000	1	90.000	
RP4	6.000	X	47.500	1	285.000	
RP5	6.000	X	25.000	1	150.000	
RP8	6.000	X	25.000	1	150.000	
RP9	6.000	X	35.000	1	210.000	
RP10	6.000	X	7.500	1	45.000	
RP11	6.000	X	17.500	1	105.000	
RP12	P.LINE	-	141.664	1	141.664	
RP13	61.975	X	6.000	1	371.850	
RP14	98.450	X	6.000	1	590.700	
RP15	P.LINE	-	110.465	1	110.465	
RP16	6.000	X	30.000	1	180.000	
RP17	6.000	X	23.940	1	143.640	
RP18	6.000	X	19.090	1	114.540	
RP19	6.000	X	17.500	1	105.000	
RP20	6.000	X	40.000	1	240.000	
RP21	6.000	X	14.920	1	89.520	
				TOTAL	4367.379	--(Y)
				TOTAL (X+Y)	9659.879	

GREEN AREA DETAILS

GREEN AREA DETAIL						
ITEM	WIDTH		LENGTH	NO	AREA (SQ M)	
G1	P.LINE	-	478.250	1	478.250	
G2	P.LINE	-	379.964	1	379.964	
G3	P.LINE	-	322.425	1	322.425	
G4	P.LINE	-	529.897	1	529.897	
G5	P.LINE	-	944.761	1	944.761	
G6	P.LINE	-	864.068	1	864.068	
G7	P.LINE	-	481.738	1	481.738	
G8	P.LINE	-	764.048	1	764.048	
G9	P.LINE	-	778.033	1	778.033	
G10	P.LINE	-	35.124	1	35.124	
G11	P.LINE	-	553.070	1	553.070	
G12	P.LINE	-	1121.537	1	1121.537	
G13	P.LINE	-	1383.063	1	1383.063	
G14	P.LINE	-	500.570	1	500.570	
G15	P.LINE	-	954.377	1	954.377	
G16	P.LINE	-	10882.964	1	10882.964	
G17	P.LINE	-	9990.142	1	9990.142	
G18	P.LINE	-	1119.527	1	1119.527	
TOTAL GREEN AREA					31605.308	

GUARD ROOM PLAN

GUARD ROOM AREA PLAN

GUARD ROOM AREA DETAILS

GUARD ROOM AREA DETAIL IN SERVICE F.A.R						
ITEM	WIDTH		LENGTH	NO	AREA(SQ.M)	
A	3.770	X	2.490	4	38.777	
				TOTAL	38.777	+(X)
GUARD ROOM AREA DETAIL =(X)					38.777	
NET GUARD ROOM AREA DETAIL					38.777	

METER ROOM PLAN

METER ROOM AREA PLAN

METER ROOM AREA DETAILS

METER ROOM AREA DETAIL IN F.A.R						
ITEM	WIDTH		LENGTH	NO	AREA(SQ.M)	
A	7.460	X	5.360	2	79.971	
				TOTAL	79.971	+(X)
METER ROOM AREA DETAIL =(X)					79.971	
NET METER ROOM AREA DETAIL					79.971	

SUBMISSION DRAWING

PROJECT:

PROPOSED PLAN FOR SPORTS CITY AT LAND PARCEL SC-02/ H & I SECTOR-150, NOIDA M/s:- BRICK RISE DEVELOPERS PRIVATE LIMITED (SUBSIDIARY COMPANY OF M/s LOTUS GREENS CONSTRUCTIONS PVT. LTD.)

DRAWING TITLE :

LANDSCAPE PLAN & PARKING DETAIL CALCULATION

OWNER'S SIGN

ARCHITECT'S SIGN.

CONSULTANT:

GOYAL ASSOCIATES
Consulting Engineers, Architects & Valuers
C-22/28, SECTOR -57, NOIDA
Tel : +91-0120-4214189
Email id:goyalnoida@gmail.com

SCALE	DEALT BY	DATE. -
DESIGN BY	CHECKED BY	DRG. No. SD-01/B