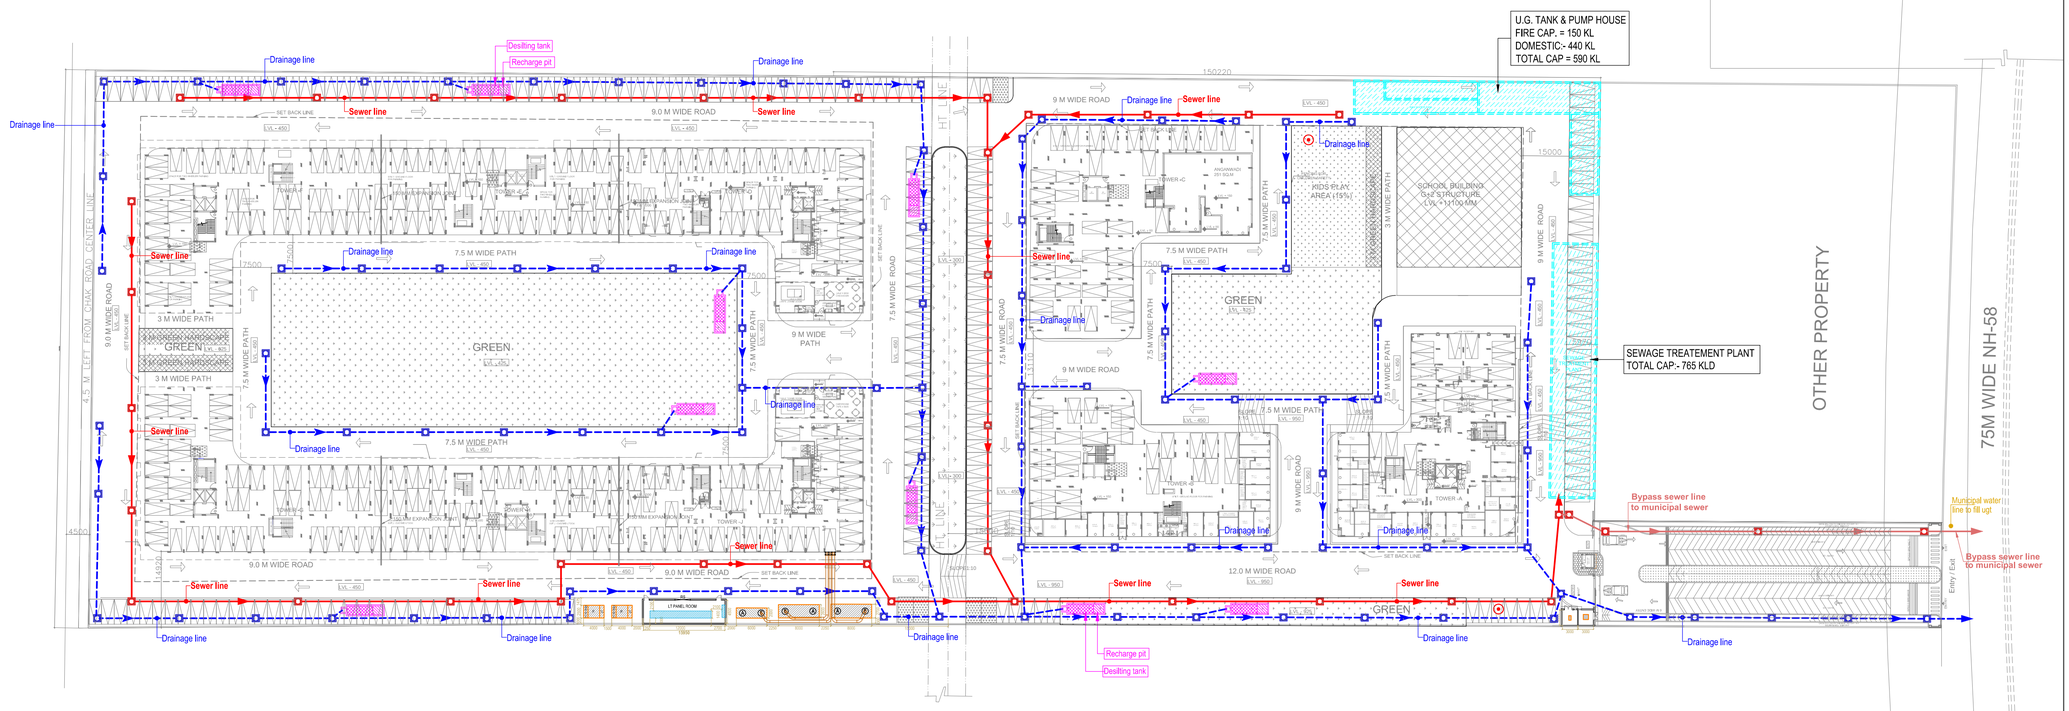

LEGEND :

S. No.	SYMBOL	DESCRIPTION
1.	M.H.	MANHOLE
2.		SEWER LINE
3.	C.P.	CATCH PIT
4.		UNDER GROUND PIPE DRAIN
5.		RAIN WATER HARVESTING
6.		
7.		
8.		

Rev. No.	Date	Revision
..	..	..

Project :
LANDCRAFT METRO HOMES
UNDER SAMAJWADI AFFORDABLE GROUP HOUSING SCHEME AT KHASRA NOS. - 613M, 614M, 615 VILLAGE BASANTPUR TEHNSIL MODINAGAR, GAZIABAD.UTTAR PRADESH

Title :
LAYOUT PLAN

Subtitle :
EXTERNAL SEWERAGE & DRAINAGE SYSTEM

Drawing Released For :
- ☐ APPROVAL
- ■ SUBMISSION
- ☐ ADVANCE COPY
- ☐ CONSTRUCTION

Drg. No : LCMH / ES -01

Scale : 1:600
Drawn By : Amit Kamboj
Date : July 2017
Design By : Devesh Agarwal
Ckd By : Anand Havelia

Architects :
National Architect & Engineers
195 RAM VIHAR,NEW DELHI-110092
PHONE/FAX :- 42518322,22377102 , E mail :- info@nae.co.in

Services Consultant :
Consummate Engineering Services (P) Ltd.
Noida Office : B - 67, Sector - 67, Noida - 201 301
Tel : (0120) 6943500 (24 Lines)
Lko. Office : R 006, Rohtas Plumeria, Gomti Nagar, Lucknow
e mail : mail@cespl.in, website : www.cespl.in