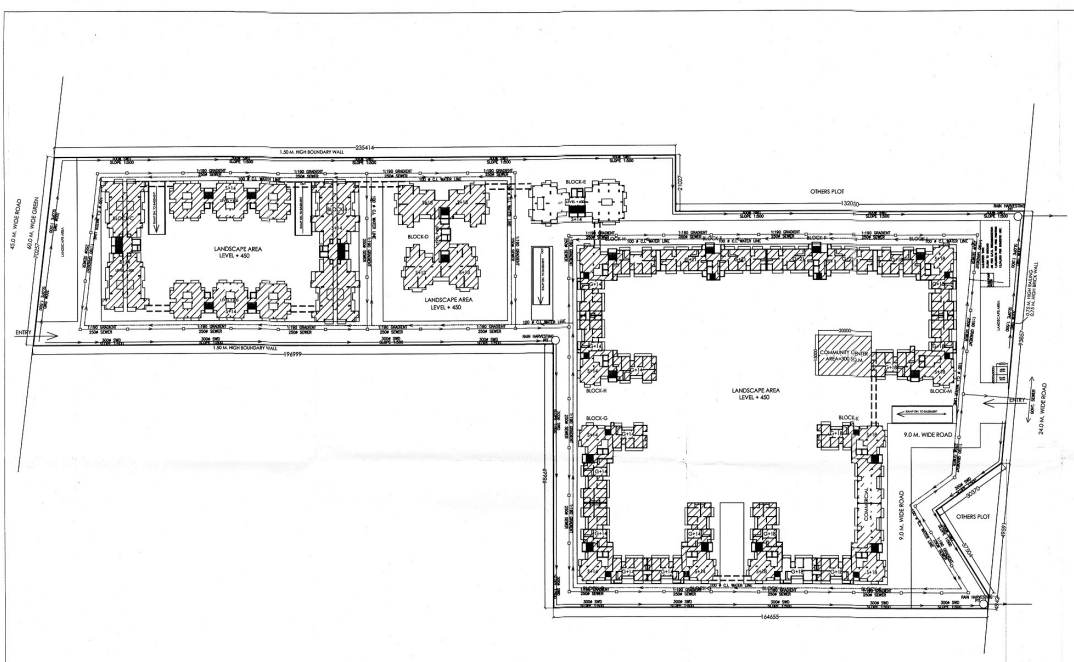

NOTE:-

100 Ø C.I. LINE ————

40 Ø G.I. DELIVERY LINE ————

250 Ø SEWER LINE 1:190 ————

150 Ø SEWER LINE 1:100 ————

100 Ø SEWER LINE 1:150 ————

300 Ø STORM WATER DRAIN 1:500 ————

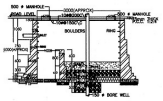

PART SECTION OF RECHARGE STRUCTURE

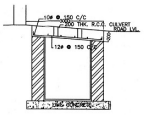

CULVERT DETAIL (SCALE 1:20)

PROJECT:-

GROUP HOUSING FOR **PERFECT PROPBUILD (P) LTD**
PLOT NO.-003B,SECTOR-77, AT NOIDA. (U.P.)

SIGNING AUTHORITY

ARCHITECTS SIGN

M. N. ANDLEY
B. ARCH. F.I.I.A., F.I.V.
ARCHITECT CA/75/1845

REVISED SUBMISSION DRAWING

DRG. TITLE:-
SERVICES PLAN

SCALE:-1:500 | DRG. NO.:-04

DATE:-Mukesh | DATE:-16/08/2012

ARCHITECTS:-
M. N. ANDLEY B.ARCH. F.I.I.A. F.I.V.
ANDLEYS ASSOCIATES PVT. LTD.
ARCHITECTS ENGINEERS PLANNERS
37 HOUSING SOCIETY N.D.S.E.-I NEW DELHI - 110049