PRODUCED BY AN AUTODESK EDUCATIONAL PRODUCT

SPACE FOR GDA NOTES : FILE NO. - GDA/LD/25-26/1203

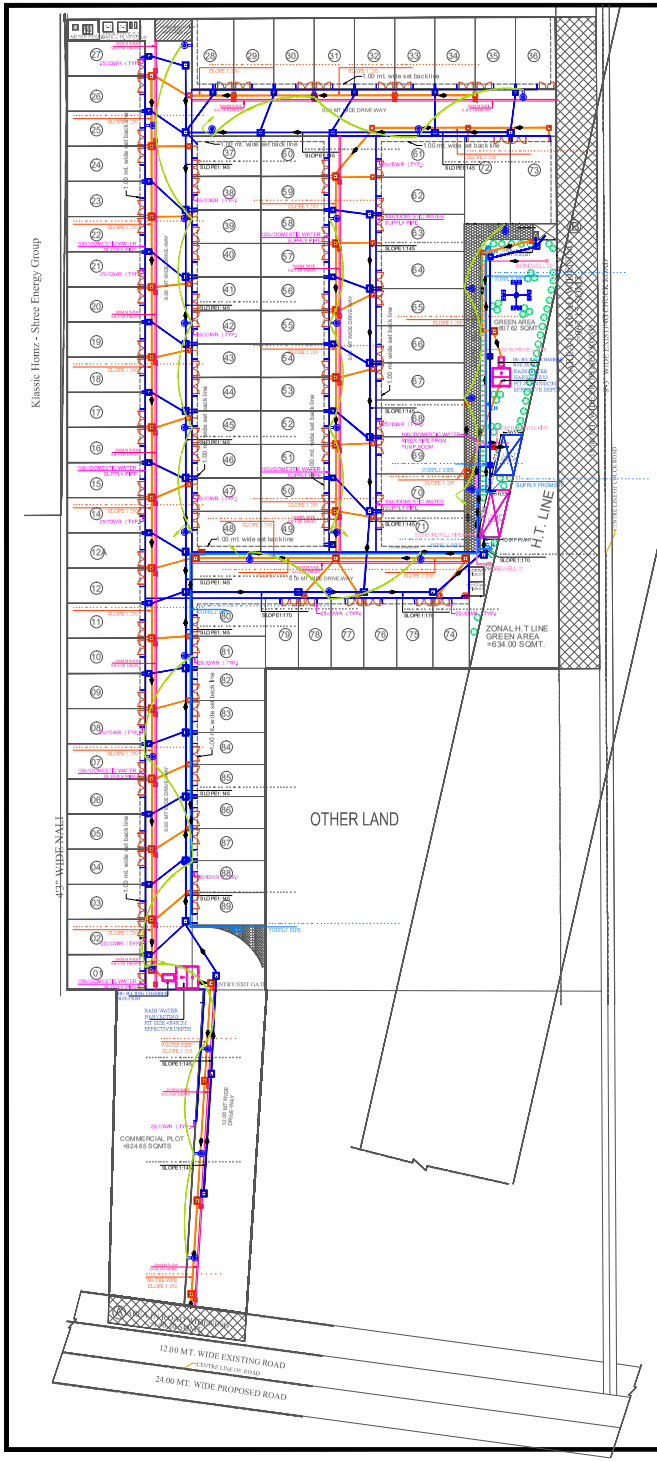

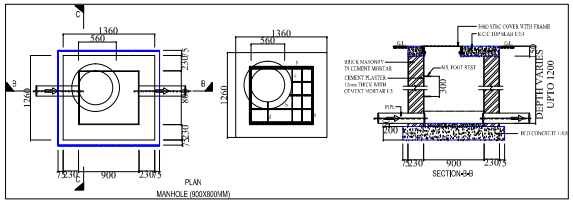

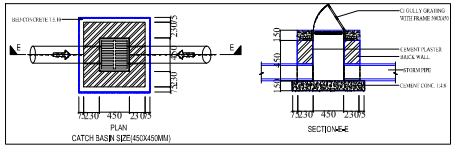

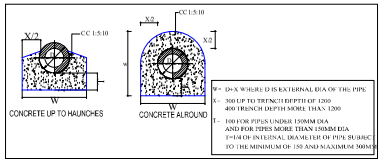

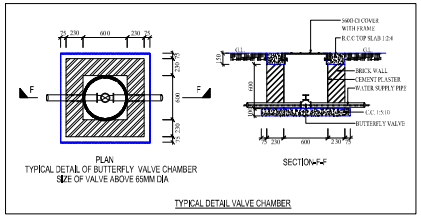

LEGEND

	POLE LIGHT 7.0MT. HIGH (20.00 M DISTANCE C/C) (70 WATT)
	4NOS. 2X200W LED FLOOD LIGHT WITH 20M POLE HIGH MAST LIGHT (20.0M HEIGHT)

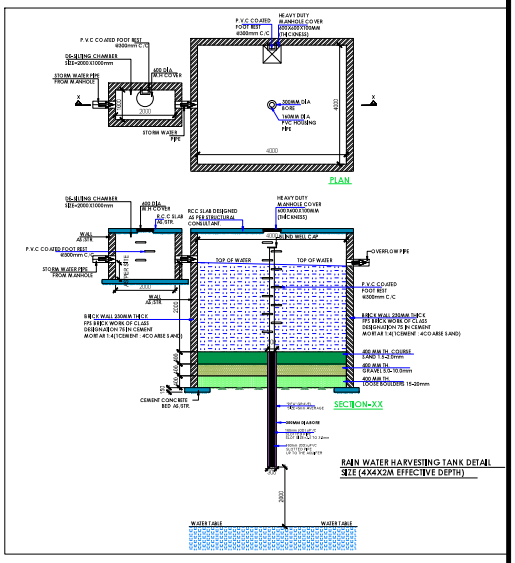

LEGEND :-

S.No.	DESCRIPTION	SYMBOL
1.	SEWER LINE	
2.	STORM WATER PIPE	
3.	DOMESTIC WATER RISER PIPE (DWR)	
4.	IRRIGATION WATER SUPPLY	
5.	GARDEN HYDRANT	G.H
6.	**BOREWELL PIPE**	
7.	**BOREWELL**	
8.	**BUTTERFLY /BALL VALVE**	
9.	SEWER MANHOLE	SM
10.	STORM WATER CATCH BASIN (450X450mm)	
11.	INSPECTION CHAMBER (600x600mm)	
12.	STORM WATER MANHOLE	SM
13.	SAUCER DRAIN	

RECTANGULAR MANHOLE DEPTH OF MANHOLE

600X600	FOR DEPTH LESS THAN 0.90m
900X800	FOR DEPTH LESS THAN 0.9-1.67m
1200X900	FOR DEPTH FROM 1.68m AND UPTO 2.5m

SERVICES PLAN

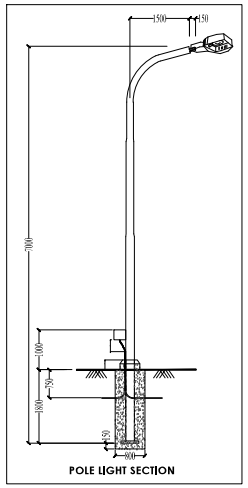

PROJECT:
SUBMISSION DRAWINGS FOR THE PROPOSED RESIDENTIAL PLOTTING LAYOUT PROJECT AT KH. NO. - 385m & 386m AT VILLAGE - BHOVAPUR , PARGANA JALALABAD , TEHSIL & DISTRICT GZB.

OWNER:
M/s. - EARTHWAVES DEVELOPERS PVT. LTD.

DRAWING TITLE:
SERVICES PLAN

Design Garden
architects. engineers. landscape & interior designers
ANUJ AGARWAL ARCHITECTS
A-244 KAUSHAMBI GHAZIABAD (U.P.)
Ph.+91 120 6454184 , 6454182
e-mail - arch_anujagarwal@Gmail.com

SCALE	DEALT BY	DATE
DESIGN BY	CHECKED BY	DRG. No. SD- 03

OWNER'S SIGN. | ARCHITECT'S SIGN.

PRODUCED BY AN AUTODESK EDUCATIONAL PRODUCT
PRODUCED BY AN AUTODESK EDUCATIONAL PRODUCT
PRODUCED BY AN AUTODESK EDUCATIONAL PRODUCT