PROJECT TITLE: PROPOSED GROUP HOUSING PROJECT AT PLOT NO. A/GH-3, MADHUBAN BAPUDHAM, GHAZIABAD, UP BY M/S BLACK OPAL VENTURES LLP

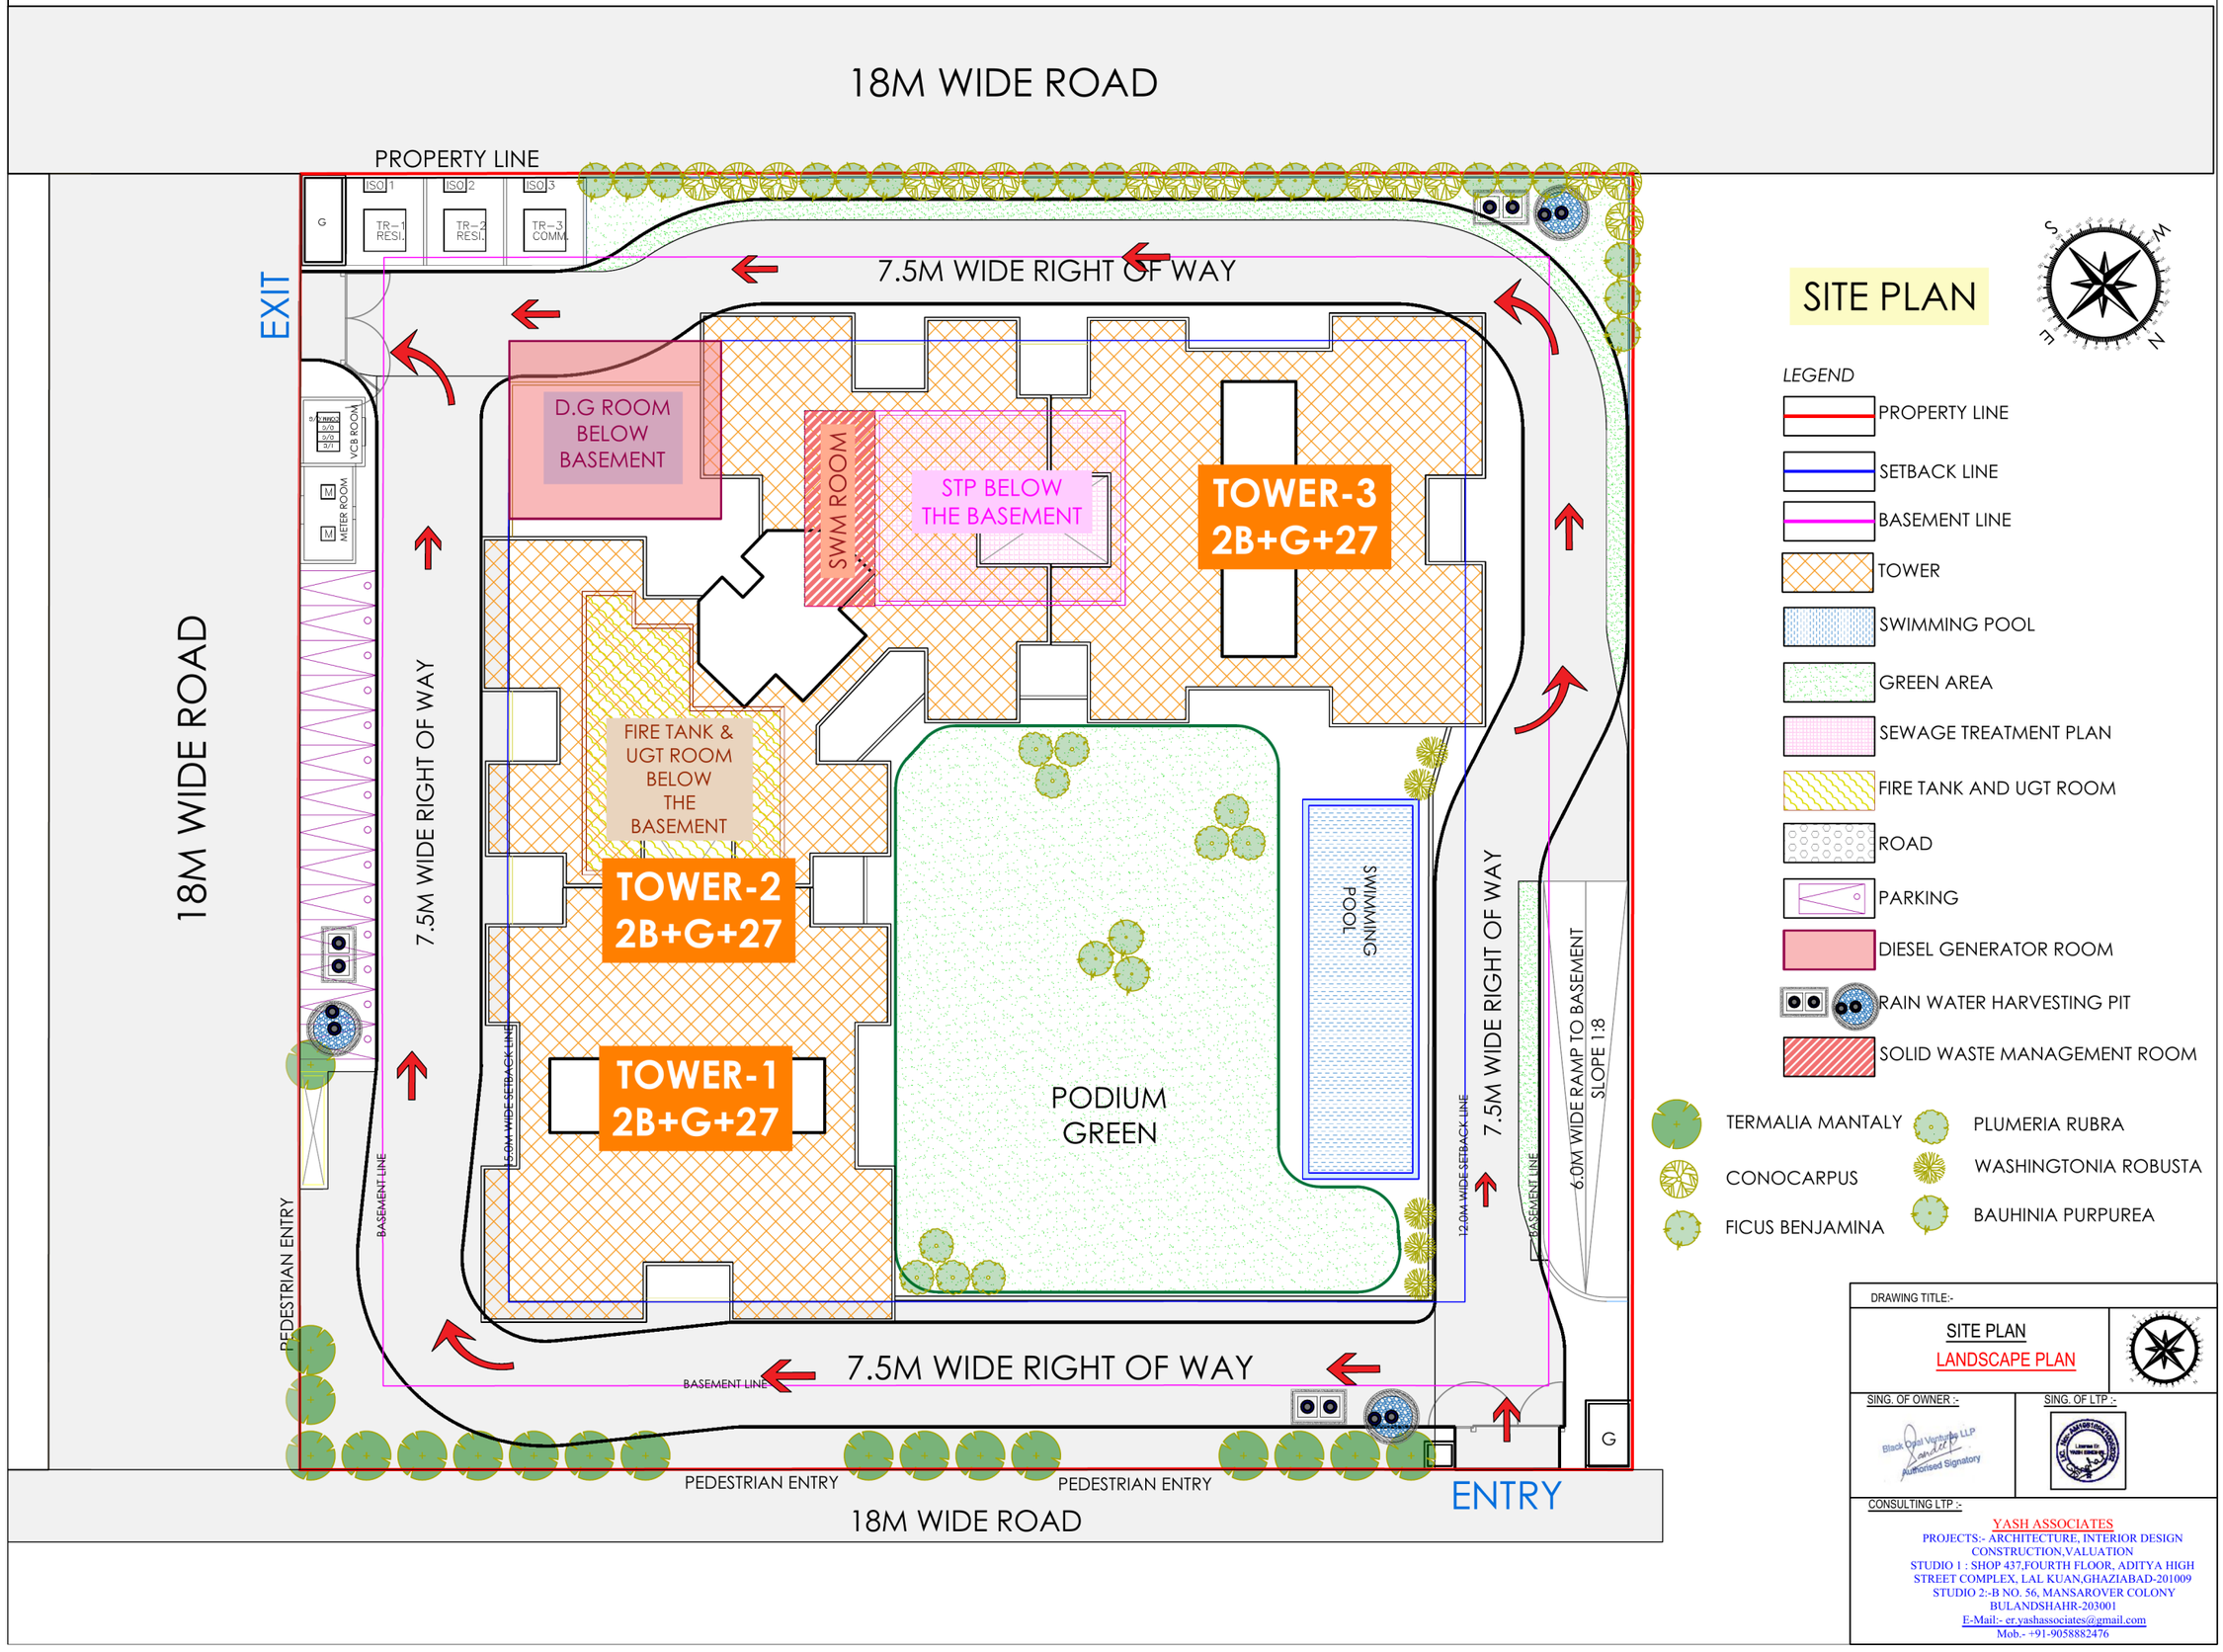

SITE PLAN

LEGEND

- PROPERTY LINE
- SETBACK LINE
- BASEMENT LINE
- TOWER
- SWIMMING POOL
- GREEN AREA
- SEWAGE TREATMENT PLAN
- FIRE TANK AND UGT ROOM
- ROAD
- PARKING
- DIESEL GENERATOR ROOM
- RAIN WATER HARVESTING PIT
- SOLID WASTE MANAGEMENT ROOM

- TERMALIA MANTALY
- CONOCARPUS
- FICUS BENJAMINA
- PLUMERIA RUBRA
- WASHINGTONIA ROBUSTA
- BAUHINIA PURPUREA

DRAWING TITLE:-

SITE PLAN
LANDSCAPE PLAN

SING. OF OWNER :-

Black Opal Ventures LLP
Authorised Signatory

SING. OF LTP :-

CONSULTING LTP :-

YASH ASSOCIATES
PROJECTS:- ARCHITECTURE, INTERIOR DESIGN CONSTRUCTION,VALUATION
STUDIO 1 : SHOP 437,FOURTH FLOOR, ADITYA HIGH STREET COMPLEX, LAL KUAN,GHAZIABAD-201009
STUDIO 2:-B NO. 56, MANSAROVER COLONY BULANDSHAHR-203001
E-Mail:- er.yashassociates@gmail.com
Mob.- +91-9058882476