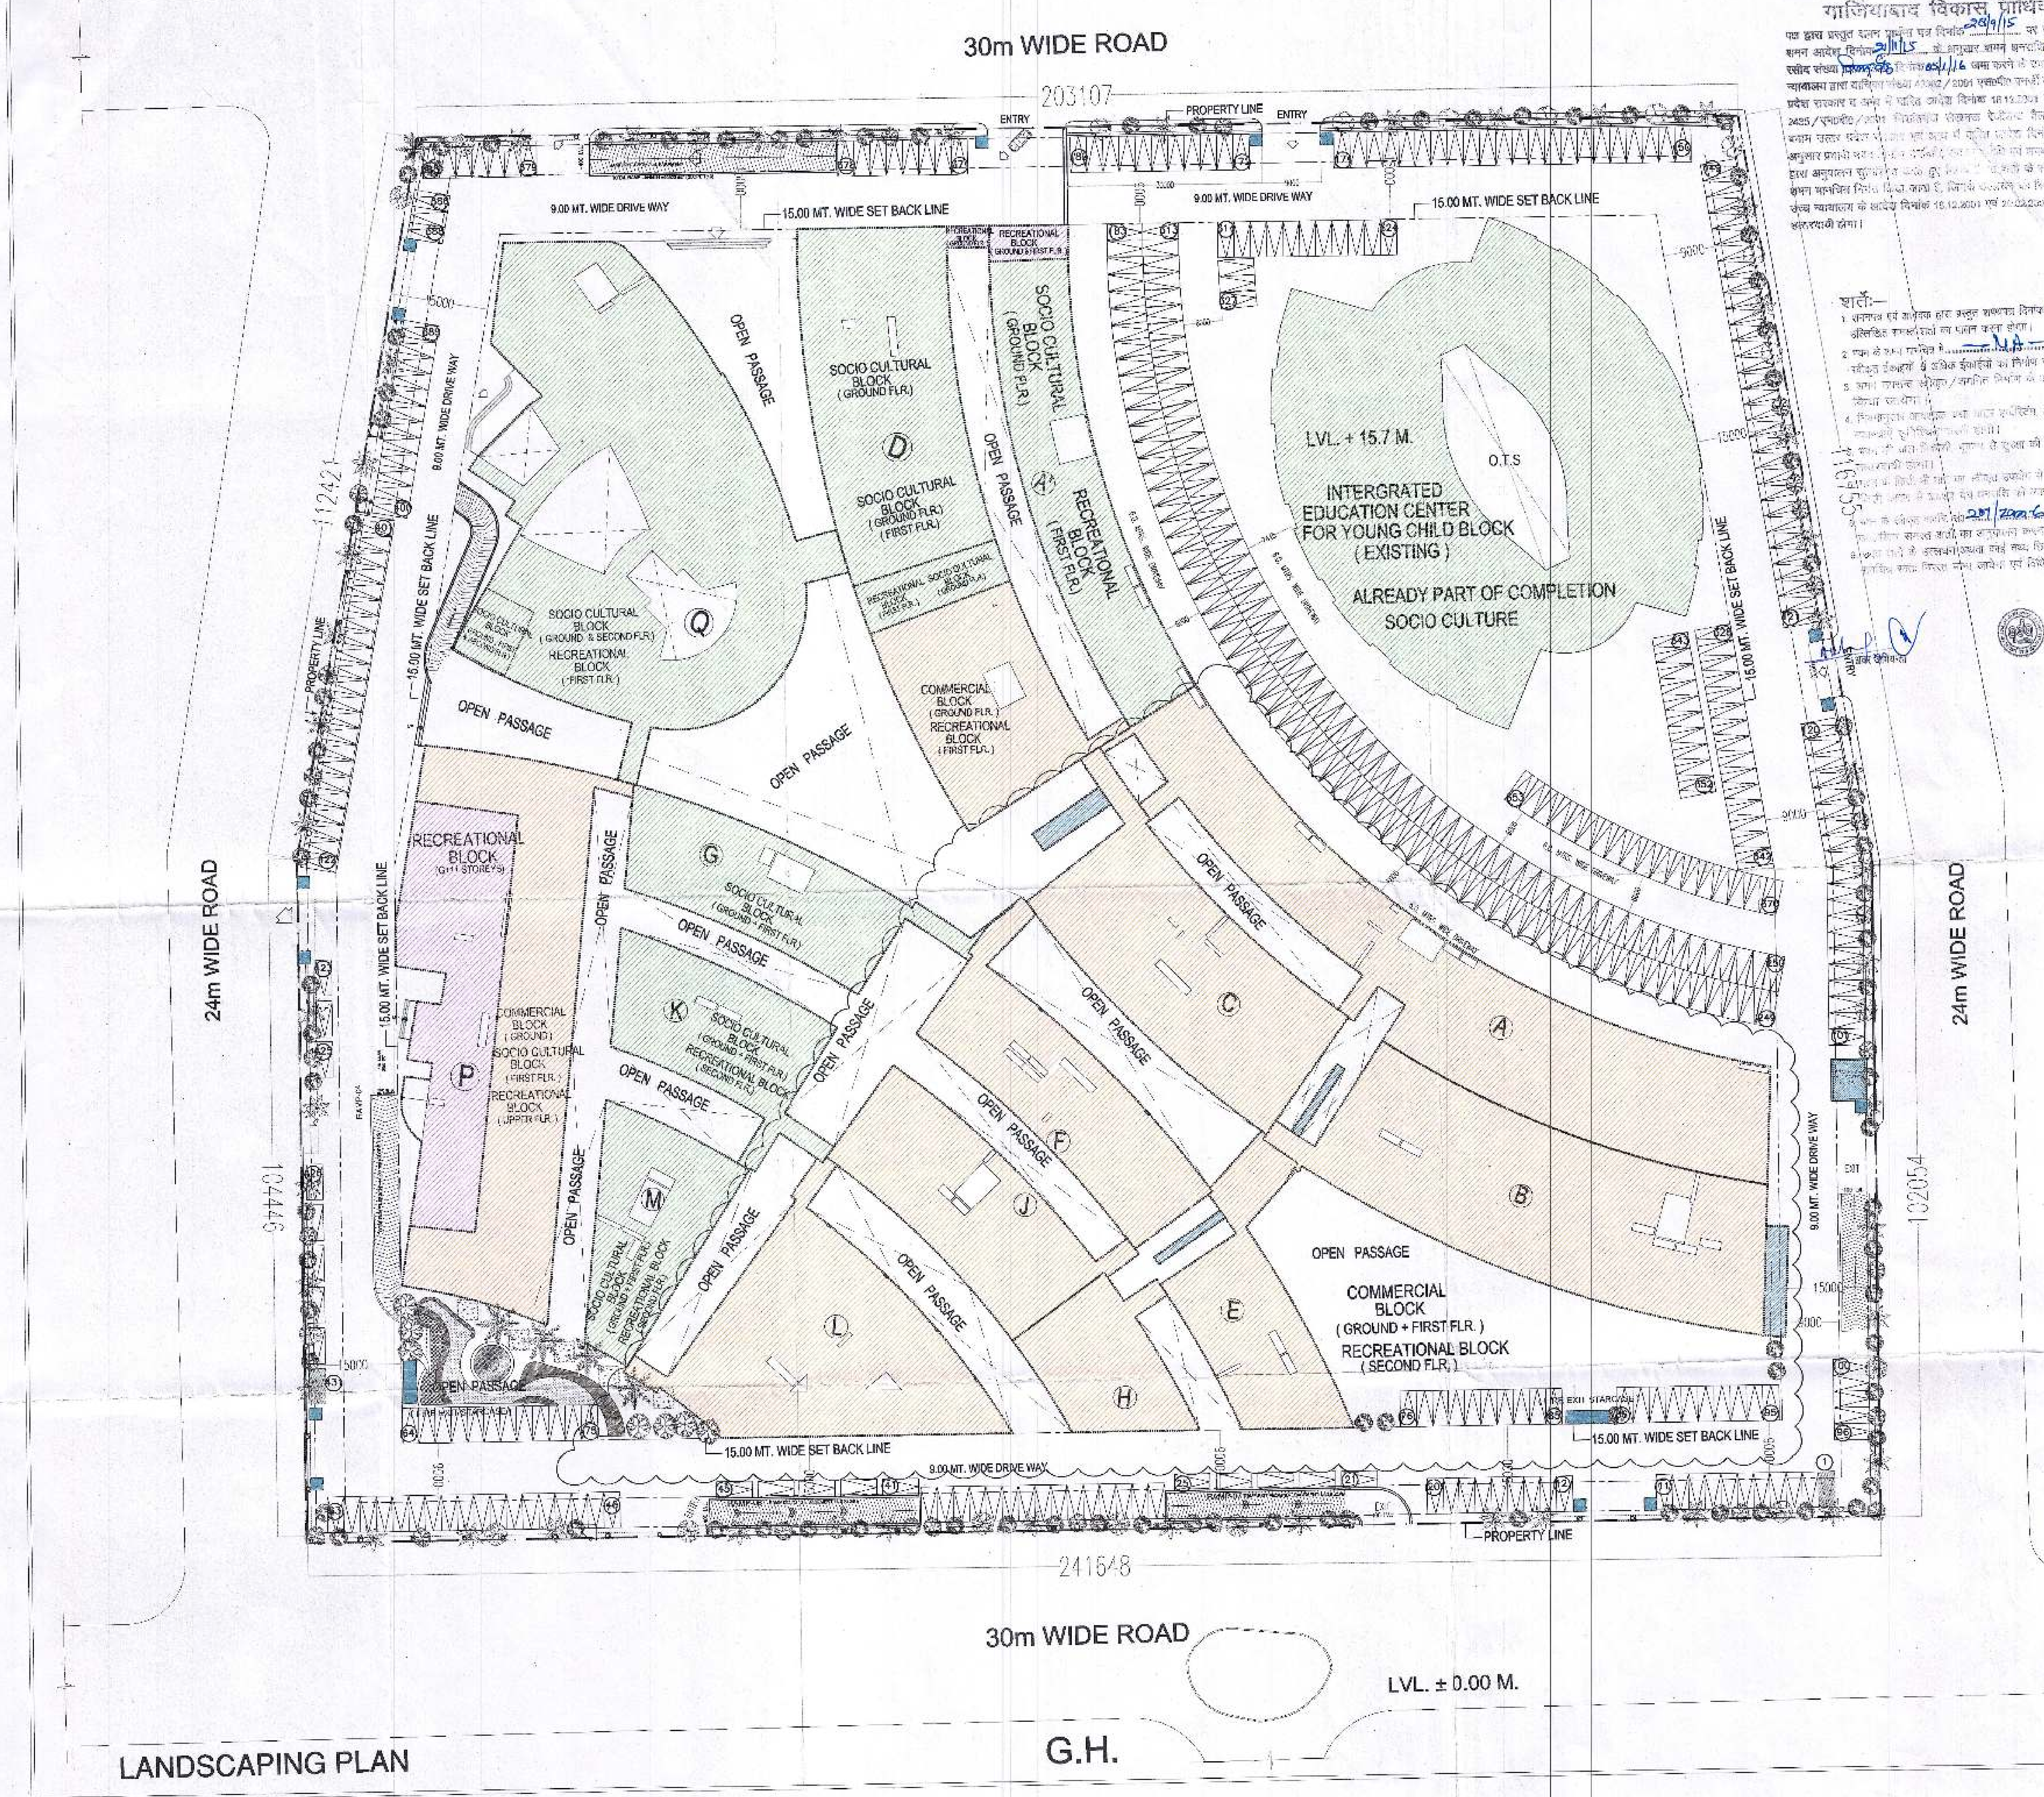

शमन मानचित्र
गाजियाबाद विकास प्राधिकरण

पत्र द्वारा प्रस्तुत शमन मानचित्र पत्र दिनांक 28/9/15 पर शमन अधिकारी के शमन आदेश दिनांक 21/11/15 के अनुसार शमन धनराशि 58425813.75 ... रसीद संख्या ... दिनांक 05/1/16 जमा करने के उपरान्त माननीय उच्च न्यायालय द्वारा याचिका संख्या [illegible] / 2001 [illegible] 2435 / [illegible] दिनांक 20.02.2004 के अनुसार [illegible] माननीय उच्च न्यायालय के आदेश दिनांक 18.12.2001 एवं 20.02.2004 का अनुपालना का उत्तरदायी होगा।

शर्तें:-

1. [illegible] 17/9/15, 4/11/15 / 17/1/16 [illegible]
2. [illegible] — N.A —
3. [illegible]
4. [illegible]
5. [illegible]
6. [illegible]
7. [illegible] 207/2006/13-14 दिनांक 01/5/13 [illegible]
8. [illegible]

अवर अभियन्ता

सहायक अभियन्ता 13/01/16

AREA CHART पत्रांक 470/प्रकोष्ठ-6/सन/2016 दिनांक 13/1/16 — 02/24

TOTAL PLOT AREA = 5.08 HECT = 50800 SQ.MT.

PERM. FAR = 120% = 60960.00 Sq.mt.

SOCIO CULTURAL	RECREATIONAL	COMMERCIAL
45%= 27432.00sqm.	30%= 18288.00sqm.	25%= 15240.00sqm.

TREES DETAIL

REQUIRED TREES AS PER 50 TREE / HECTARE

5.08 X 50 = 254 TREES

TOTAL REQUIRED TREES = 254no.

TOTAL PROVIDED TREES = 260no.

S.NO.		NAMES	NO.S
1		WASHINGTONIA FILIFERA 7.5M C/C	
2		CASSIA FISTULA 5M C/C	
3		ERYTHRINA INDICA	
4		PLUMERIA ABTUSA	
5		JACARANDA MIMOSIFOLIA	
6		CHOROSIA SPECIOSA	
7		TABEBUIA ARGENTEA	
		TOTAL	

SHRUBS		
1		TEBERNAEMONTANA VARIGATED DWARF
2		CYCUS PALM IN POTS

SOCIO CULTURE	
RECREATIONAL	
COMMERCIAL	
PROPOSED	

PROJECT: REVISED PROPOSAL DRAWING OF PROPOSED INDIRAPURAM HABITAT CENTER PLOT NO.-16, AHINSA KHAND INDIRAPURAM, DISTT. GHAZIABAD (U.P)

DRAWING TITLE: LANDSCAPING PLAN

CLIENT:- INDIRAPURAM HABITAT CENTER PVT. LTD. (SHOWMAN CLUBS & INNS PVT. LTD.)

For Indirapuram Habitat Centre Pvt. Ltd.

Director

OWNER'S SIGN

GIAN P. MATHUR ARCHITECT B. Arch., M.C.A. I.I.A CA No. 80/5769

ARCHITECT'S SIGN

GAIN P. MATHUR AND ASSOCIATES (P) LTD.
ARCHITECTS & PLANNERS
C - 35, East Of Kailash, New Delhi-110065
T : 46599599 | F 46599512
E : gpma@airtelmail.in | W : www.gpmindia.com

शर्तें

मानचित्र के शीट संख्या 1/24 के पृष्ठ भाग पर प्रतिबन्ध/शर्तें (क्रम संख्या 01 से 28 तक) अंकित कर दी गई हैं, जिसका अनुपालन सुनिश्चित करना होगा।

अवर अभियन्ता

सहायक अभियन्ता 13/01/16

SCALE	1:500	DEALT BY	PRIYANKA	DATE	31.10.2015
				DRG. No.	SD-02