


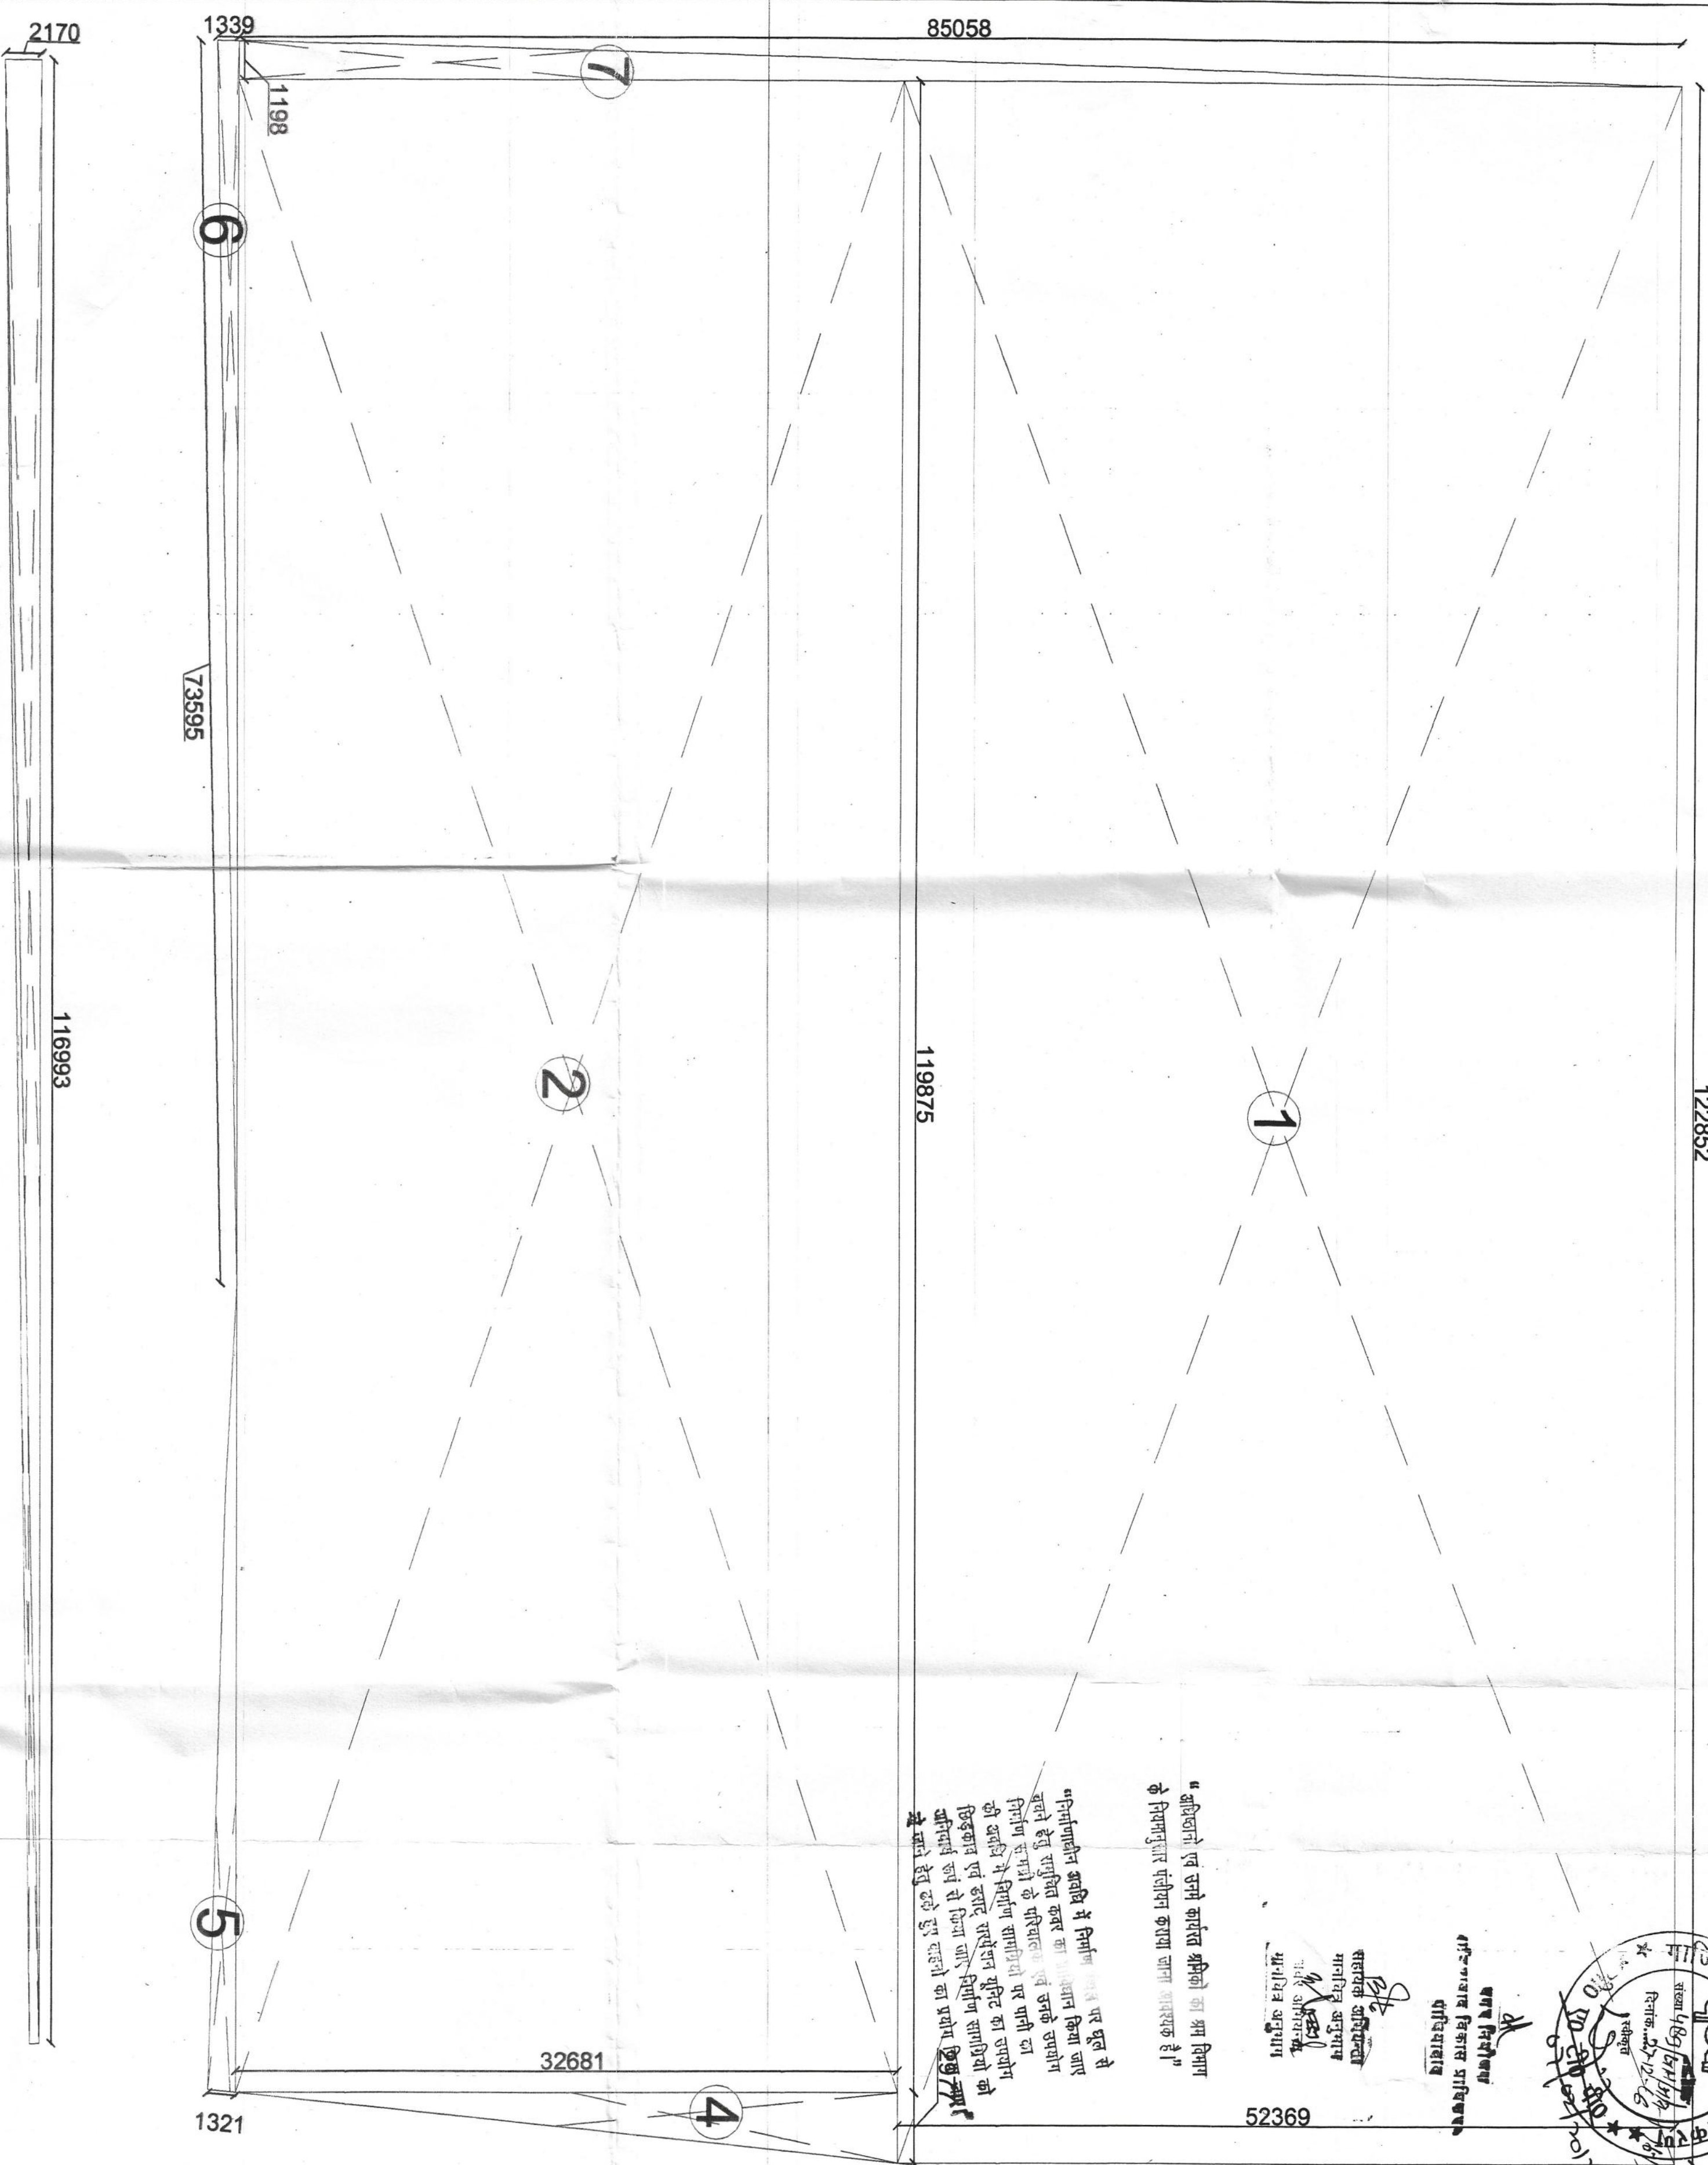


ROAD WIDENING AREA DETAIL		
S.NO	DIMENSION	AREA (IN SQ.MT.)
1	(116.993 X 2.170)/2	126.93
2	as per calculation	33.07
	TOTAL AREA	160.00 SQ. M.


GREEN AREA DETAIL				
S.NO.	SEGMENT	AREA DETAIL(M)	TOTAL AREA	NOS
1	1	117.24X8.44	989.51	1
2	2	1/2X1.61X117.24	94.38	1
TOTAL AREA			1083.88	

PLOT AREA DETAIL			
S.NO.	DIMENSION	TOTAL AREA(sq.m)	
1	122.852 X 52.369	6433.63	
2	11.875 X 32.681	3917.63	
3	(4.833 X 53.369)/2	126.54	
4	(2.977 X 32.381)/2	48.664	
5	AS PER CALCULATION	19.35	
6	(73.595 X 1.339)/2	49.27	
7	(1.198 X 85.058)/2	50.94	
TOTAL AREA		10646.00	

ROAD WIDENING AREA DETAIL		
S.NO	DIMENSION	AREA (IN SQ.MT.)
1	(9.872 X 76.394)/2	377.08
2	as per calculation	29.64
	TOTAL AREA	406.72 SQ.M

CHAK ROAD AREA DETAIL		
S.NO	DIMENSION	AREA (IN SQ.MT.)
1	5.725X17.954	102.78
2	3.592 X 17.915	64.35
3	(1.756 X 17.954)/2	15.76
4	(1.756 X 17.915)/2	15.72
5	(0.861 X 17.915)/2	7.71
6	as per calculation	9.33
7	as per calculation	0.34
TOTAL AREA		217.26

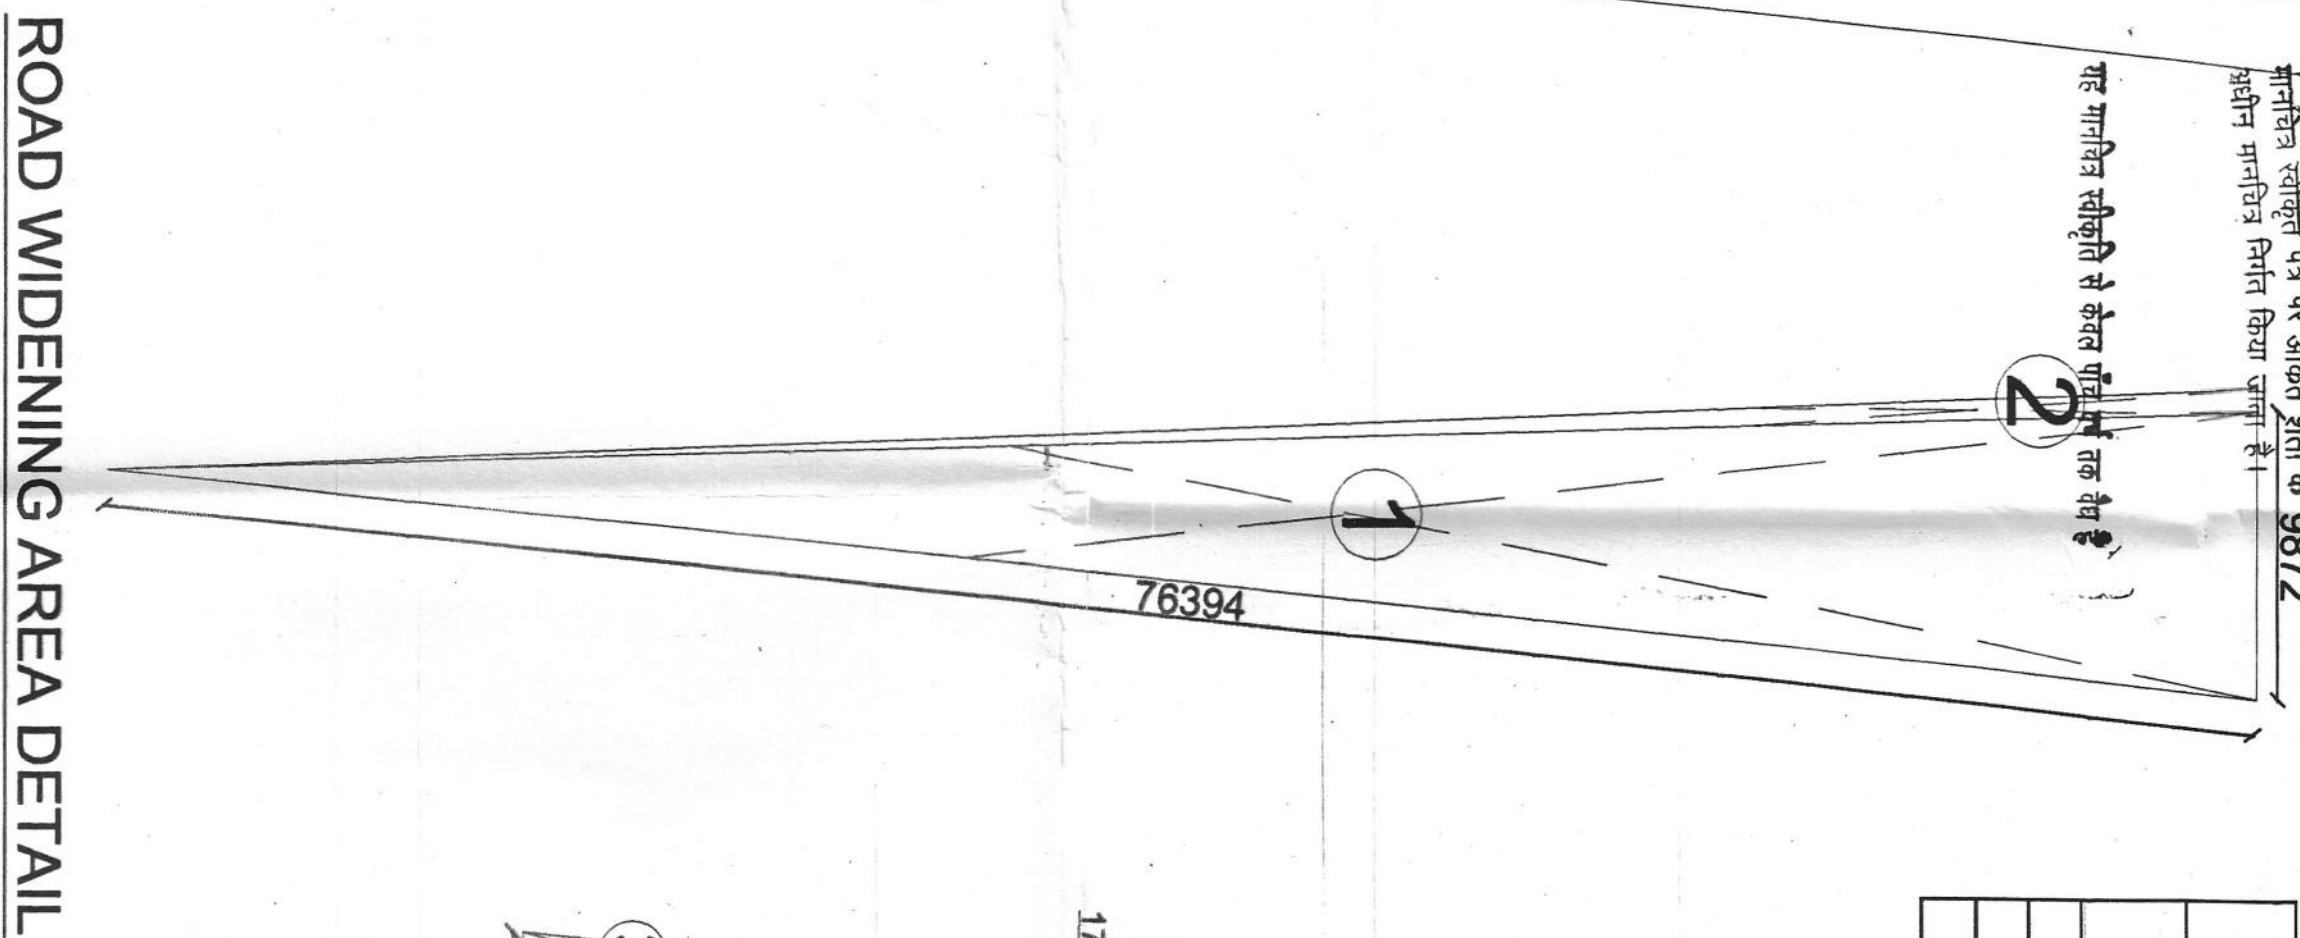

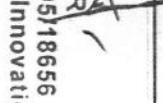REVISIONS			DATE	REMARKS
SCALE :				
DRAWING TITLE PLOT & GREEN AREA CALCULATION			NORTH	
NATURE OF DRAWING SUBMISSION DRAWING				
PROJECT :- PROPOSED SUBMISSION GROUP HOUSING PROJECT APARAMEVA ENCLAVE, AT KHASRA NO- 1286, 1267, 1270, 1271 & 1272 AT VILLAGE NOOR MAGAR RAUNAGAR EXTENSION GHAZIABAD.				
For Khush Maheshwari PVT. LTD.  M. S. K. KHARAN Director For Khush Maheshwari PVT. LTD.  ARCHITECT SIGN				
OWNER SIGN  OWNER SIGN  ARCHITECT SIGN				

EQUILANT SPACE
LEFT FOR CHAK ROAD

GREEN AREA DETAIL

2