

परिनिर्वाणं गीतम् ॥ परिनिर्वाणं संतल पर दलत सै
 वरनो हेतु सः ॥ परा का प्राधिकात किता जाए
 निर्माण सं गालो के परिकारत कर उकले चरमाण
 की जवलि ॥ तै निर्वाण सामाधियो पर धानी को
 भिडकरा - सल चरत-सलसलत सलित का उचरणो
 ॥ अनिर्वाणं ॥ लणं से किता जाए निर्वाण सामाधियो को
 ॥ हे जाणे हेतु टले पुन जाहो का पराण किया जाए ॥

ज्यातिरूप की दृष्टि से शंखों में निहित
अधिनिग्राम के अन्तर्गत काम से काम
प्रारंभ होता है।


[illegible]

ॐ नमो भगवते वासुदेवाय
ॐ नमो भगवते वासुदेवाय
ॐ नमो भगवते वासुदेवाय

साहायक अधिवक्ता
मानविक अनुशासन
अदर अजयनक
मानविक अनुशासन

मानवैत्र स्यैकृत् पत्र पर अंकित शर्तो क
मानवैत्र निर्गत किया जाता है।

॥ अस्मिन्मार्गे एव कर्म-फलं तद् श्रमिको का श्रम निष्ठाया
द्वेष्टिमानुसारं भोगीयं कर्माया जाना आवश्यक है ।”

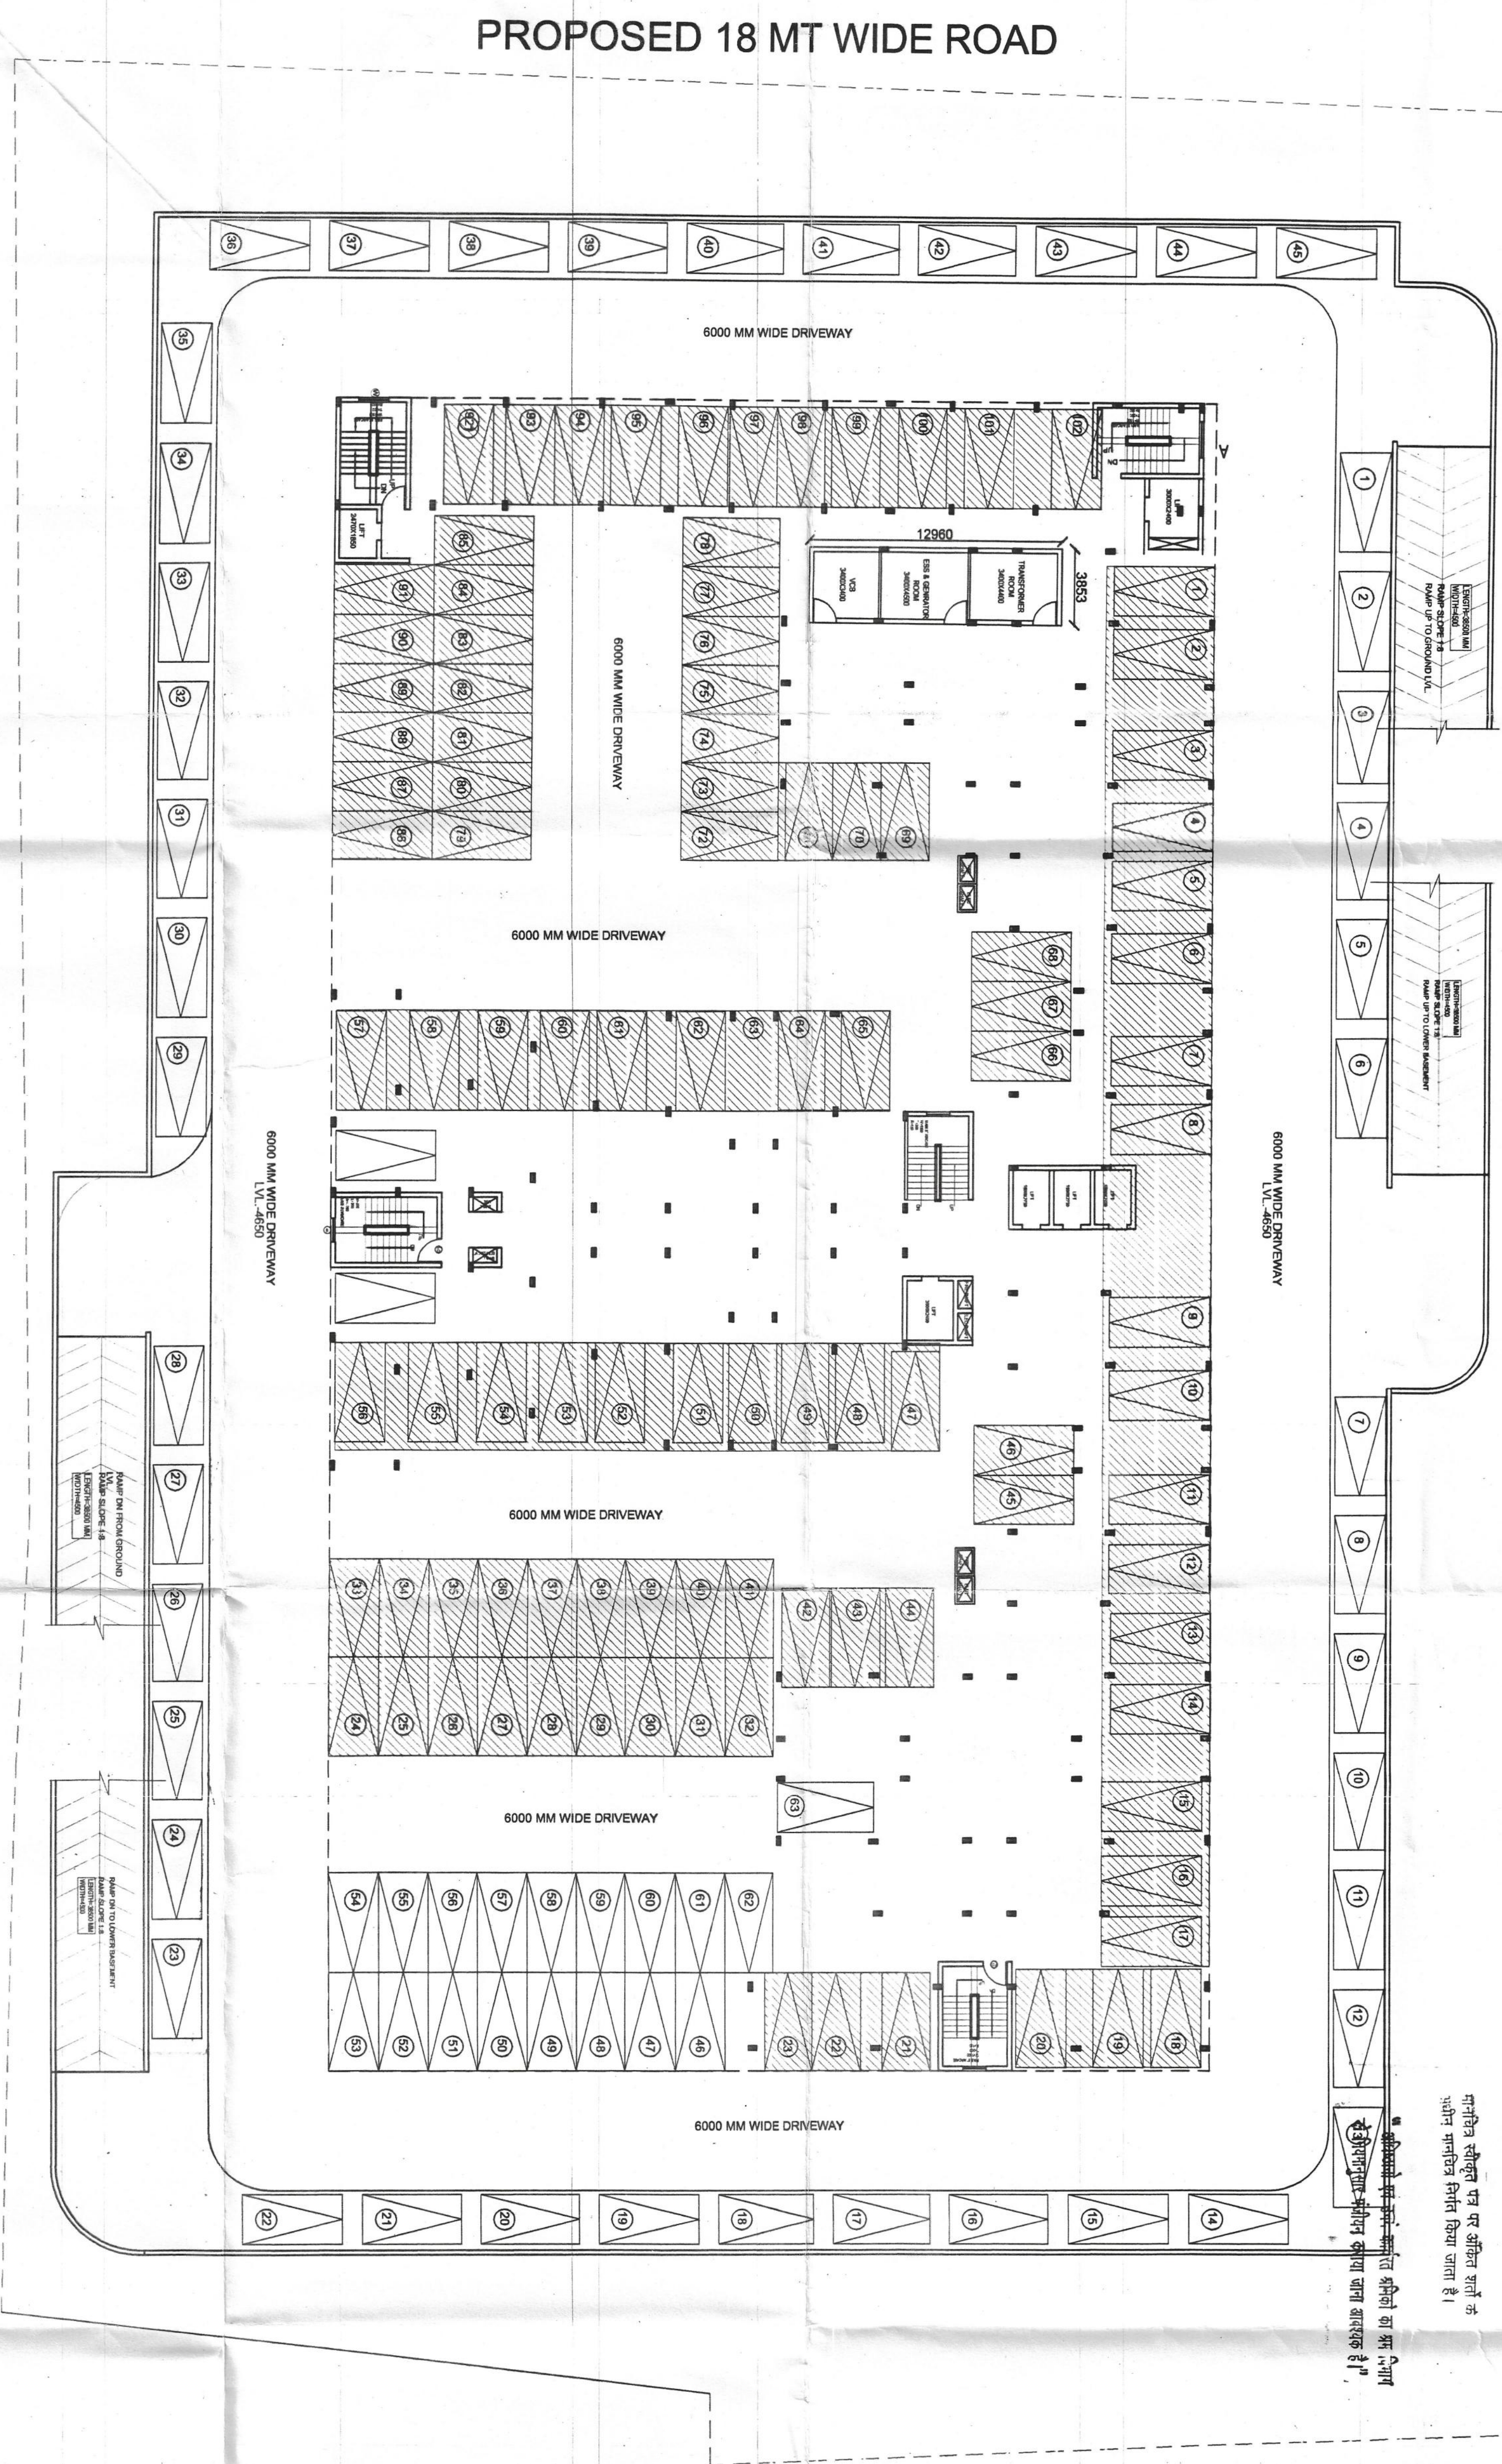

MECHANICAL
PARKING 102X2=204

SINGLE
PARKING=63

TOTAL PARKING 267

PROPOSED 18 MT WIDE ROAD

REVISIONS	DATE	REMARKS
SCALE :		

UPPER BASEMENT PLAN
NATURE OF DRAWING

PROJECT:-
PROPOSED SUBMISSION GROUP HOUSING PROJECT APRAMEYA
ENCLAVE AT KHASRA NO.- 1286, 1267, 1270, 1271 & 1272 AT VILLAGE
MOOR NAGAR RAJNAGAR EXTENSION GHAZIABAD.

For Kabina Intehomes Pvt. Ltd. <i>[Signature]</i> Director	MAHESH KUMAR (Architect) 10/1, 1st Floor, No. 65 Holkar Road, Indraprastha, P. U. Sec. The Capital, New Delhi A-47, Sector - 52, Noida
OWNER SIGN,	ARCHITECT SIGN

PROJECT CONSULTANTS:

HOUSTON: URBAN INNOVATIONS PVT. LTD.
PLANNING & ARCHITECTURE: EPC & KEPC ACTIVITIES
GREEN & ENERGY SERVICES BUILDING TECH. SERVICES
THE CORENTIUM, TOWER-A-1, SEC.-62, NOIDA 201 301
PH.- 0120-4219023, 24, FAX- 0120-4278025

IMPORTANT:

1. IN CASE OF ANY DISCREPANCY IN THE DRAWING, THIS OFFICE SHOULD BE REFERRED IMMEDIATELY.
2. ONLY WRITTEN DIMENSIONS ARE TO BE FOLLOWED.
3. ALL DIMENSIONS ARE IN MILLIMETERS.

2