



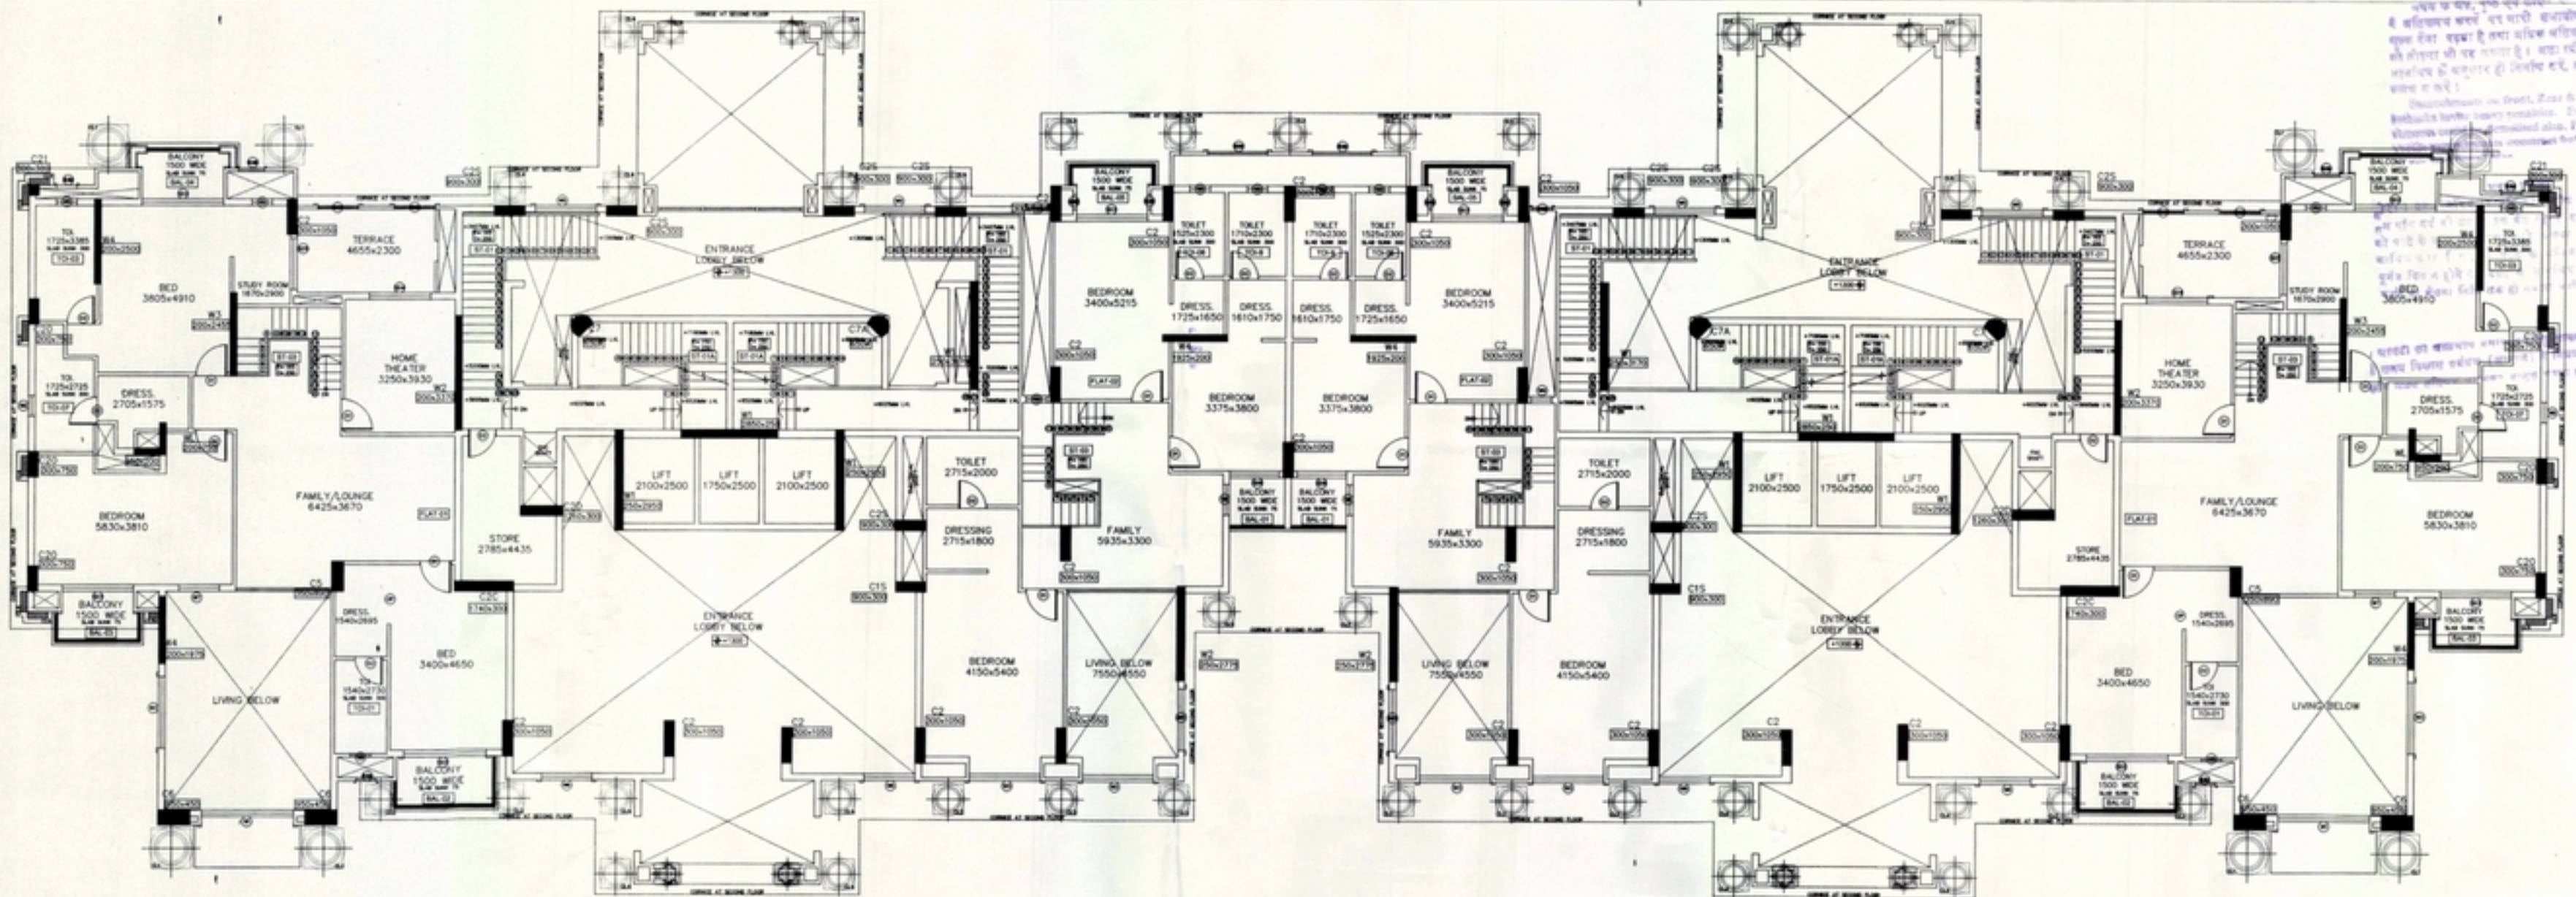

TOWER - 2
FIRST FLOOR PLAN

TOWER - 3
FIRST FLOOR PLAN


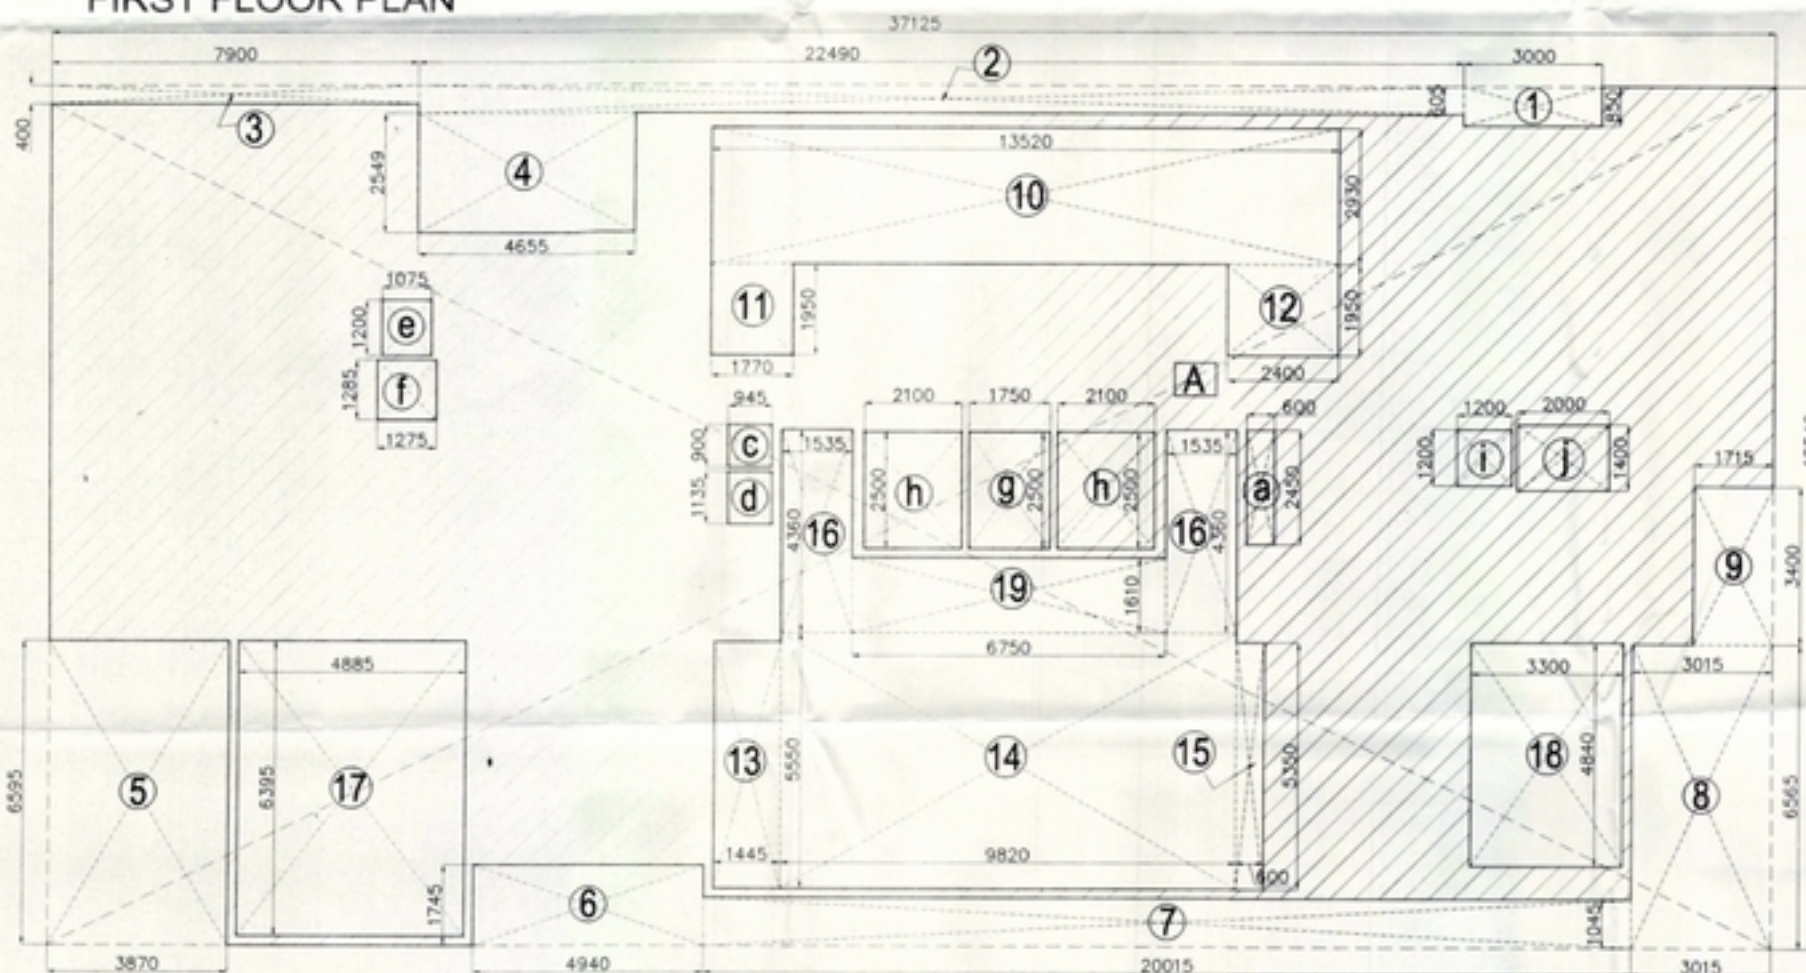


TOWER - 2 & 3
ENVELOPE OF FIRST FLOOR PLAN

DOOR SCHEDULE						
SR NO	TYPE	SIZE	DESCRIPTION	LINTEL HT. (IN MM)	QUANTITY	LOCATION
1	D	1000 X 2400	DOUBLE DOOR	2400	04	MAIN DOOR
2	D1	800 X 2400	DOUBLE DOOR	2400	10	STAIRWELL DOOR

WINDOW SCHEDULE						
SR NO	TYPE	SIZE	DESCRIPTION	BALL LVL. (IN MM)	LINTEL HT. (IN MM)	QUANTITY
1	W1	2700 X 1800	SLIDING WINDOW	800	2400	02
2	W2	2400 X 1800	SLIDING WINDOW	800	2400	02

FIRST FLOOR AREA DETAIL (TOWER - 2)						
LEGEND	BREADTH (B)	LENGTH (L)	NOS.	AREA IN SQM	SPACE USAGE	
[A]	37.125	X	18.540	X	1 = 688.298	
				TOTAL =	688.298	--- (I)
DEDUCTIONS						
LEGEND	BREADTH (B)	LENGTH (L)	NOS.	AREA IN SQM	SPACE USAGE	
1	3.000	X	0.850	X	1 = 2.550	
2	22.490	X	0.605	X	1 = 13.606	
3	7.900	X	0.400	X	1 = 3.160	
4	4.655	X	2.549	X	1 = 11.866	
5	3.870	X	6.595	X	1 = 25.523	
6	4.940	X	1.745	X	1 = 8.620	
7	20.015	X	1.095	X	1 = 21.936	
8	3.015	X	6.565	X	1 = 19.793	
9	1.715	X	3.400	X	1 = 5.831	
10	13.520	X	2.930	X	1 = 39.614	OPEN AREA
11	1.770	X	1.950	X	1 = 3.452	
12	2.400	X	1.950	X	1 = 4.680	
13	1.445	X	5.350	X	1 = 7.731	
14	9.820	X	5.550	X	1 = 54.501	
15	0.600	X	5.350	X	1 = 3.210	
16	1.535	X	4.360	X	1 = 6.693	
17	4.885	X	6.395	X	1 = 31.240	
18	3.300	X	4.840	X	1 = 15.972	
19	6.750	X	1.630	X	1 = 10.868	
				TOTAL =	290.824	--- (II)
				NETT ENVELOPE ON FLOOR (I - II)	397.473	--- (III)
SERVICES AREA						
LEGEND	BREADTH (B)	LENGTH (L)	NOS.	AREA IN SQM	SPACE USAGE	
a	0.600	X	2.450	X	1 = 1.470	SER. SHAFT
c	0.945	X	0.900	X	1 = 0.851	S.H.C.
d	0.945	X	1.135	X	1 = 1.073	SER. SHAFT
e	1.075	X	1.200	X	1 = 1.290	LIFT WELL
f	1.275	X	1.285	X	1 = 1.638	LIFT LOBBY
g	1.750	X	2.500	X	1 = 4.375	LIFT WELL
h	2.500	X	2.500	X	2 = 10.500	LIFT WELL
i	1.200	X	1.200	X	1 = 1.440	LIFT WELL
j	2.000	X	1.400	X	1 = 2.800	LIFT LOBBY
				TOTAL SERVICE AREA	25.436	--- (IV)
				NET FAR ON FLOOR (III) - (IV)	372.037	FAR
				TOWER (II) AREA IS SAME AS TOWER (2) AREA	372.037	FAR

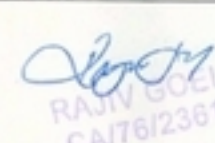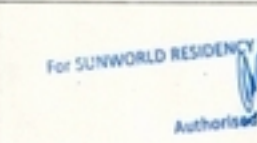PROJECT	TITLE	JOB.NO.	DATE	DRN. BY	ARCHITECT'S SIGN.	OWNER'S SIGN.	CONSULTANT
PROPOSED GROUP HOUSING BUILDING ON PLOT NO.GH-01/C, SEC - 168 NOIDA FOR.- SUNWORLD RESIDENCY PVT LTD.	REV. SUBMISSION DRAWING	1281	25 - 05 - 15	SANDEEP			R.N.Gupta & Associates Consulting Engineers, Architects & Valuers E - 1, Sector-55, Noida Phones - (+120) 4321556 email-info@rngcorp.com
	FIRST FLOOR PLAN & AREA ENVELOPE CALCULATION (TOWER - 2 & 3)	DR.NO.	NORTH	CHKD. BY			
		05		G.S.B.			