
PLUMBING PLAN

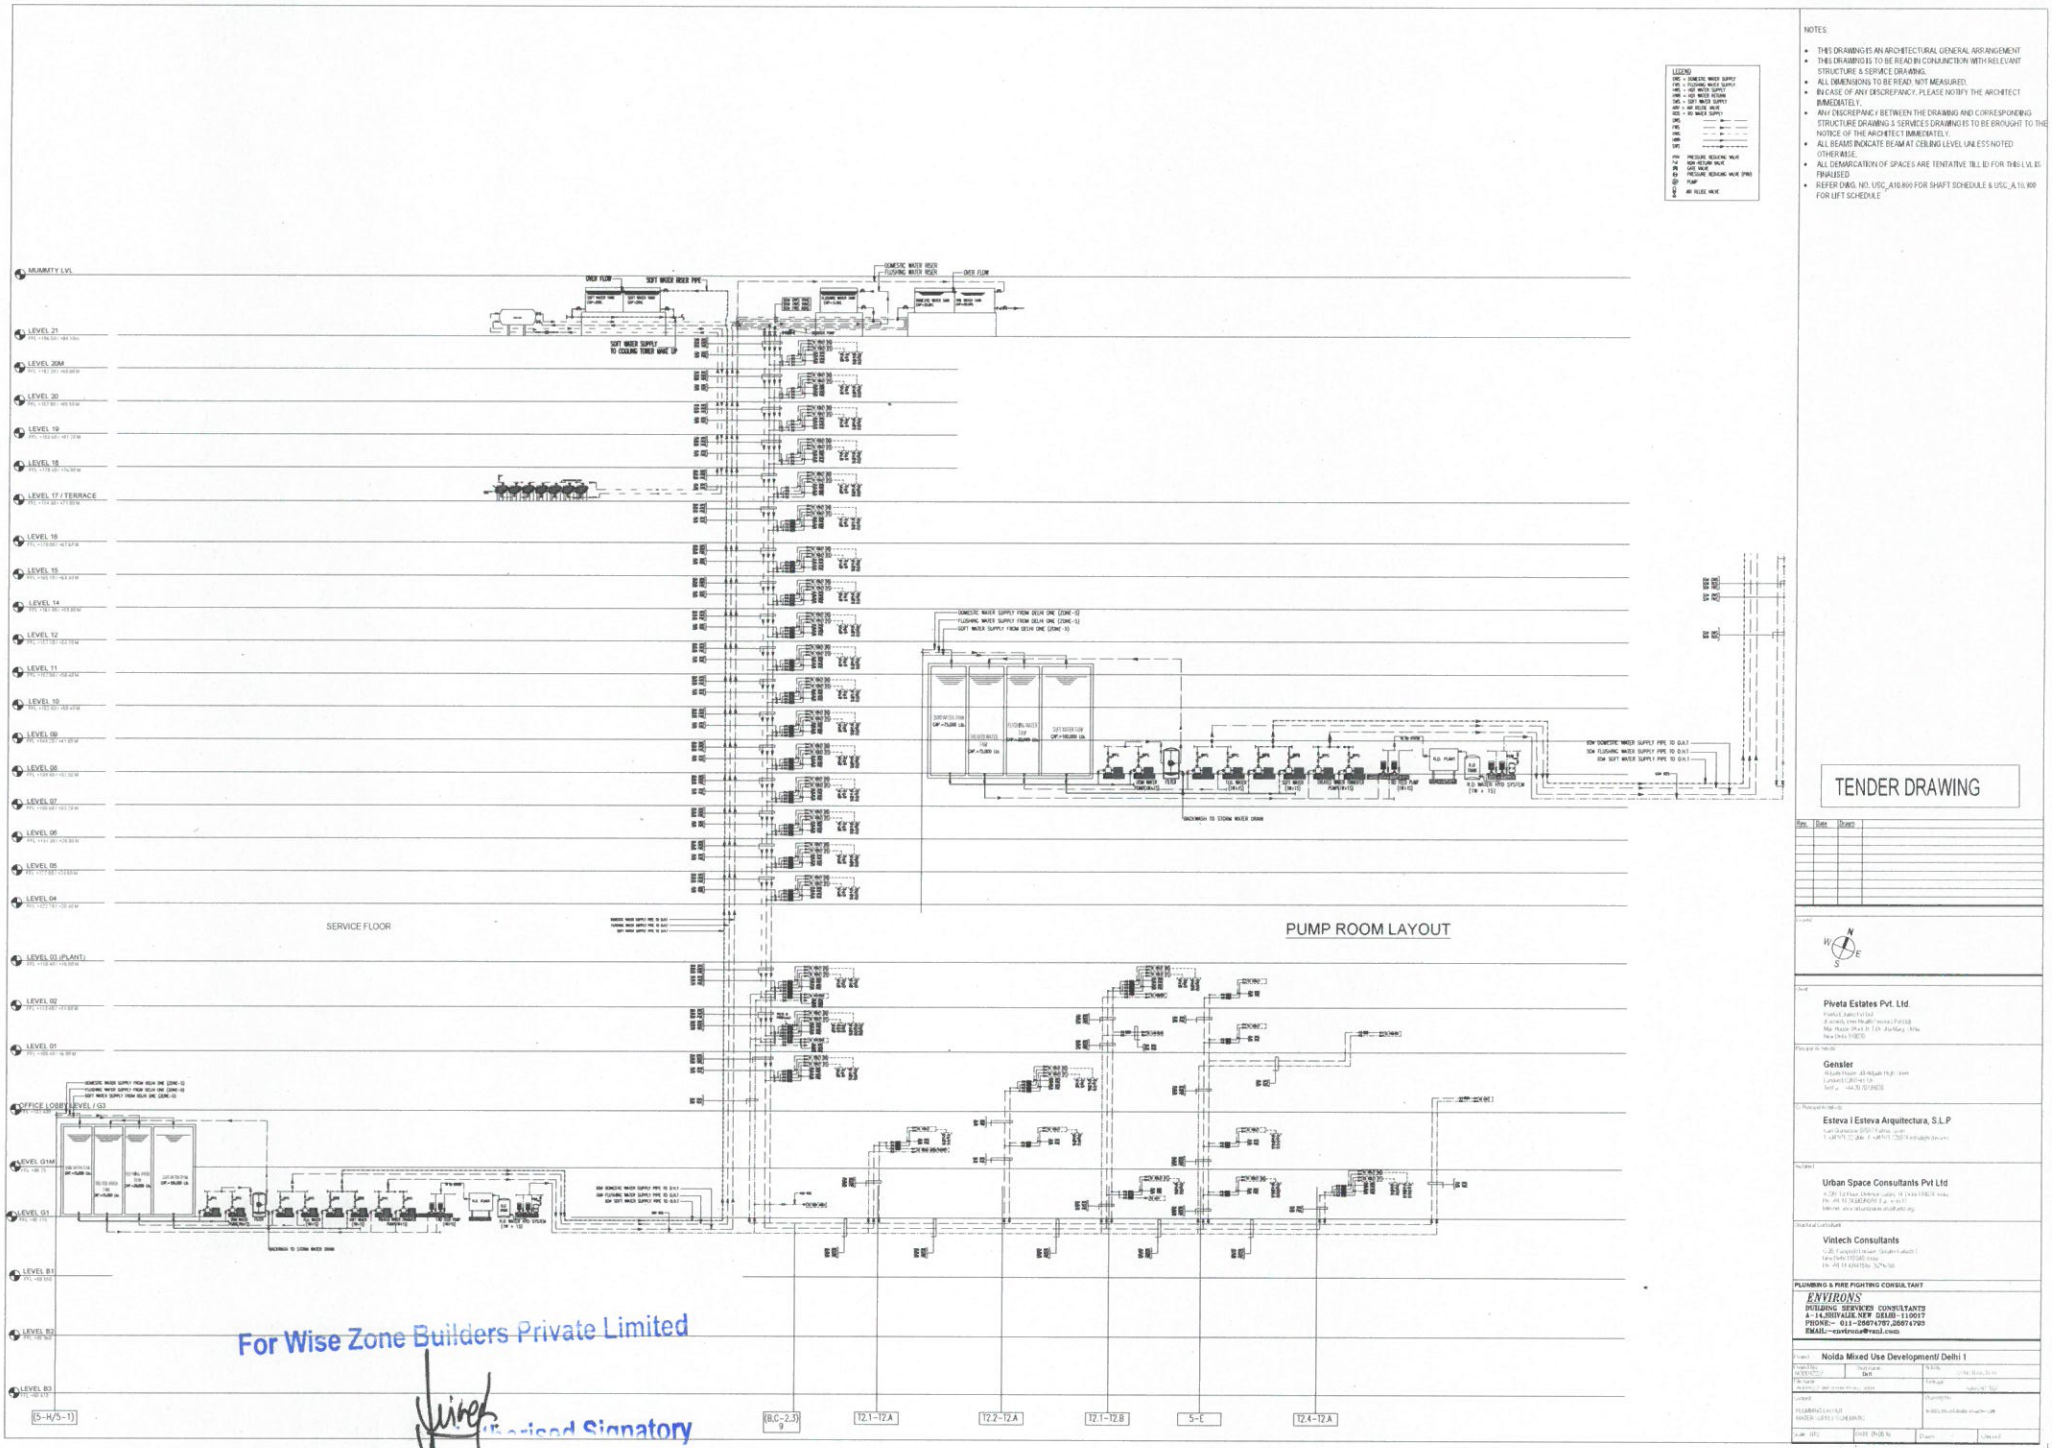

For Wise Zone Builders Private Limited

Authorised Signatory