

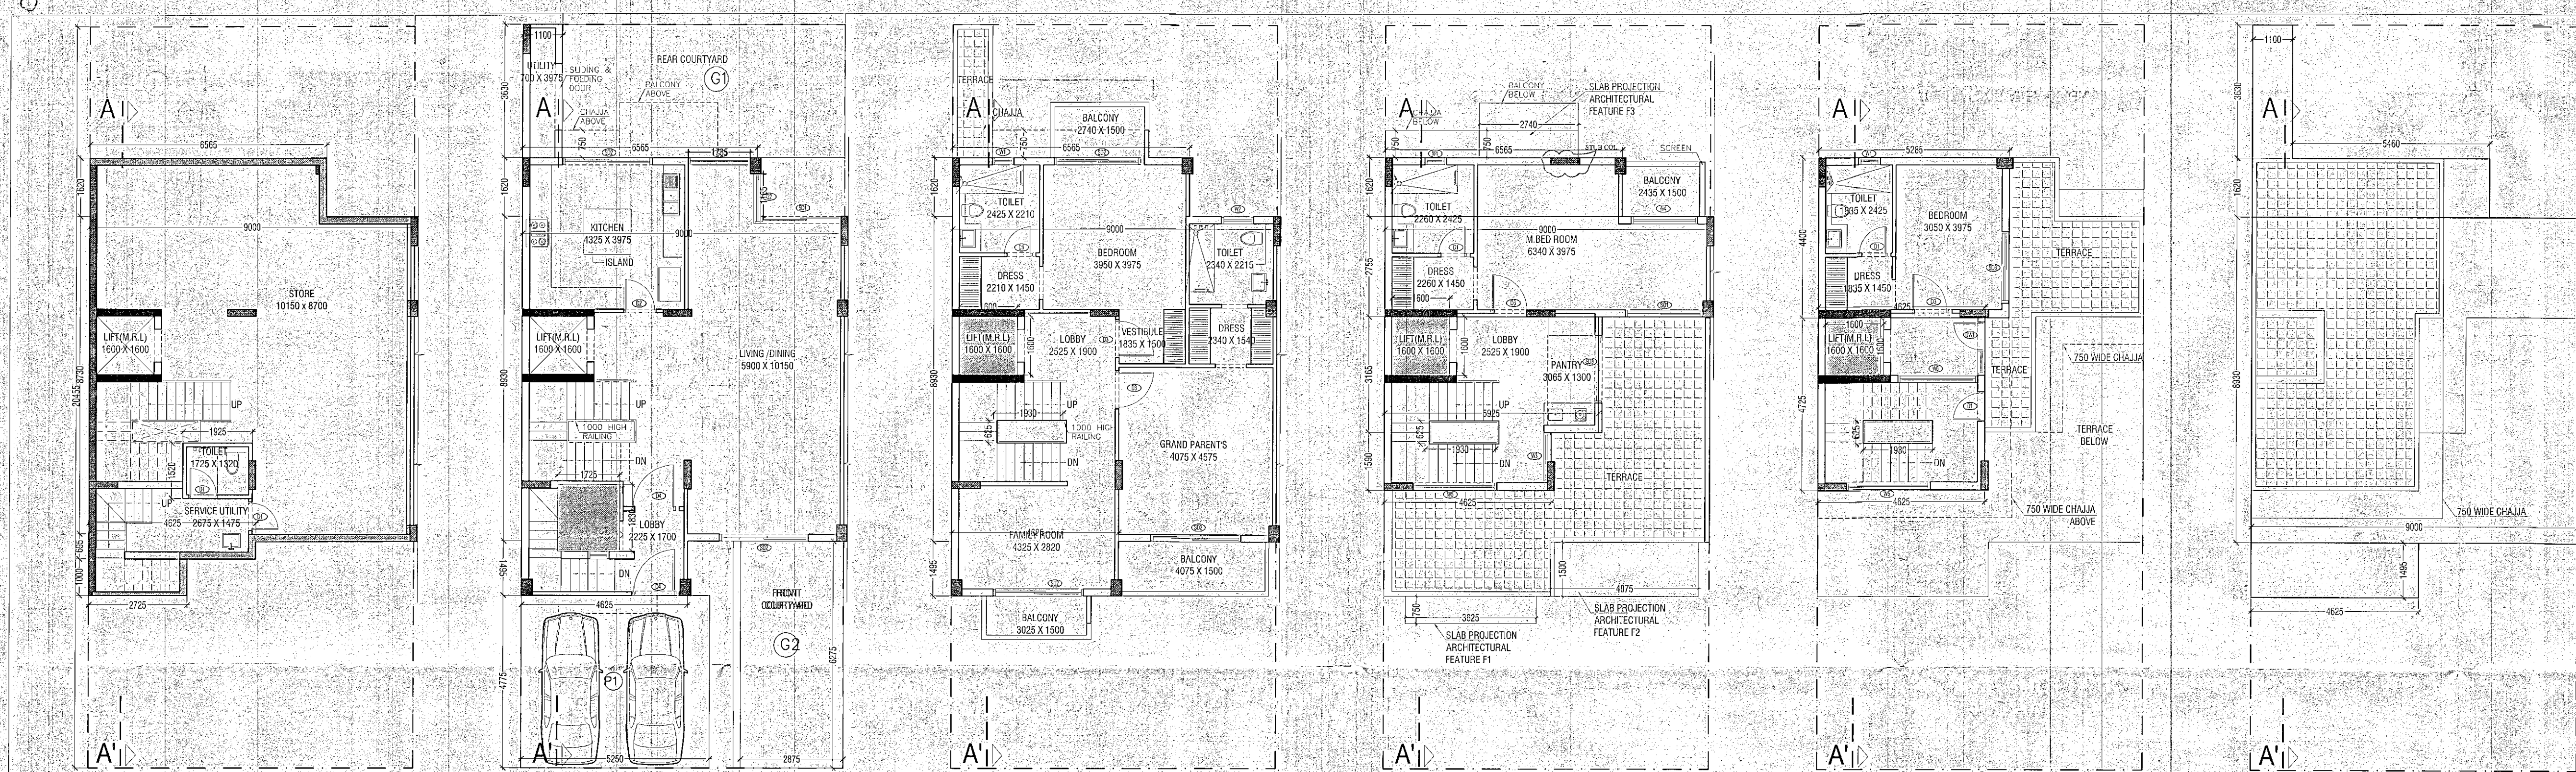


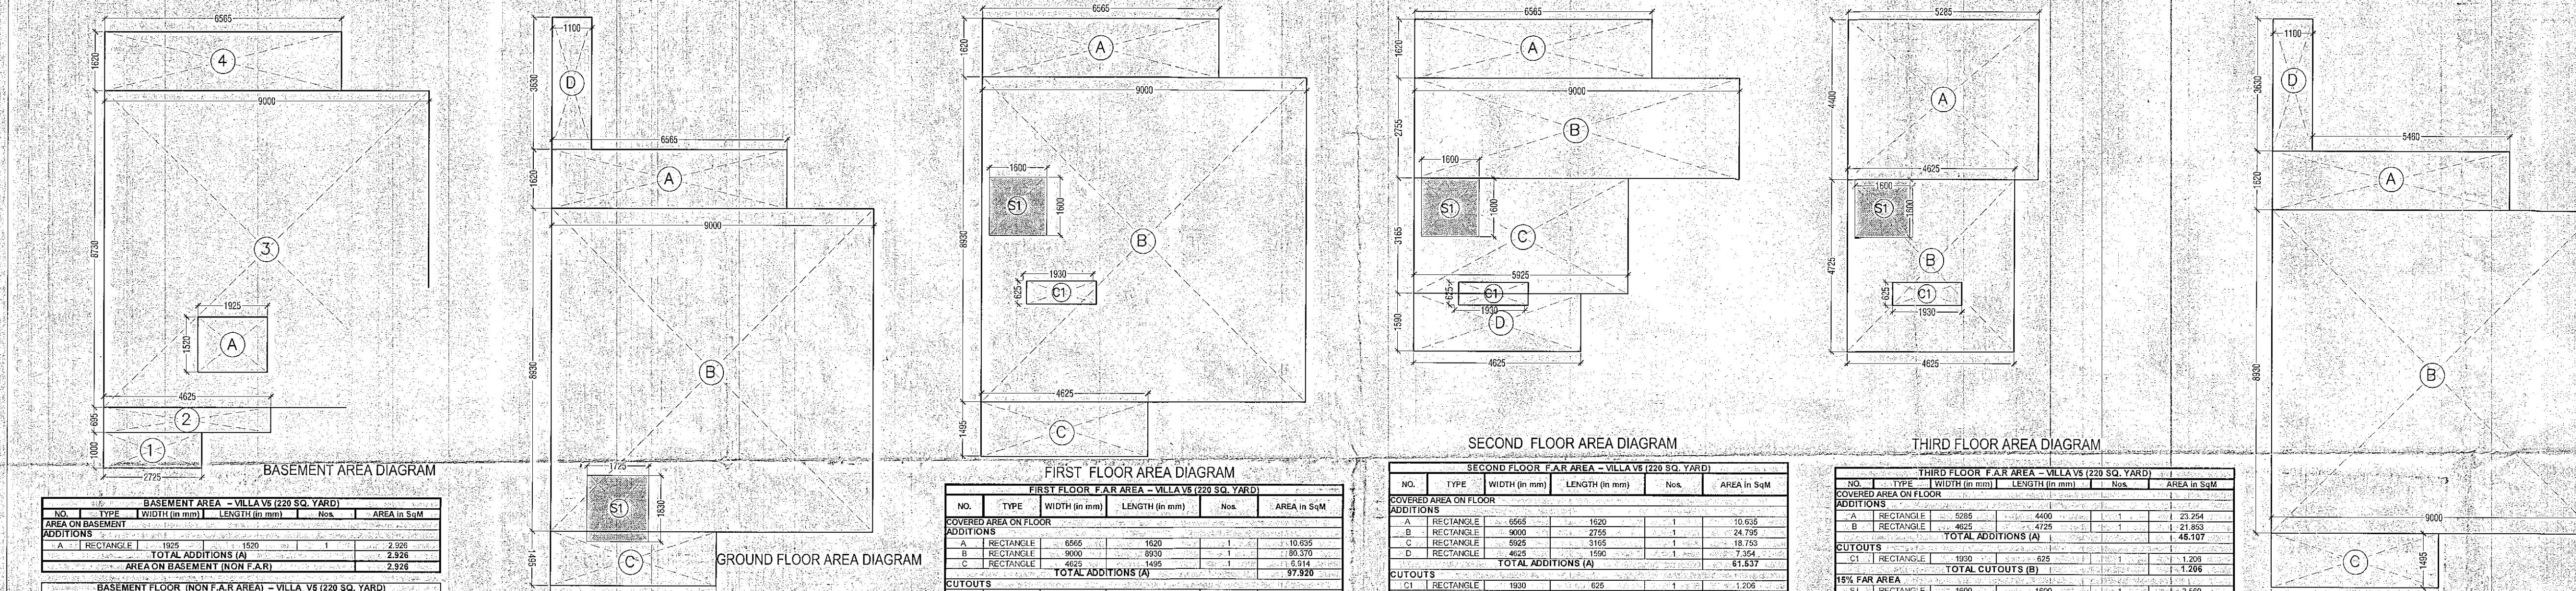

Notes
THIS DRAWING IS APPLICABLE FOR
VILLA V4-
1,27,40
TOTAL NUMBER = 3

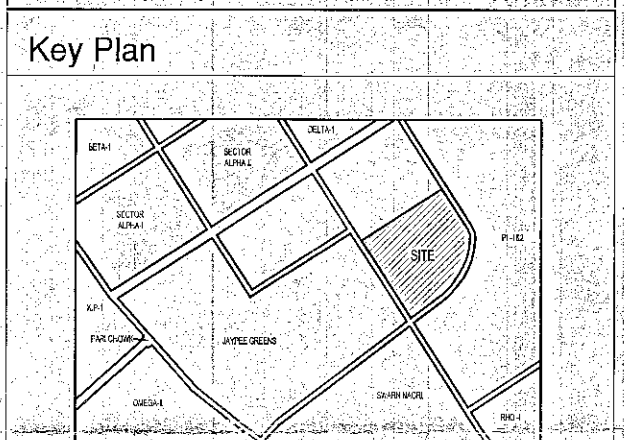

BASEMENT AREA - VILLA V5 (220 SQ. YARD)

NO.	TYPE	WIDTH (in mm)	LENGTH (in mm)	Nos.	AREA in Sq.M













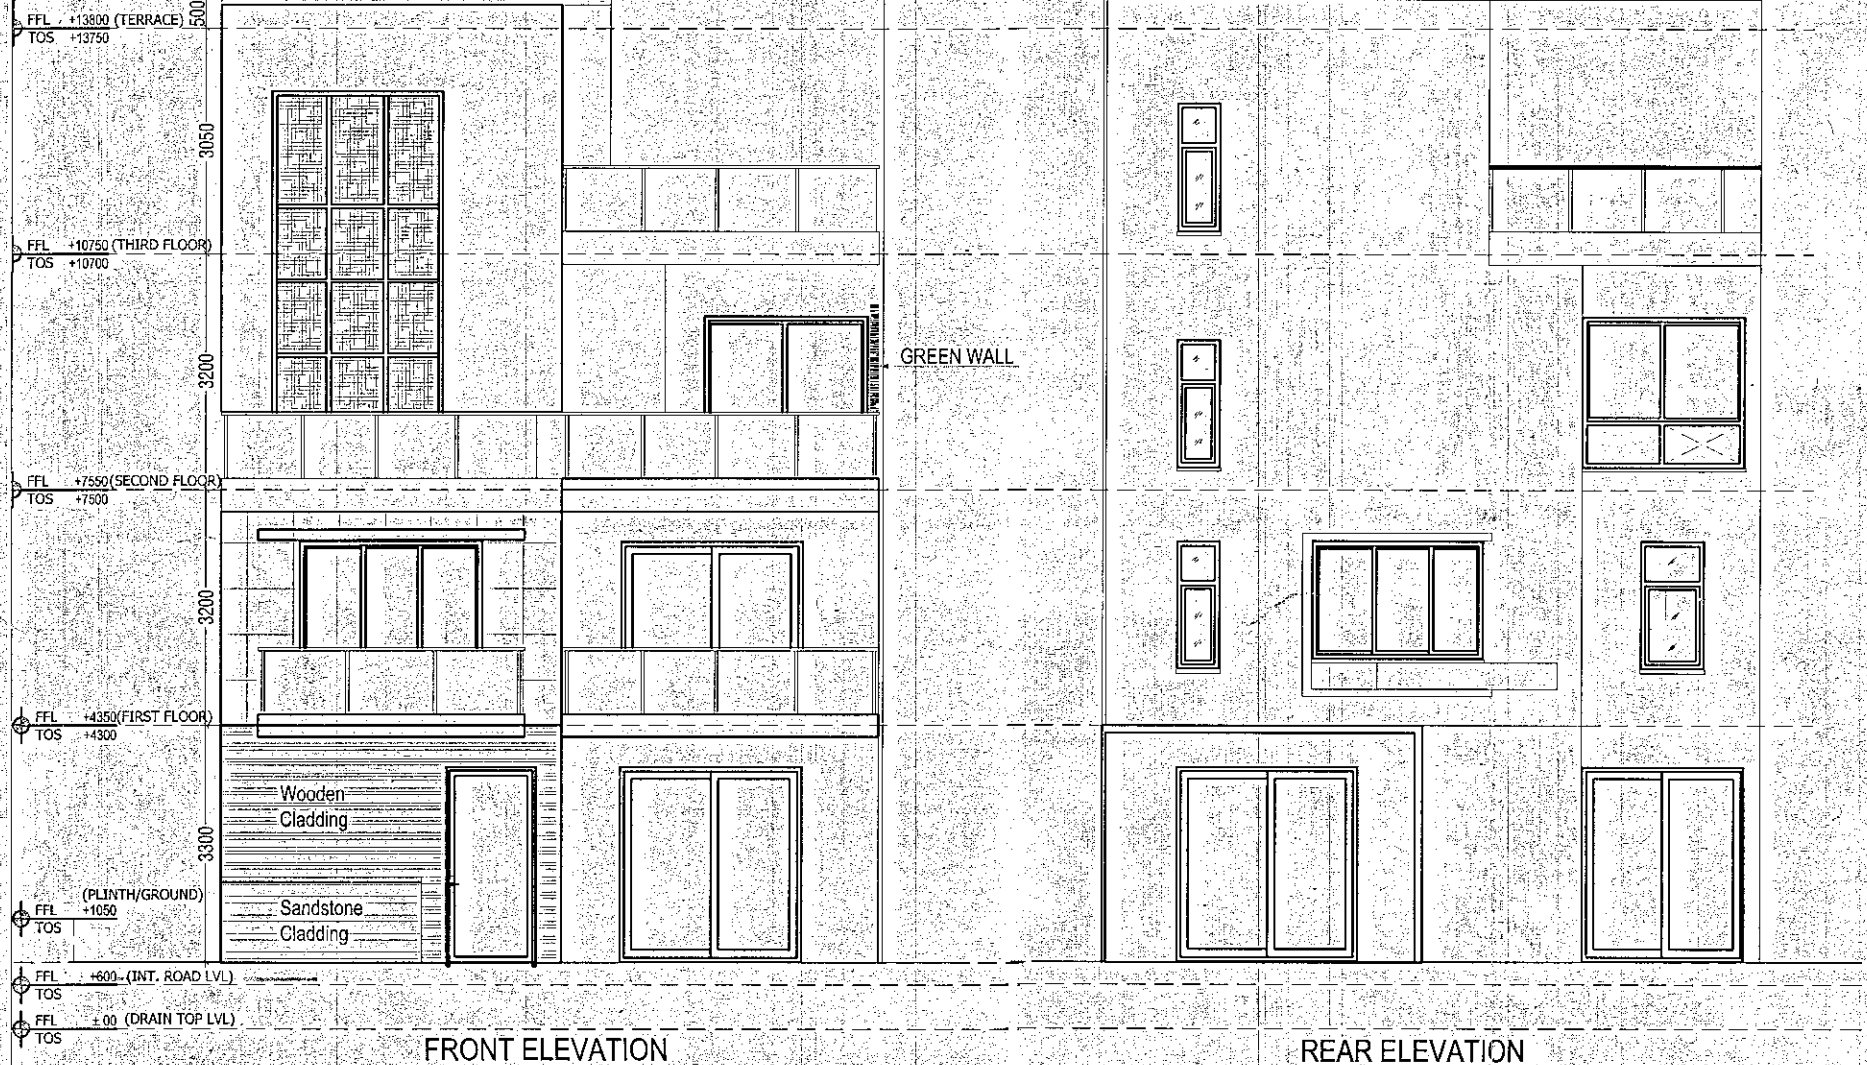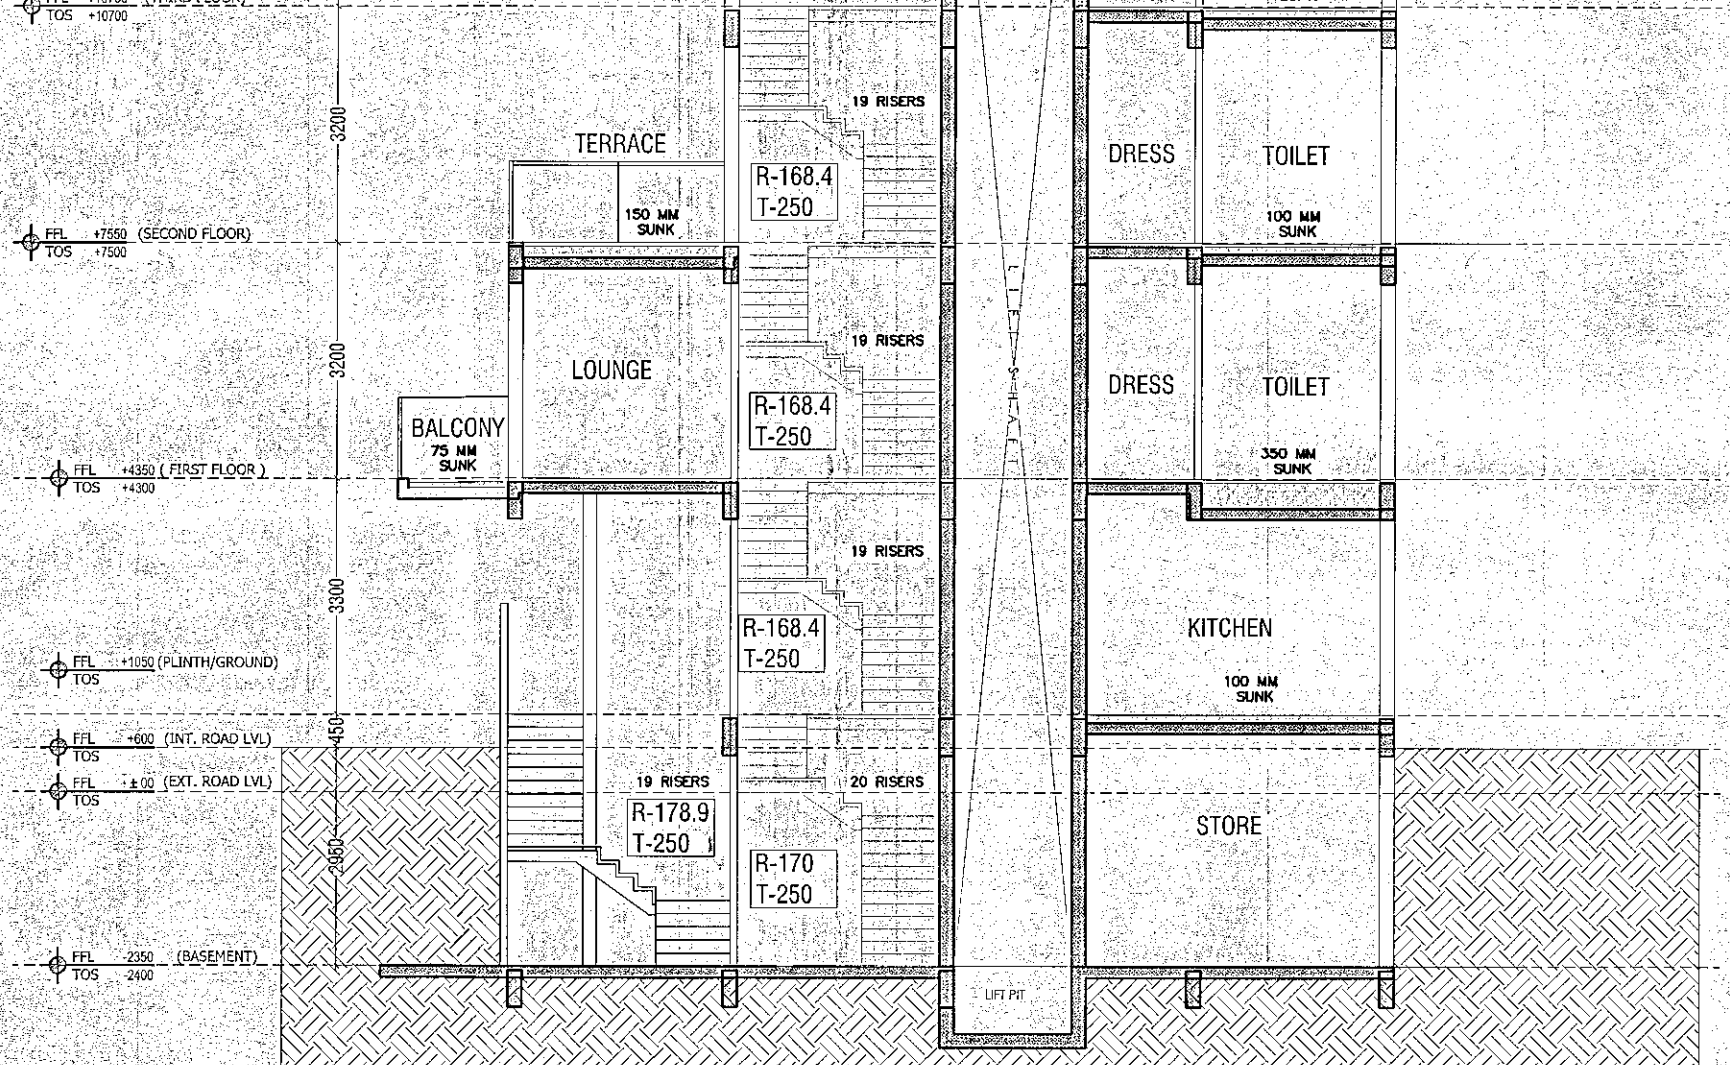

AREA DETAILS OF VILLA V5 (220 SQ. YARD)

S.NO.	FLOOR	GROUND COVERAGE (AREA (Sq.M.))	15% FAR AREA (Sq.M.)	CUT OUT AREA (Sq.M.)	FAR AREA (Sq.M.)

OPENING SCHEDULE

S.NO.	NOMENCLATURE	WIDTH	HEIGHT	CILL	LINTEL
1	SD1	2235	2450	00	2450
2	SD2	2500	2450	00	2450
3	SD3	1865	2450	00	2450
4	D1	800	2150	00	2150
5	D2	900	2150	00	2150
6	D3	1050	2150	00	2150
7	D4	1250	2150	00	2150
8	W1	800	1350	1050	2400
9	W2	880	2050	350	2400
10	W3	1365	2050	350	2400
11	W4	1935	1350	1050	2400
12	W5	2335	2050	350	2400
13	W6	2335	2050	350	2400
14	G1	1735	2650	00	2650
15	G2	1185	2650	00	2650
16	DW1	1465	2650	00	2650

Architects Signature
Labib Alam, Architect
Council of Architecture
Registration No. 2201/2017
Noida Office - B - 67, Sector - 67, Noida - 201 301
e mail : mail@ceespln
Services Consultant
Consummate Engineering Services (P) Ltd.
Noida Office - B - 67, Sector - 67, Noida - 201 301
e mail : mail@ceespln
Architects
ARCON ASSOCIATES
A-15, PAMPOSH ENCLAVE
New Delhi-110 048
Project title
PROPOSED RECREATIONAL
ENTERTAINMENT PARK AT PLOT
NO. REP.1 SECTOR - 27 GREATER
NOIDA (U.P.) BELONGING TO M/S A
R LANDCRAFT LLP
Drawing title
VILLA V5 (220SQ.YD.) PLANS, ELEVATIONS,
SECTIONS & AREA CHART(TYPE-6)
Job No.
Drawing No.
A-12F
Checked
LABIB
Scale
1:100
Revisions
01.08.2016
01